


This drawing remains the Copyright of the architects and may not be reproduced in whole or in part without their written permission

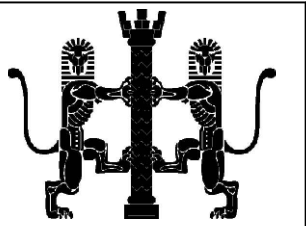

NOTES

Do not scale

Verify all dimensions on site before commencing any work or preparing any shop drawings

All building materials, components and workmanship to comply with the appropriate Public Health Acts, Building Regulations, British & European Standards and Codes of Practice and to the appropriate manufacturers recommendations.


For all specialist work see relevant drawings

All schemes to be set out completely including buildings, roads, drainage and levels prior to the commencement of works


Sites to be checked against Land Registry plans and any necessary Easements to be established

Any discrepancies, errors or omissions to be reported to the architect for further instructions before commencement of works


K		
J		
H		
G		
F		
E		
D		
C		
B		
01.07.26	External Materials	JR
A		
24.06.26	Final layout shown & further elevations added	JR
Date	Revisions	By

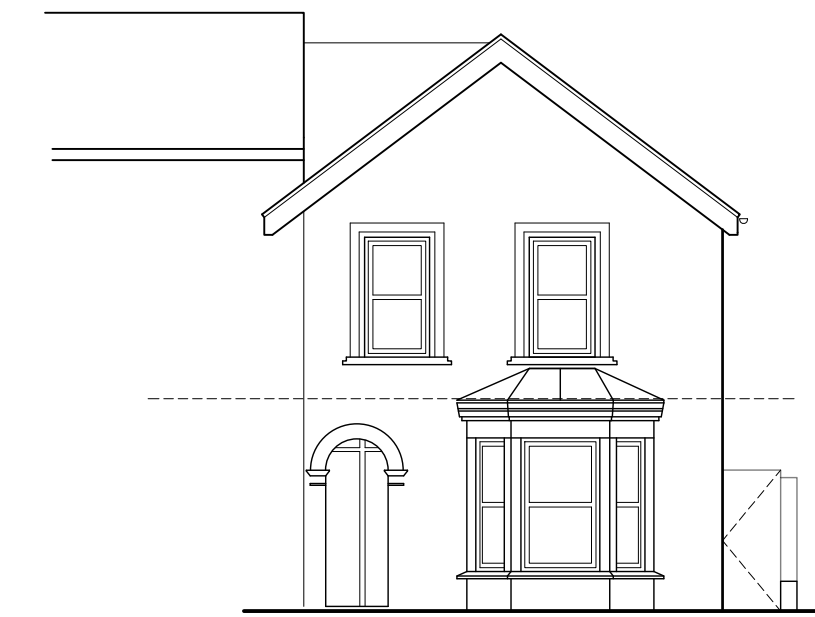


Front Elevation

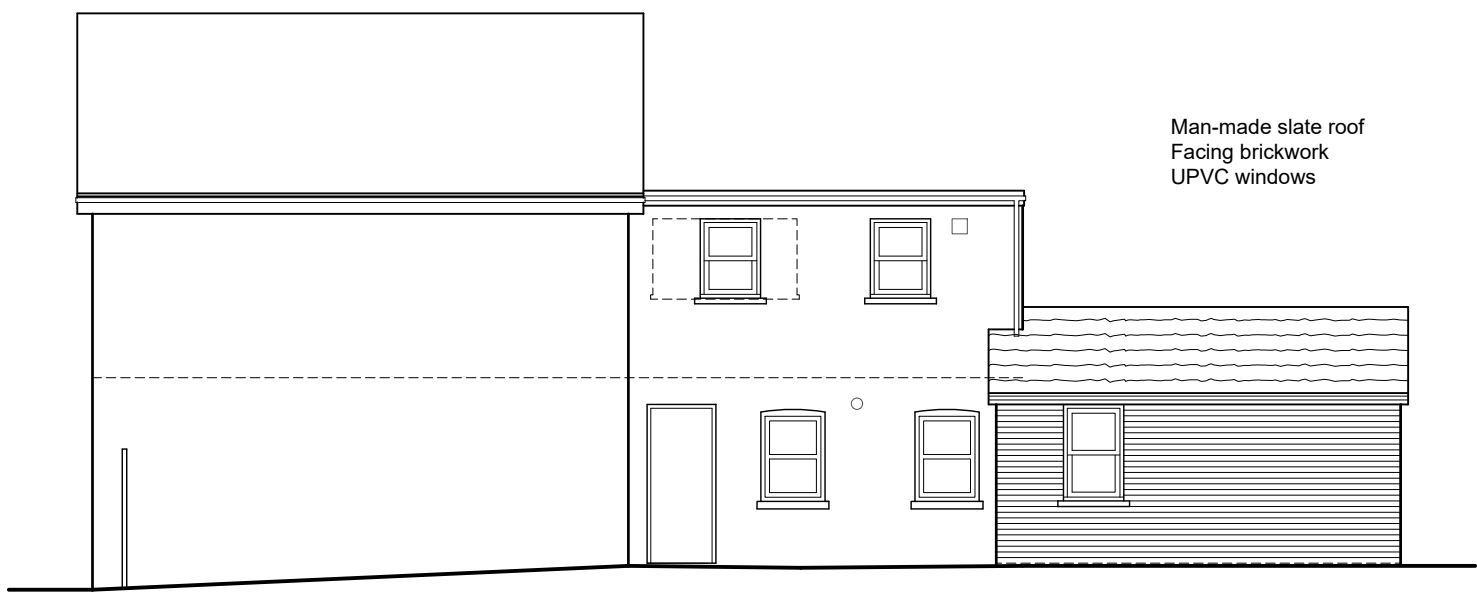


Side Elevation

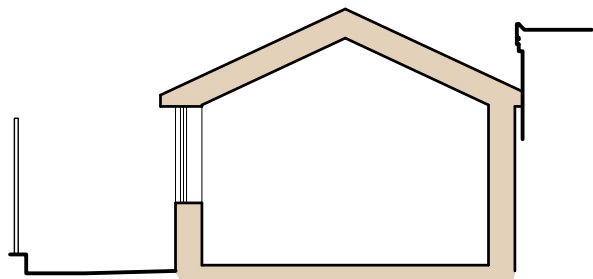


Section

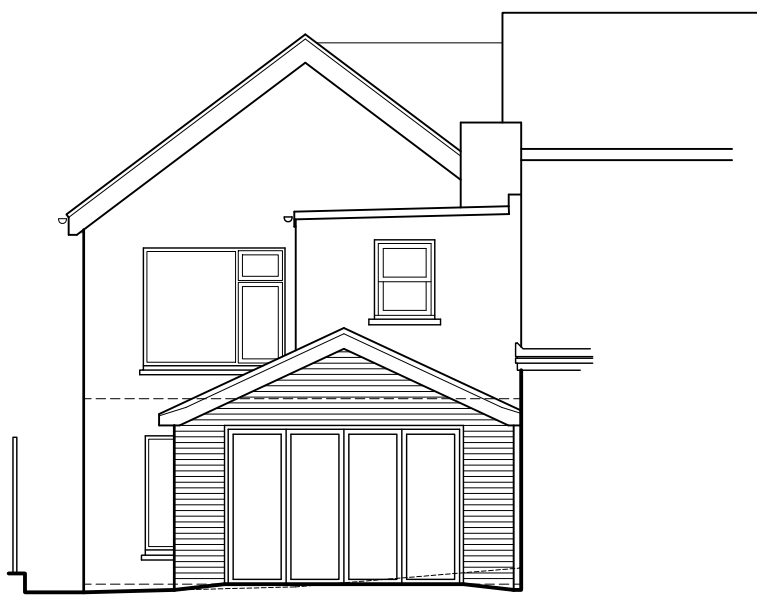


Rear Elevation

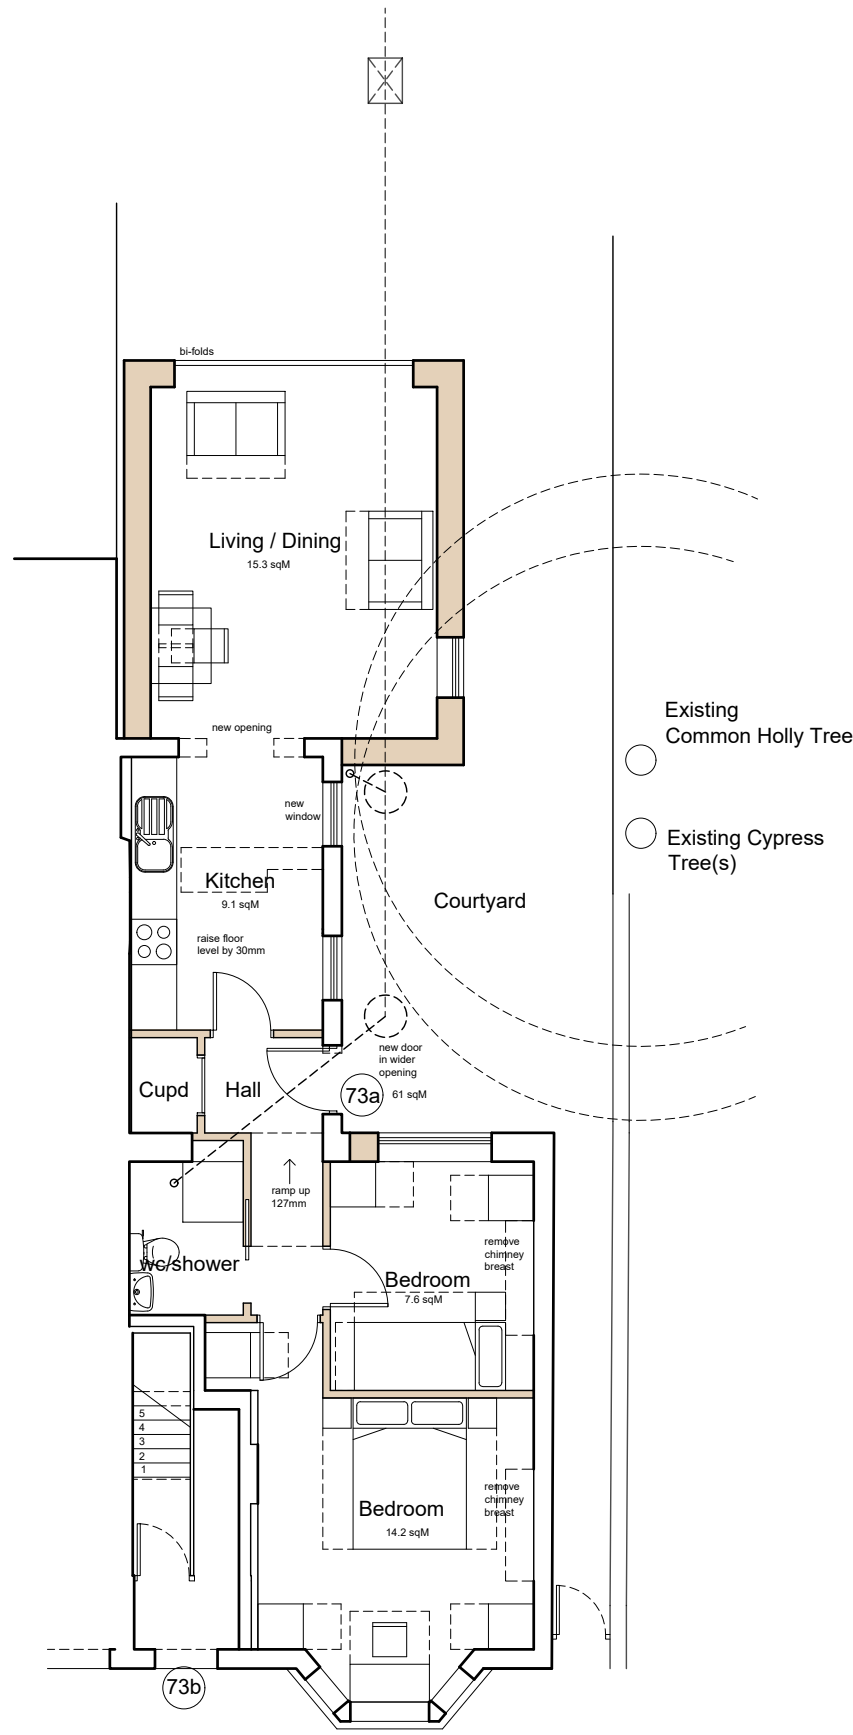


Ground Floor Plan

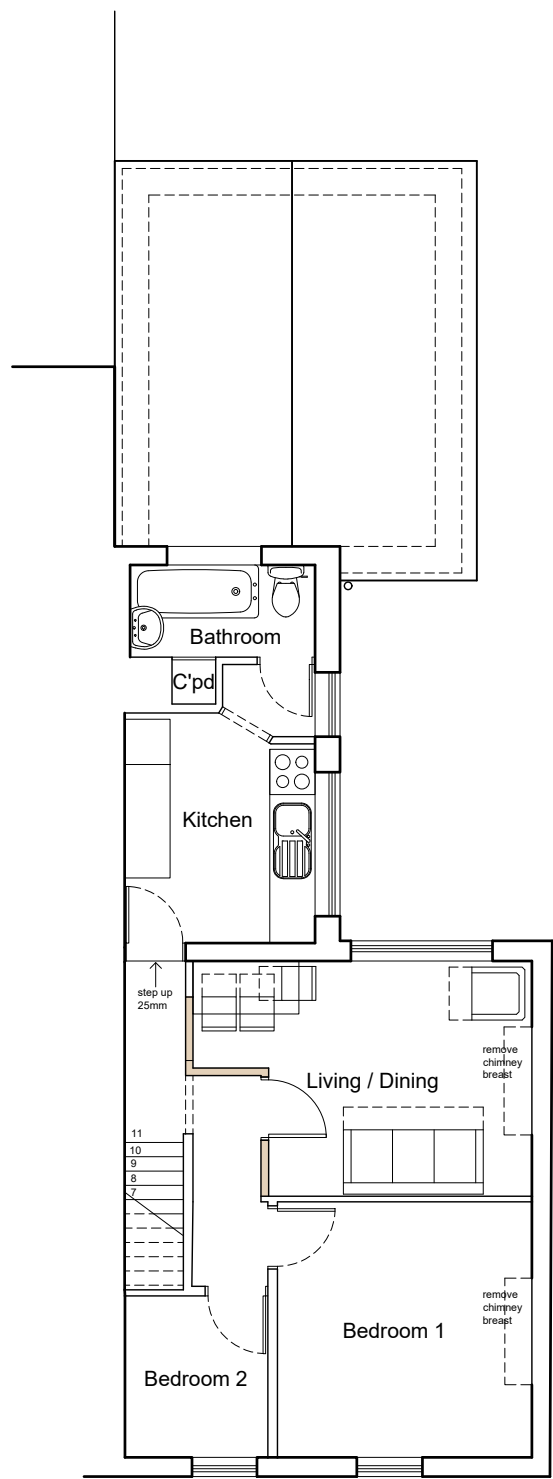


First Floor Plan

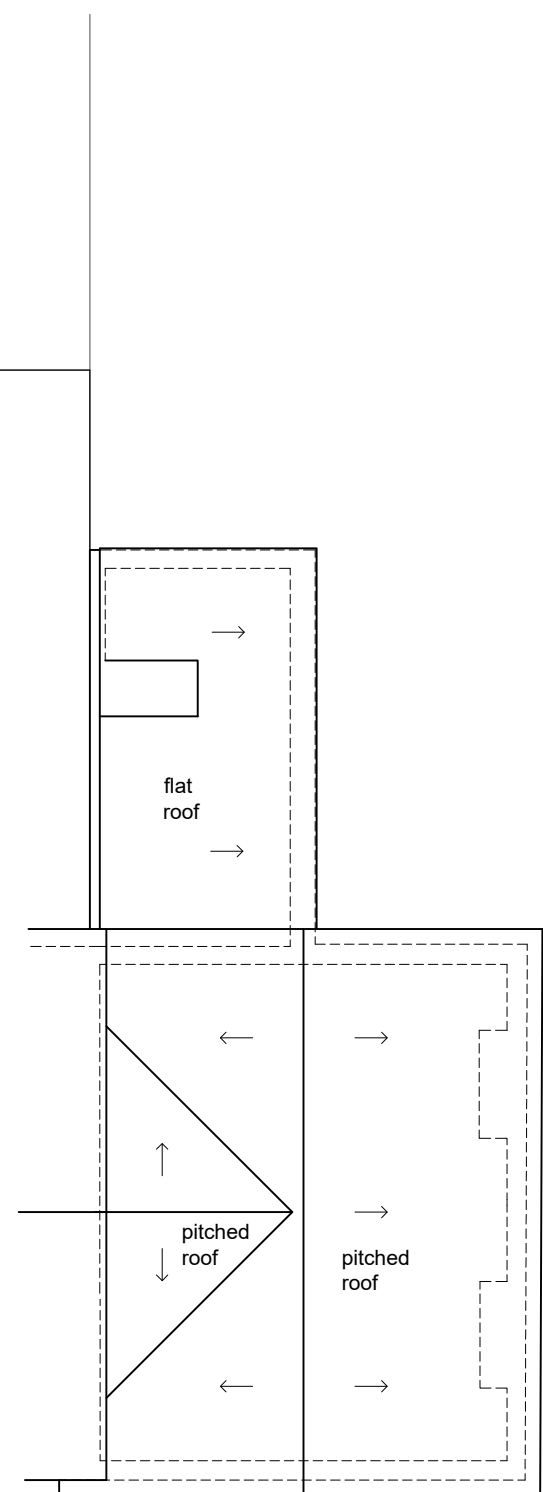

Roof Plan

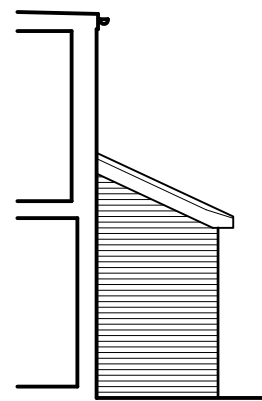

From Courtyard

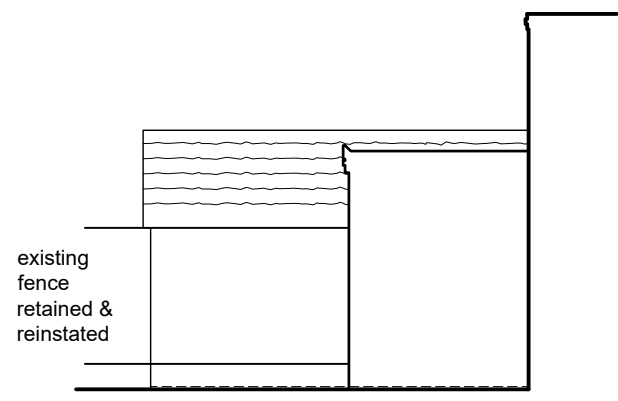

From No 75

DAC
Architects

21 Stone Street, Gravesend, Kent, DA11 0NP
Tel: 01474 566996 Fax: 01474 320374
Design@DACarchitects.co.uk

Project Title

73a Whitehill Road
Gravesend
DA12 5PF

Client

T.E.S Construction Ltd

Drawing Title

Floor Plans & Elevations

As Proposed

Scale	Date	Drawn By
1:100 @ A1	19.05.26	JR

Project No.	Dwg. No.	Rev.
5517	D-05	B