

Existing fenestration replaced with new bifold doors with access to rear garden

Existing fenestration replaced with new bifold doors with access to rear garden


Existing fenestration replaced with new bifold doors with access to rear garden

GARAGE
12 m²

Garage extended forward 1m to match line of neighbouring garage

Proposed Ground Floor

1 : 100

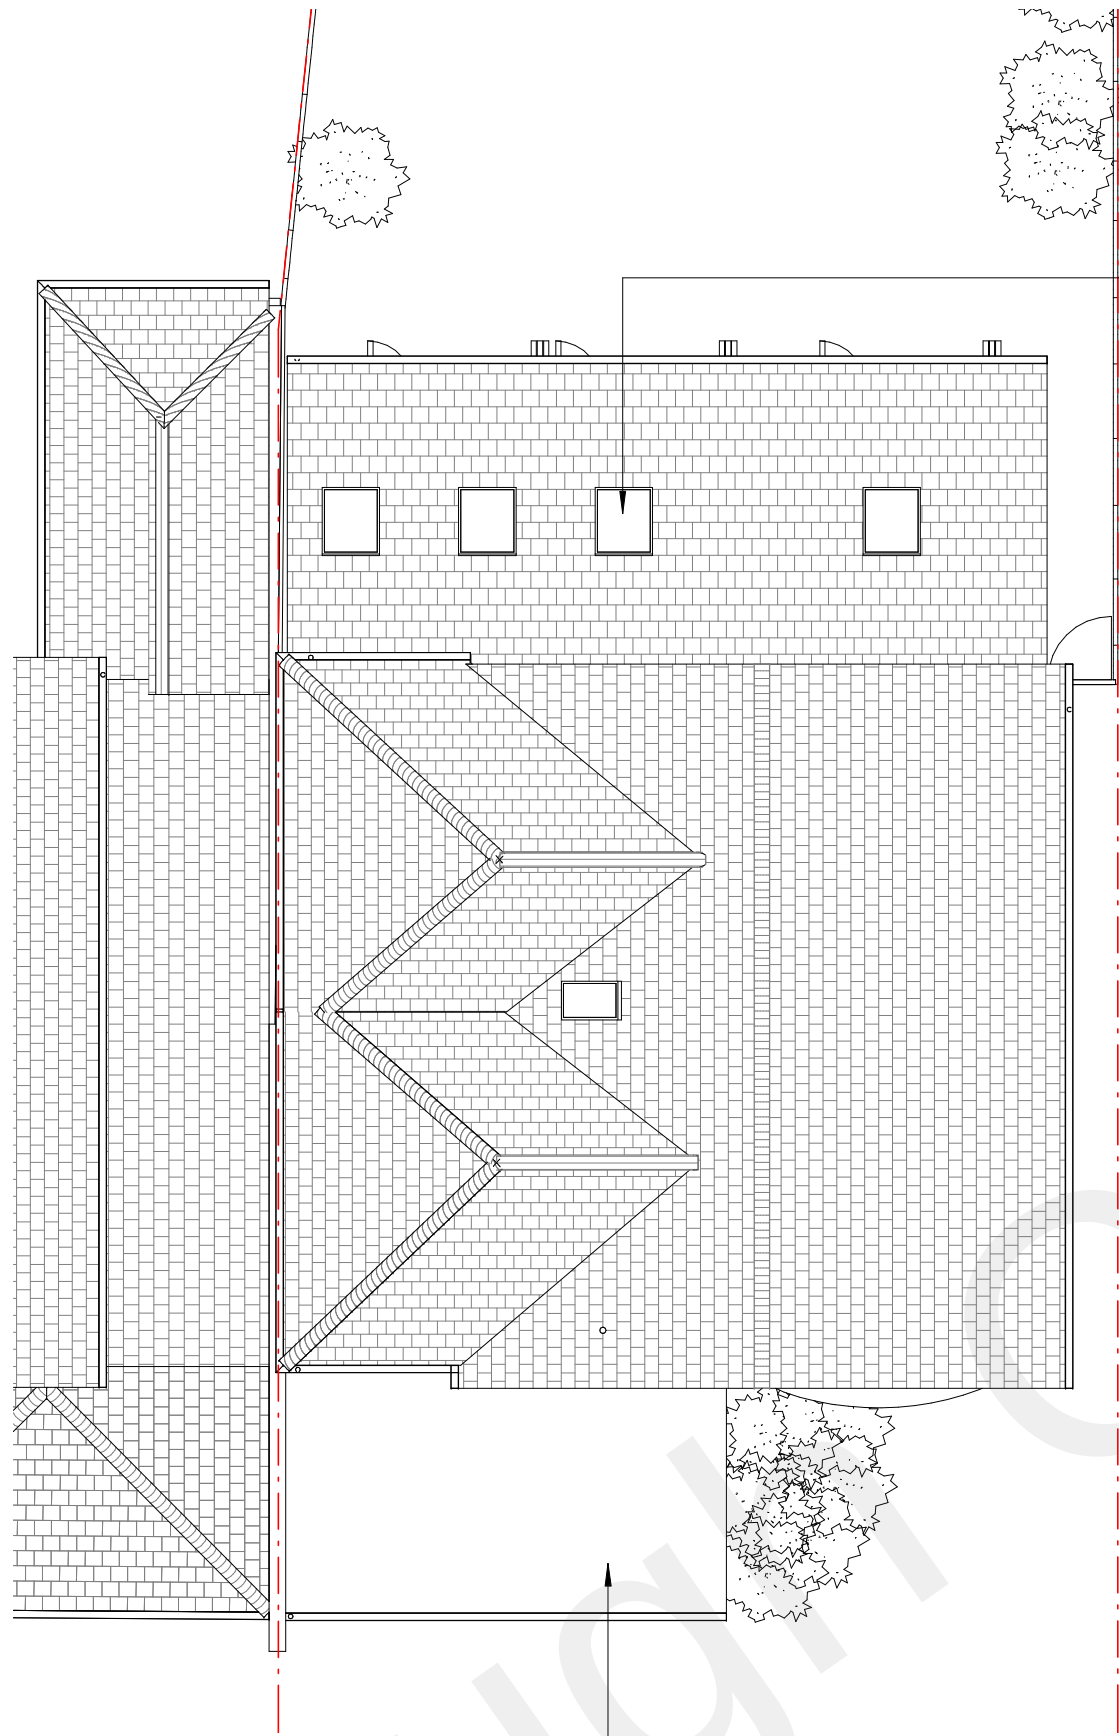

Proposed new rooflights

New flat roof


Proposed Roof

1 : 100




Proposed Front Elevation

1 : 100

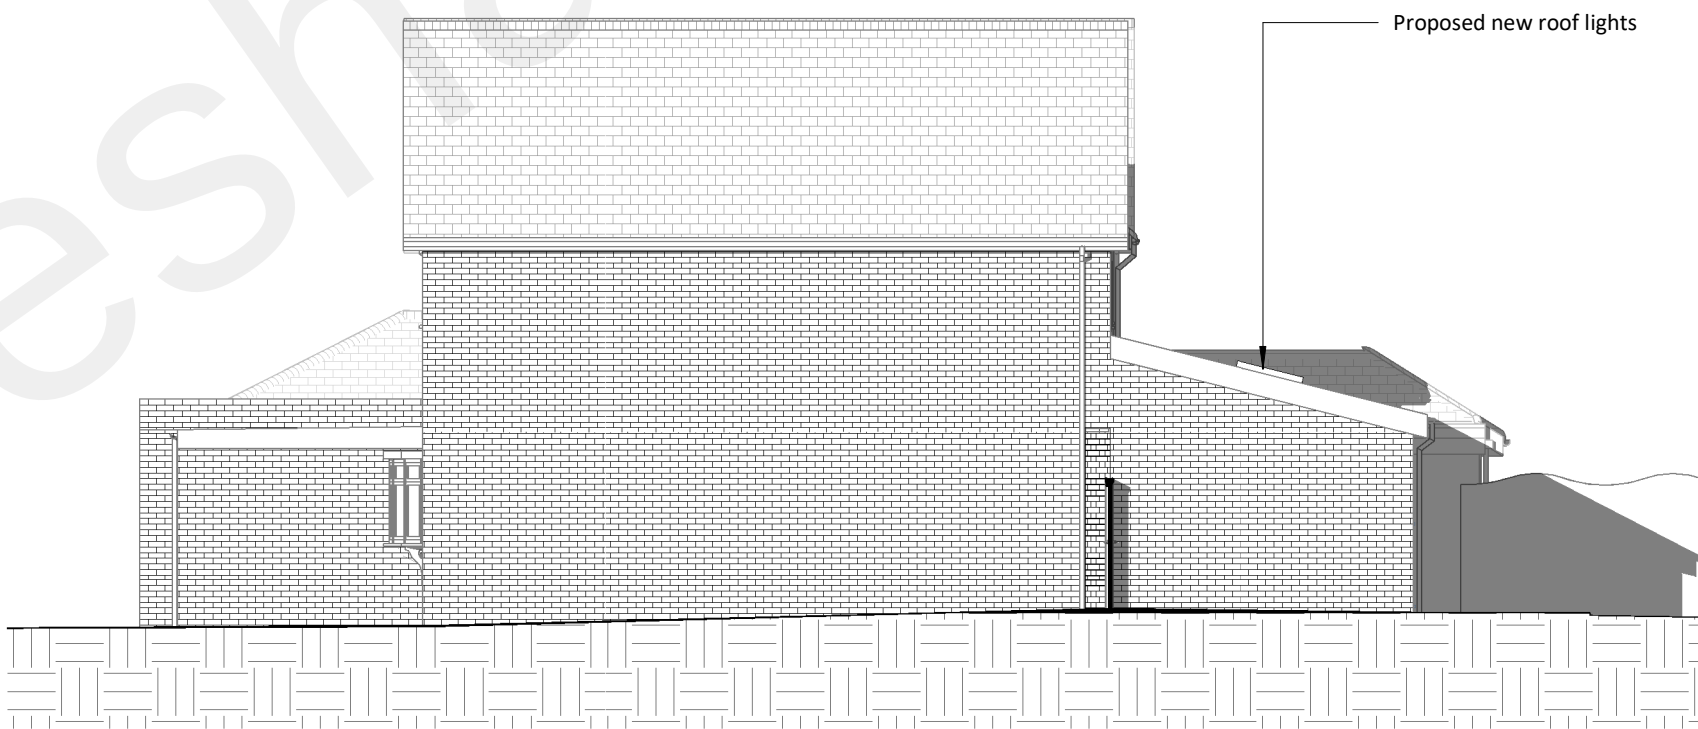


Proposed Flank Elevation

1 : 100

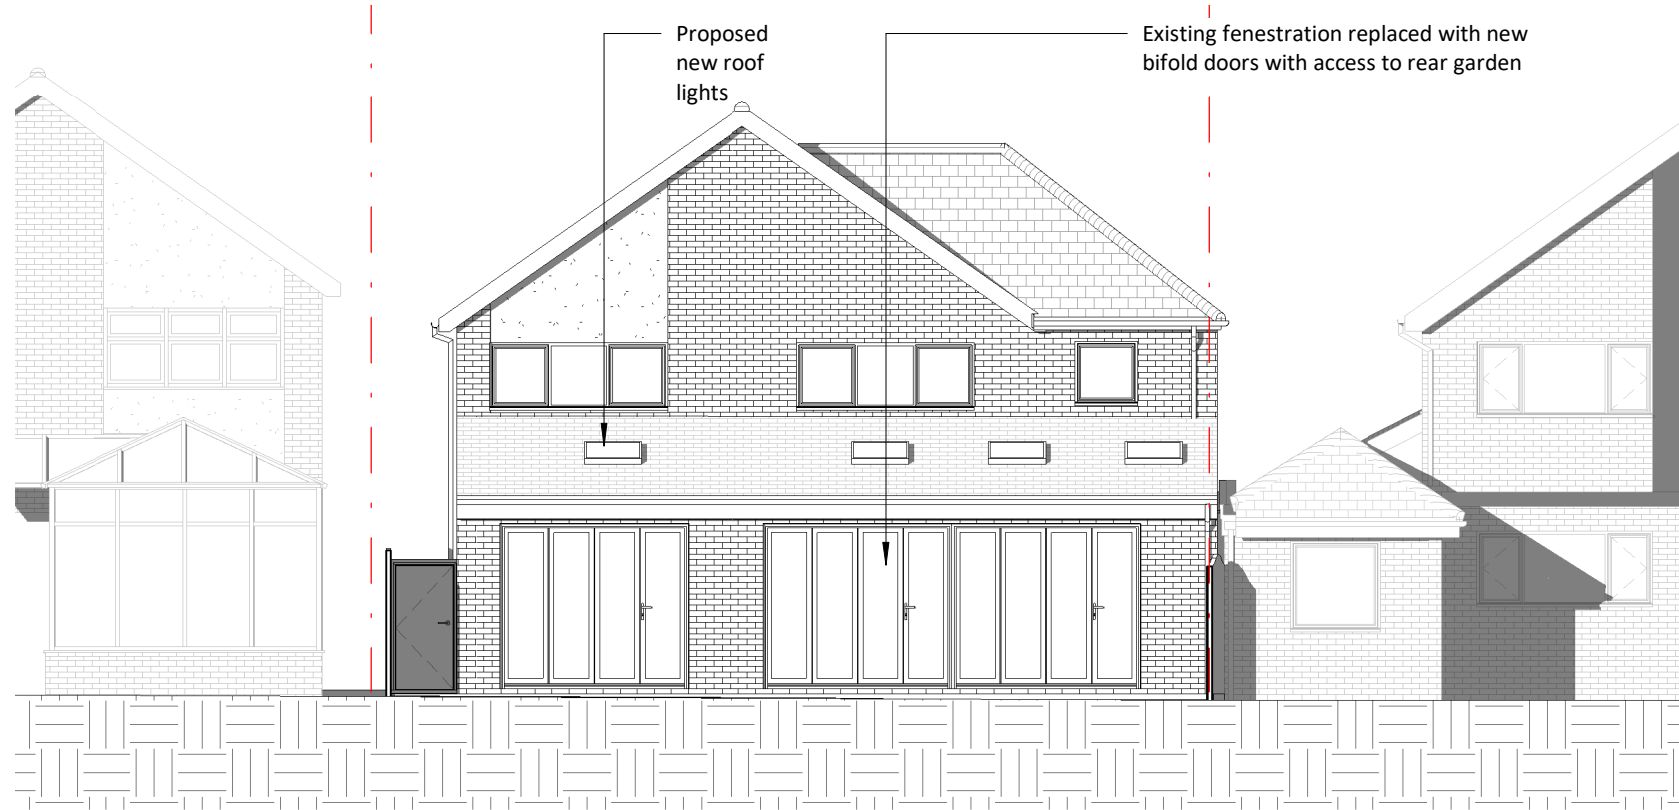

Proposed Rear Elevation

1 : 100

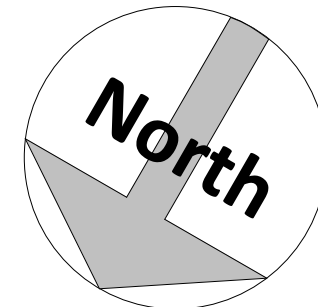

© This drawing is the property of Bluetime Retail Ltd who retain the sole copyright of its contents & it may not be reproduced in part or in whole without written permission

- DRAINAGE STORM NEW
- DRAINAGE STORM EXISTING REMOVED
- DRAINAGE FOUL NEW
- DRAINAGE FOUL EXISTING
- DRAINAGE FOUL EXISTING REMOVED
- DRAINAGE COMBINED NEW
- DRAINAGE COMBINED EXISTING
- DRAINAGE COMBINED EXISTING REMOVED

Amendments :

Rev	Desc	Date	Description
A	13/10/2021	Revised to suit planner comments	

Project :

H.Chima
3 Farmcroft, Gravesend, Kent,
DA11 7LT

Title :

Planning Drawings
Proposed Layouts and Elevations

Bluetime Retail Ltd /
Bluetime Home Design LLP.
Design, Project
Management, Build



Thames Innovation Center,
Veridion Way, Veridion
Park, Erith, Kent DA18 4AL

Tel: 01322 521026

3 Farmcroft

Drawn by : AE Scale : 1 : 100 @ A1 Date : 04/26/18

Drawing number : BL/DRG/16/06/21/ 04 Rev : A

Do not scale from this drawing. Dimensions to be checked on site.

1 0 1 2 3 4 5
SCALE 1:100 m

14/10/2021 10:07:42