



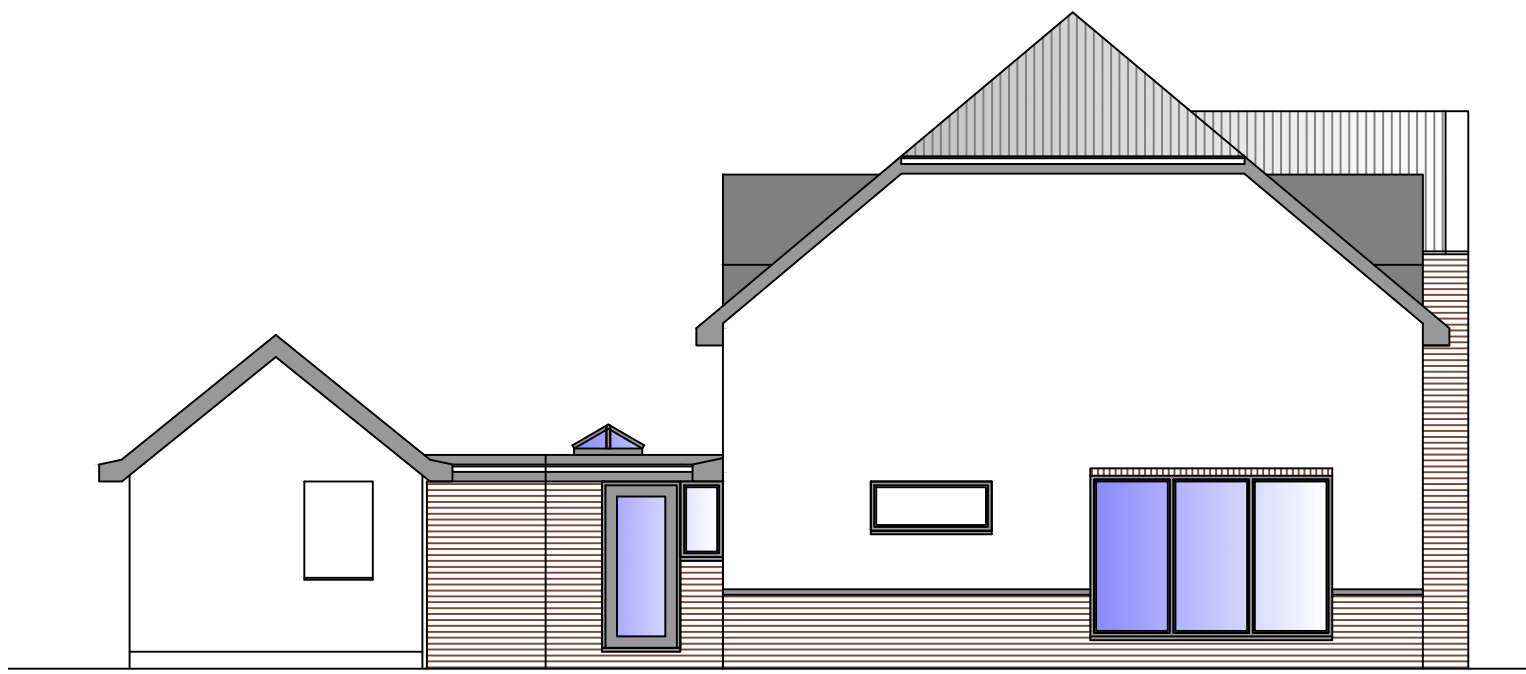

Proposed Side Elevation




Proposed Front Elevation - option F

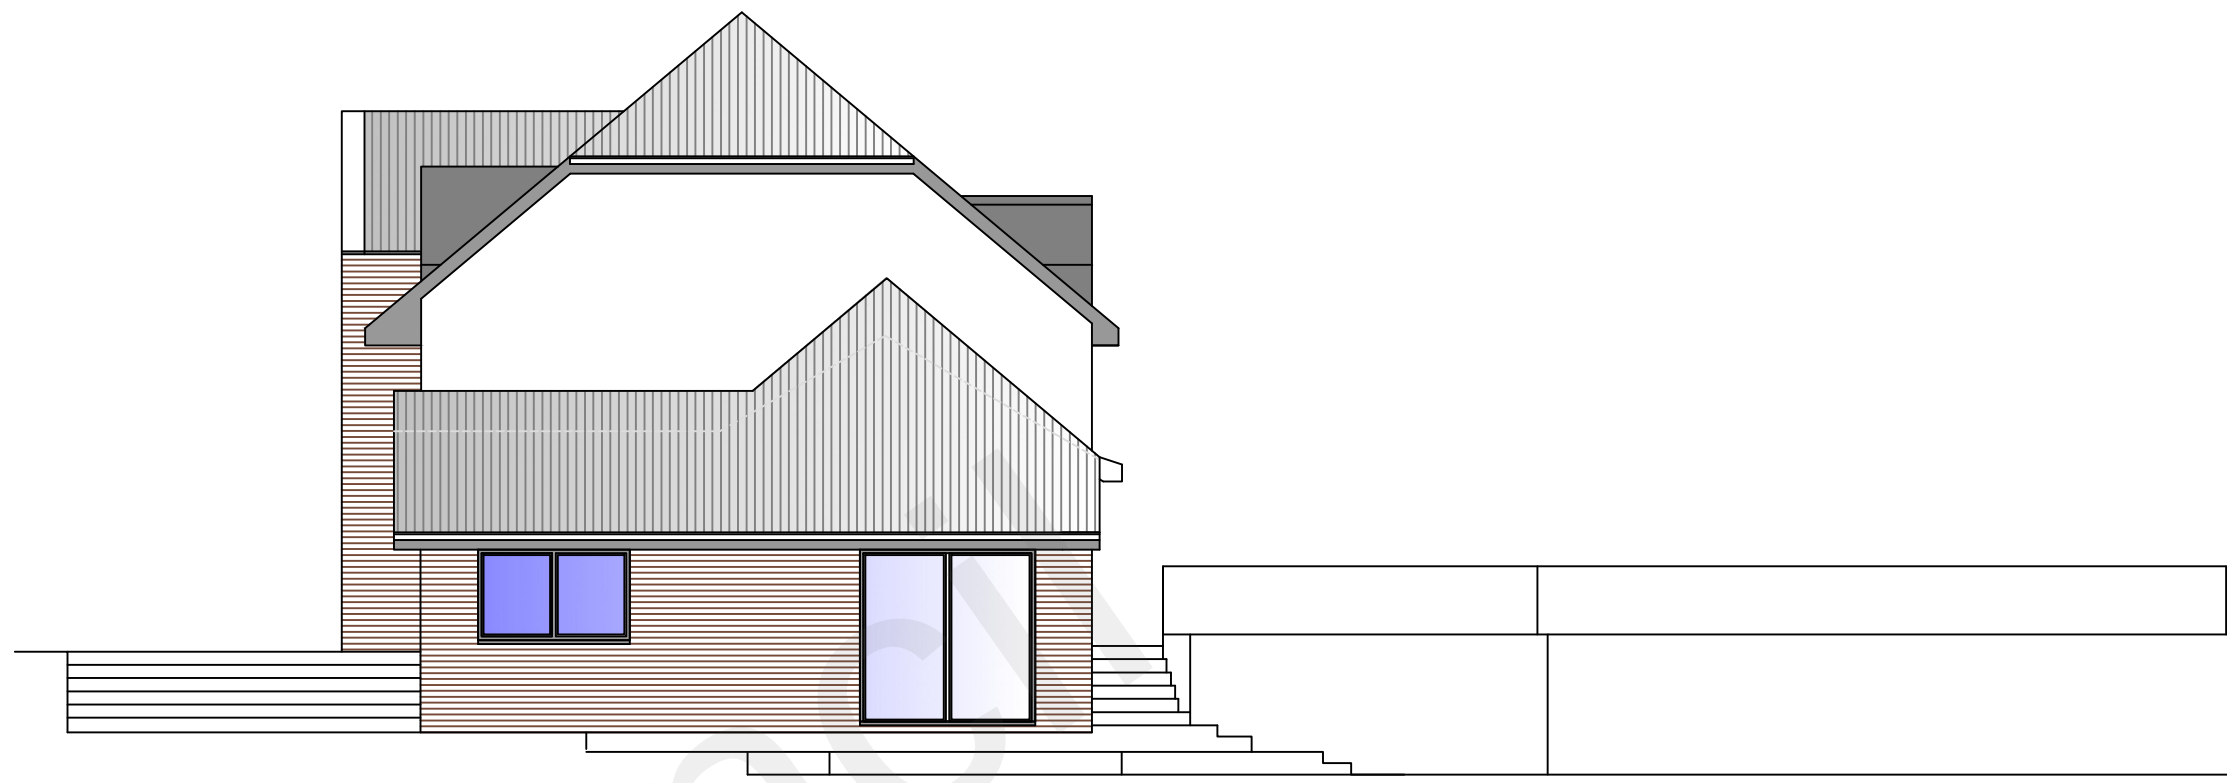


Proposed Side Elevation




Proposed Rear Elevation

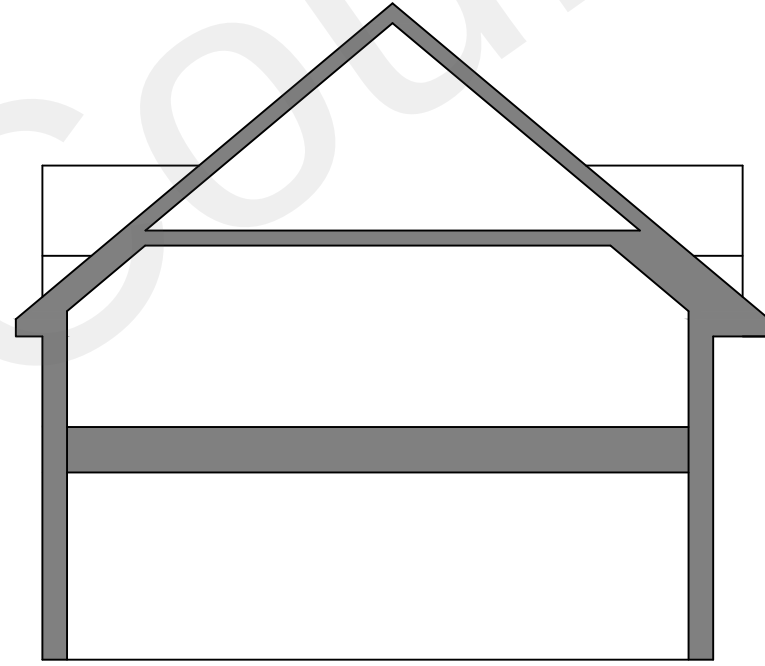


Proposed section

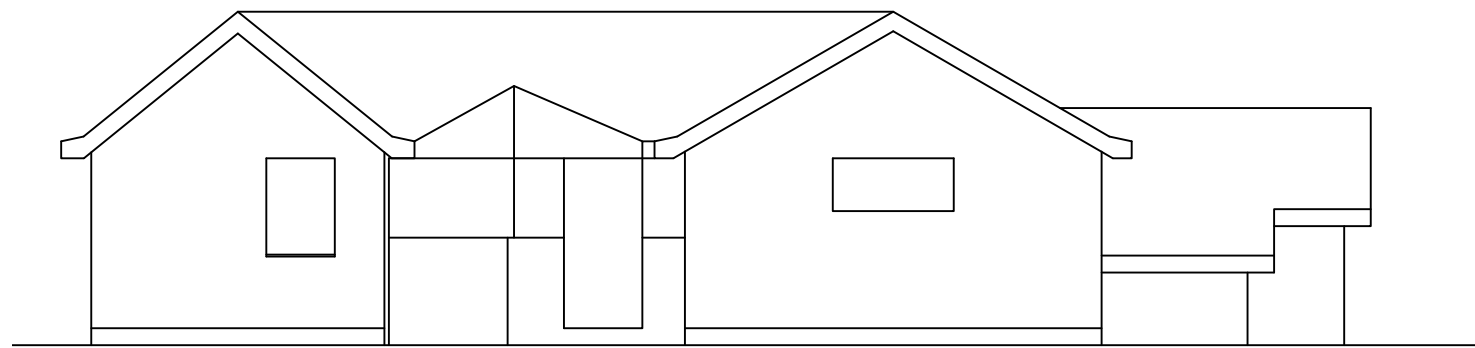


Existing Side Elevation

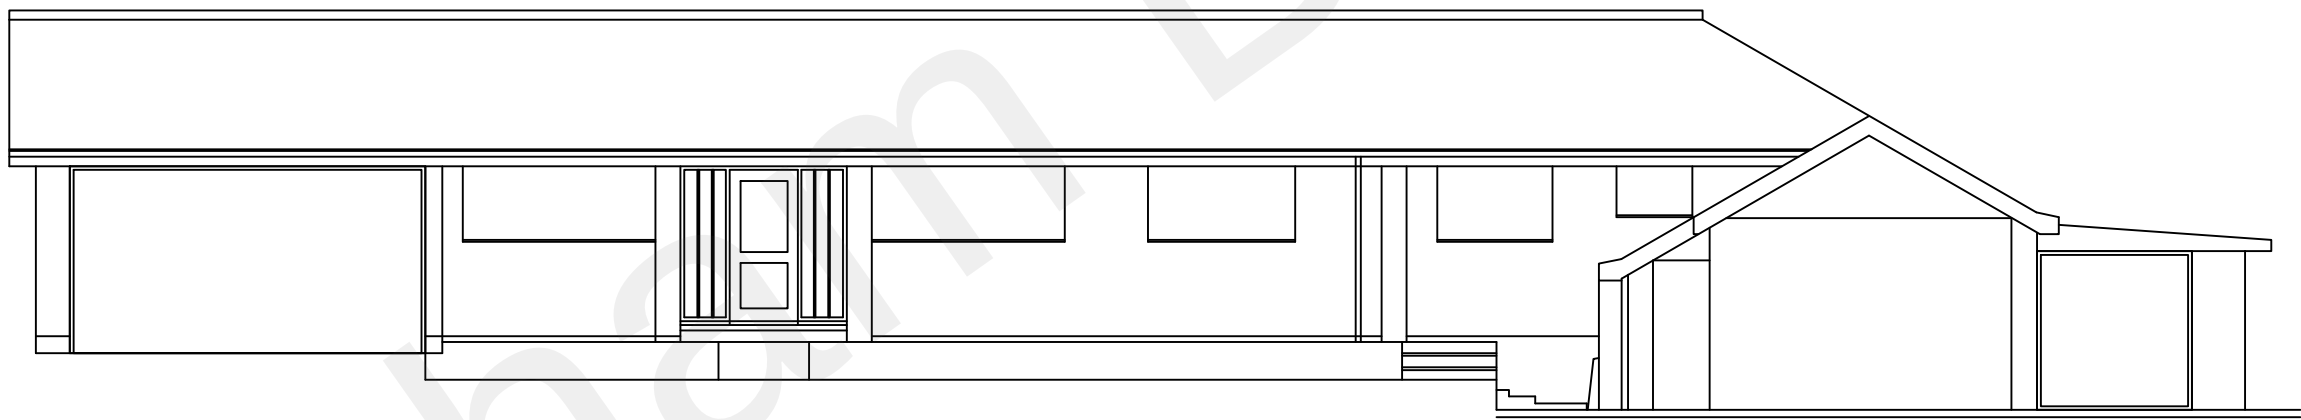

Existing Front Elevation

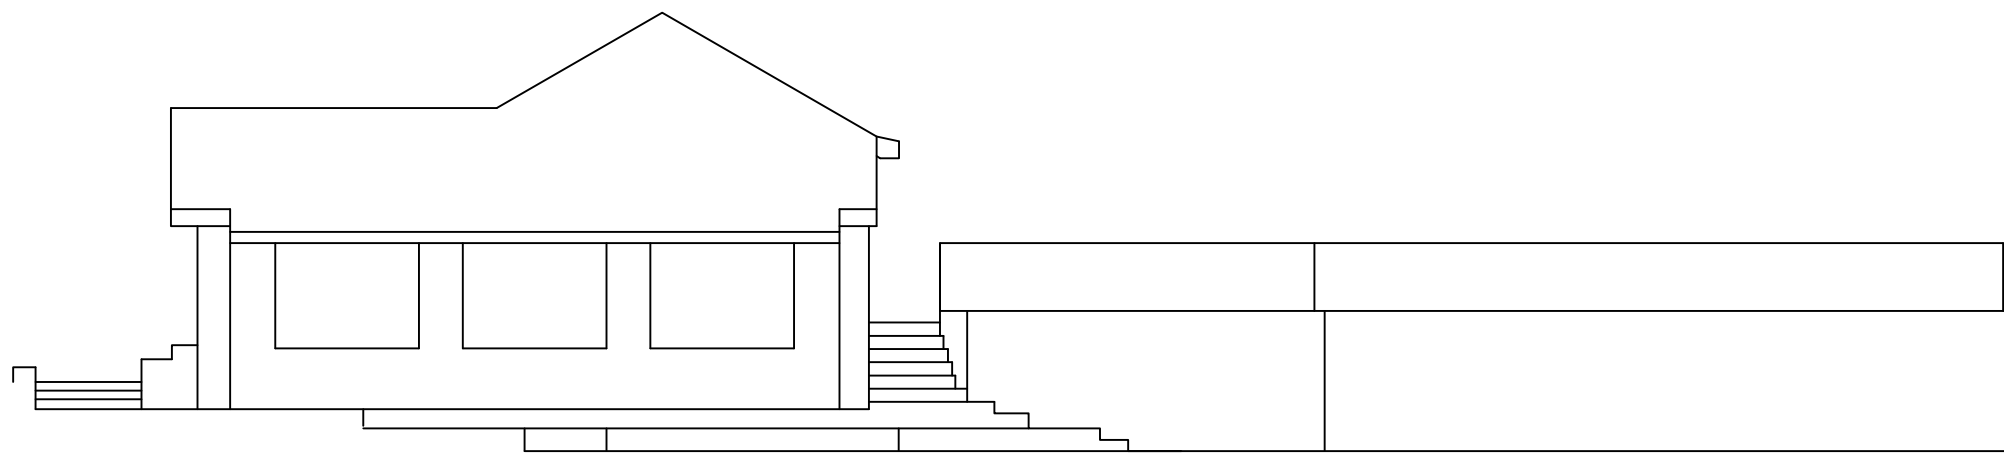


Existing Side Elevation

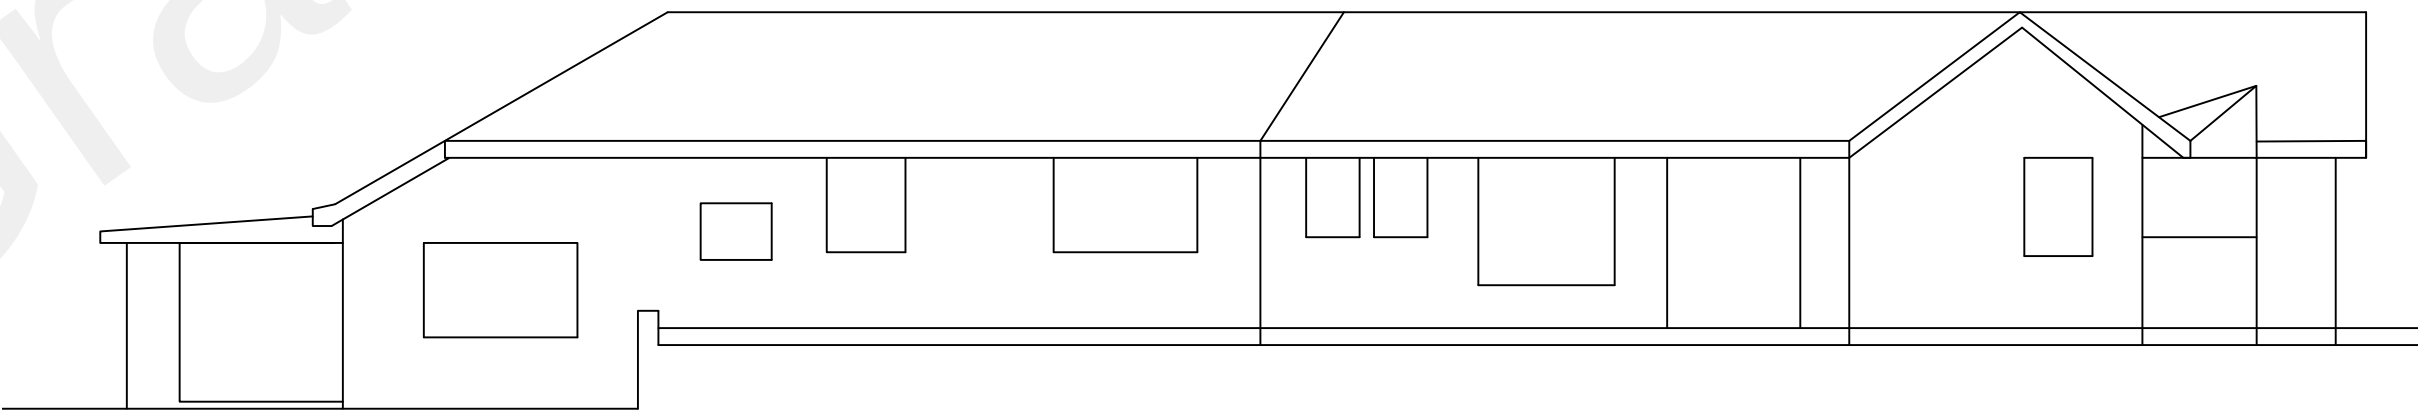

Existing Rear Elevation

SCALE

 

| Revision   | Date    | Description |
|---|---------|-------------|
| Status   |         |             |
| PLANNING   |         |             |
| Mark Carter ASSOCIATES   |         |             |
| design studio<br>priestfield stadium gillingham kent ME7 4DD<br>tel 01634 304700 fax 01634 850986<br>e mail: markcarter.design@virgin.net |         |             |
| Client   |         |             |
| MR AND MRS NETTLEINGHAM   |         |             |
| Drawing Title   |         |             |
| EXISTING AND PROPOSED ELEVATIONS   |         |             |
| Project Title   |         |             |
| EXTENSION AND ALTERATIONS AT THE OLIVE TREE                                                                                               |         |             |
| Scale   | Date    | Drawn       |
| 1:100   | JULY 21 | MC          |
| Drawing No   | Rev     |             |
| 3308 - 002   | E       |             |