
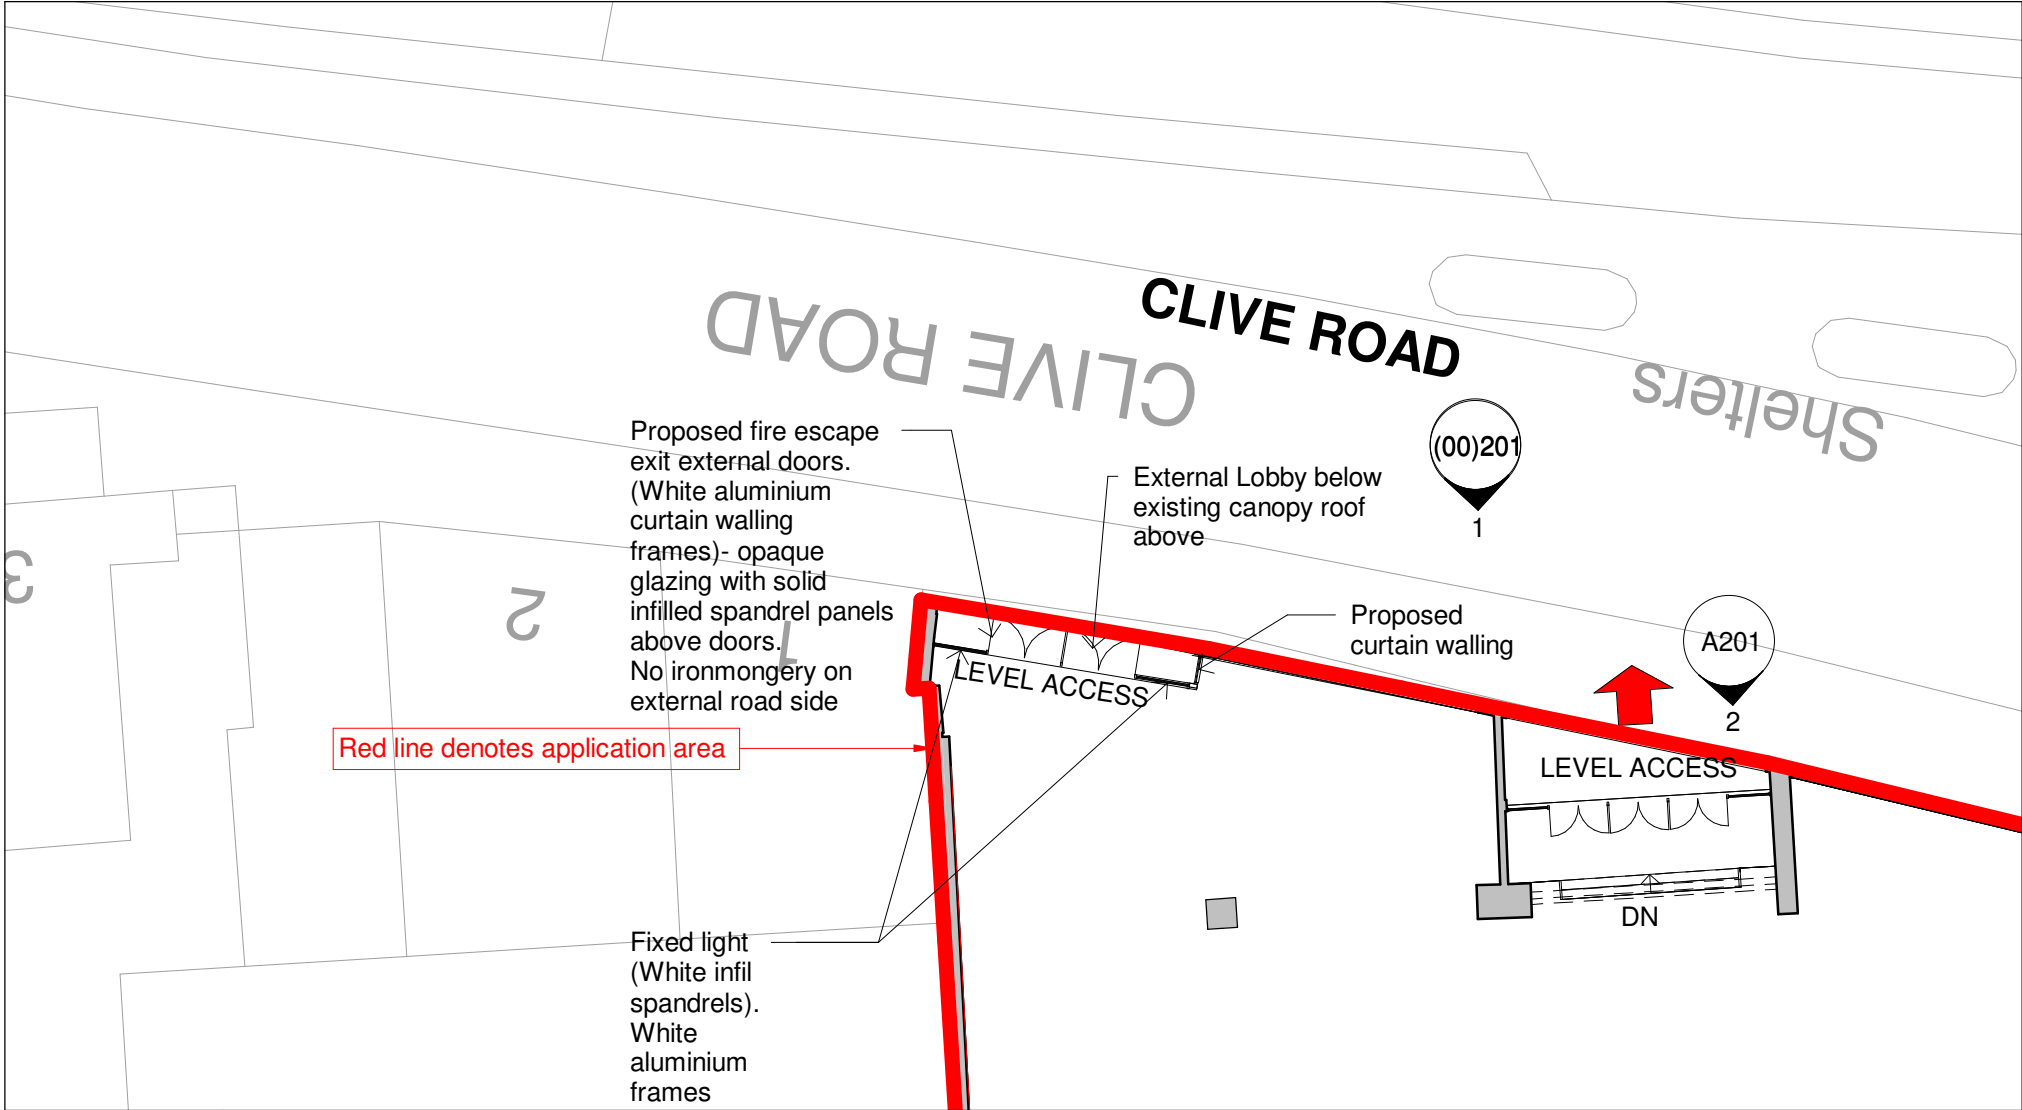


1

Proposed Ground Floor Plan

1 : 200

SCALE -1:200

 


Red line denotes application area

EXISTING PLANS BASED ON REVIT SURVEY MODEL RECEIVED FROM CLIENT DATED 06.03.2019 AND DRAWINGS RECEIVED FROM SITESCAN- PROJECT NUMBER P19024.

LEVELS SHOWN INDICATIVELY. ALL INTERNAL AND EXTERNAL SITE LEVELS AND DEPTHS, LOCATIONS, THICKNESSES AND DEPTHS OF WALLS TAKEN FROM EXISTING REVIT SURVEY MODEL.

ALL DIMENSIONS SHOWN INDICATIVELY AND SUBJECT TO VERIFICATION AND CONFIRMATION OF SITE SURVEYS TO BE UNDERTAKEN AND CHECKED PRIOR TO COMMENCEMENT OF WORKS ON SITE.

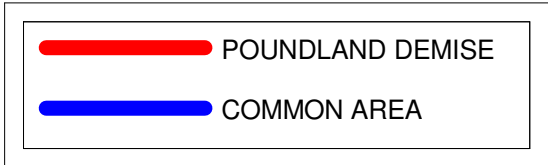

DATE	REVISION	REV	DRW	CHK
23.10.23	First issue	A	JJ	CB

This drawing has been prepared solely for the use of MPS5 Ltd and there are no representations of any kind made by NORR Consultants Limited to any party with whom NORR Consultants Limited has not entered into a contract

This drawing must not be used, reproduced or revised without written permission.

This drawing shall not be used for construction purposes until the "CONSTRUCTION" status appears under the Sheet Status.

Constructors must only work to figured dimensions which are to be checked on site. Do not scale from hard copy drawings

NORR
NORR Consultants Ltd.
An Ingenium International Company
SET OFFICE INFORMATION
www.norr.com

Drawn JJ	Date 23.10.2023
Checked SB	Date 23.10.2023

Client
MPS5 Ltd

Project Name
74-76 New Road, Gravesend, Kent

Drawing Title
Proposed Ground Floor Plan-Rear Entrance Alterations- FOR PLANNING SUBMISSION ONLY

Scale 1 : 200@ A3	
Sheet Status S3- FOR REVIEW	
Project No. IANC230022	
Drawing No. (90)013	Rev. A