


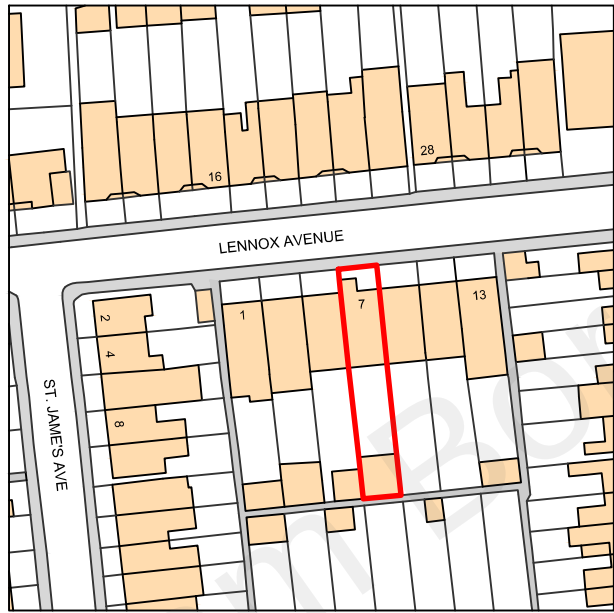

Ordnance Survey, (c) Crown Copyright 2021. All rights reserved. Licence number 100022432

SITE PLAN

SCALE 1:1250



SAHOTA ARCHITECTURAL SERVICES			
CLIENT		Mrs.Harbans Kaur	
SITE		7 Lennox Avenue Gravesend Kent DA11 0HA	
DRAWING TITLE		Site Plan	
SCALE		1:1250 @A3	
DATE	October 2021	DRAWING NO.	21/05/02

Do not scale working dimensions from this drawing