


These drawings and designs are
the copyright of
SEVENCROFT LTD.



Front Elevation facing Parrock Street

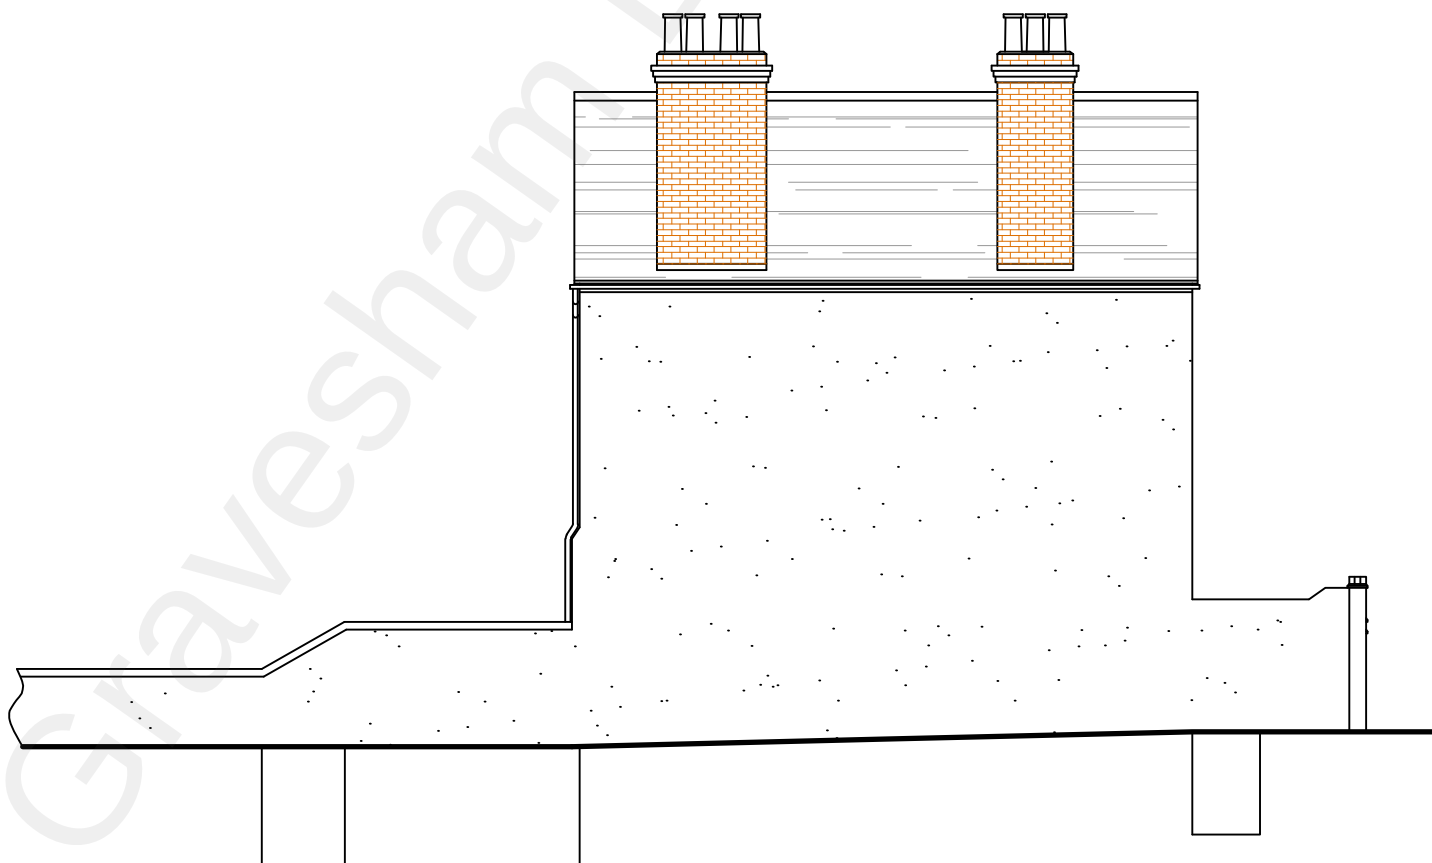

Side Elevation facing 140A Parrock Street

As Existing Elevations to 140 Parrock Street - Scale 1:100@A3

Proposed Extension to rear & conversion of Existing
Residential unit to Flats & Change of use of
redundant Restaurant area to 11 no. One Bedroom,
One Person Units at 140 & 139 Parrock Street,
Gravesend, Kent DA12 1ER

Date June 2022
Drawing No. 2022/28/08

CORPORATE ARCHITECTURE
& DESIGN GROUP



SEVENCROFT LTD.

277 Canterbury Road, Kennington
Ashford, Kent TN24 9QW
Tel / Fax : 01233 625553
e-mail : sevencroft@hotmail.co.uk