


10m 5m 0m 5m 10m

These drawings and designs are
the copyright of
SEVENCROFT LTD.

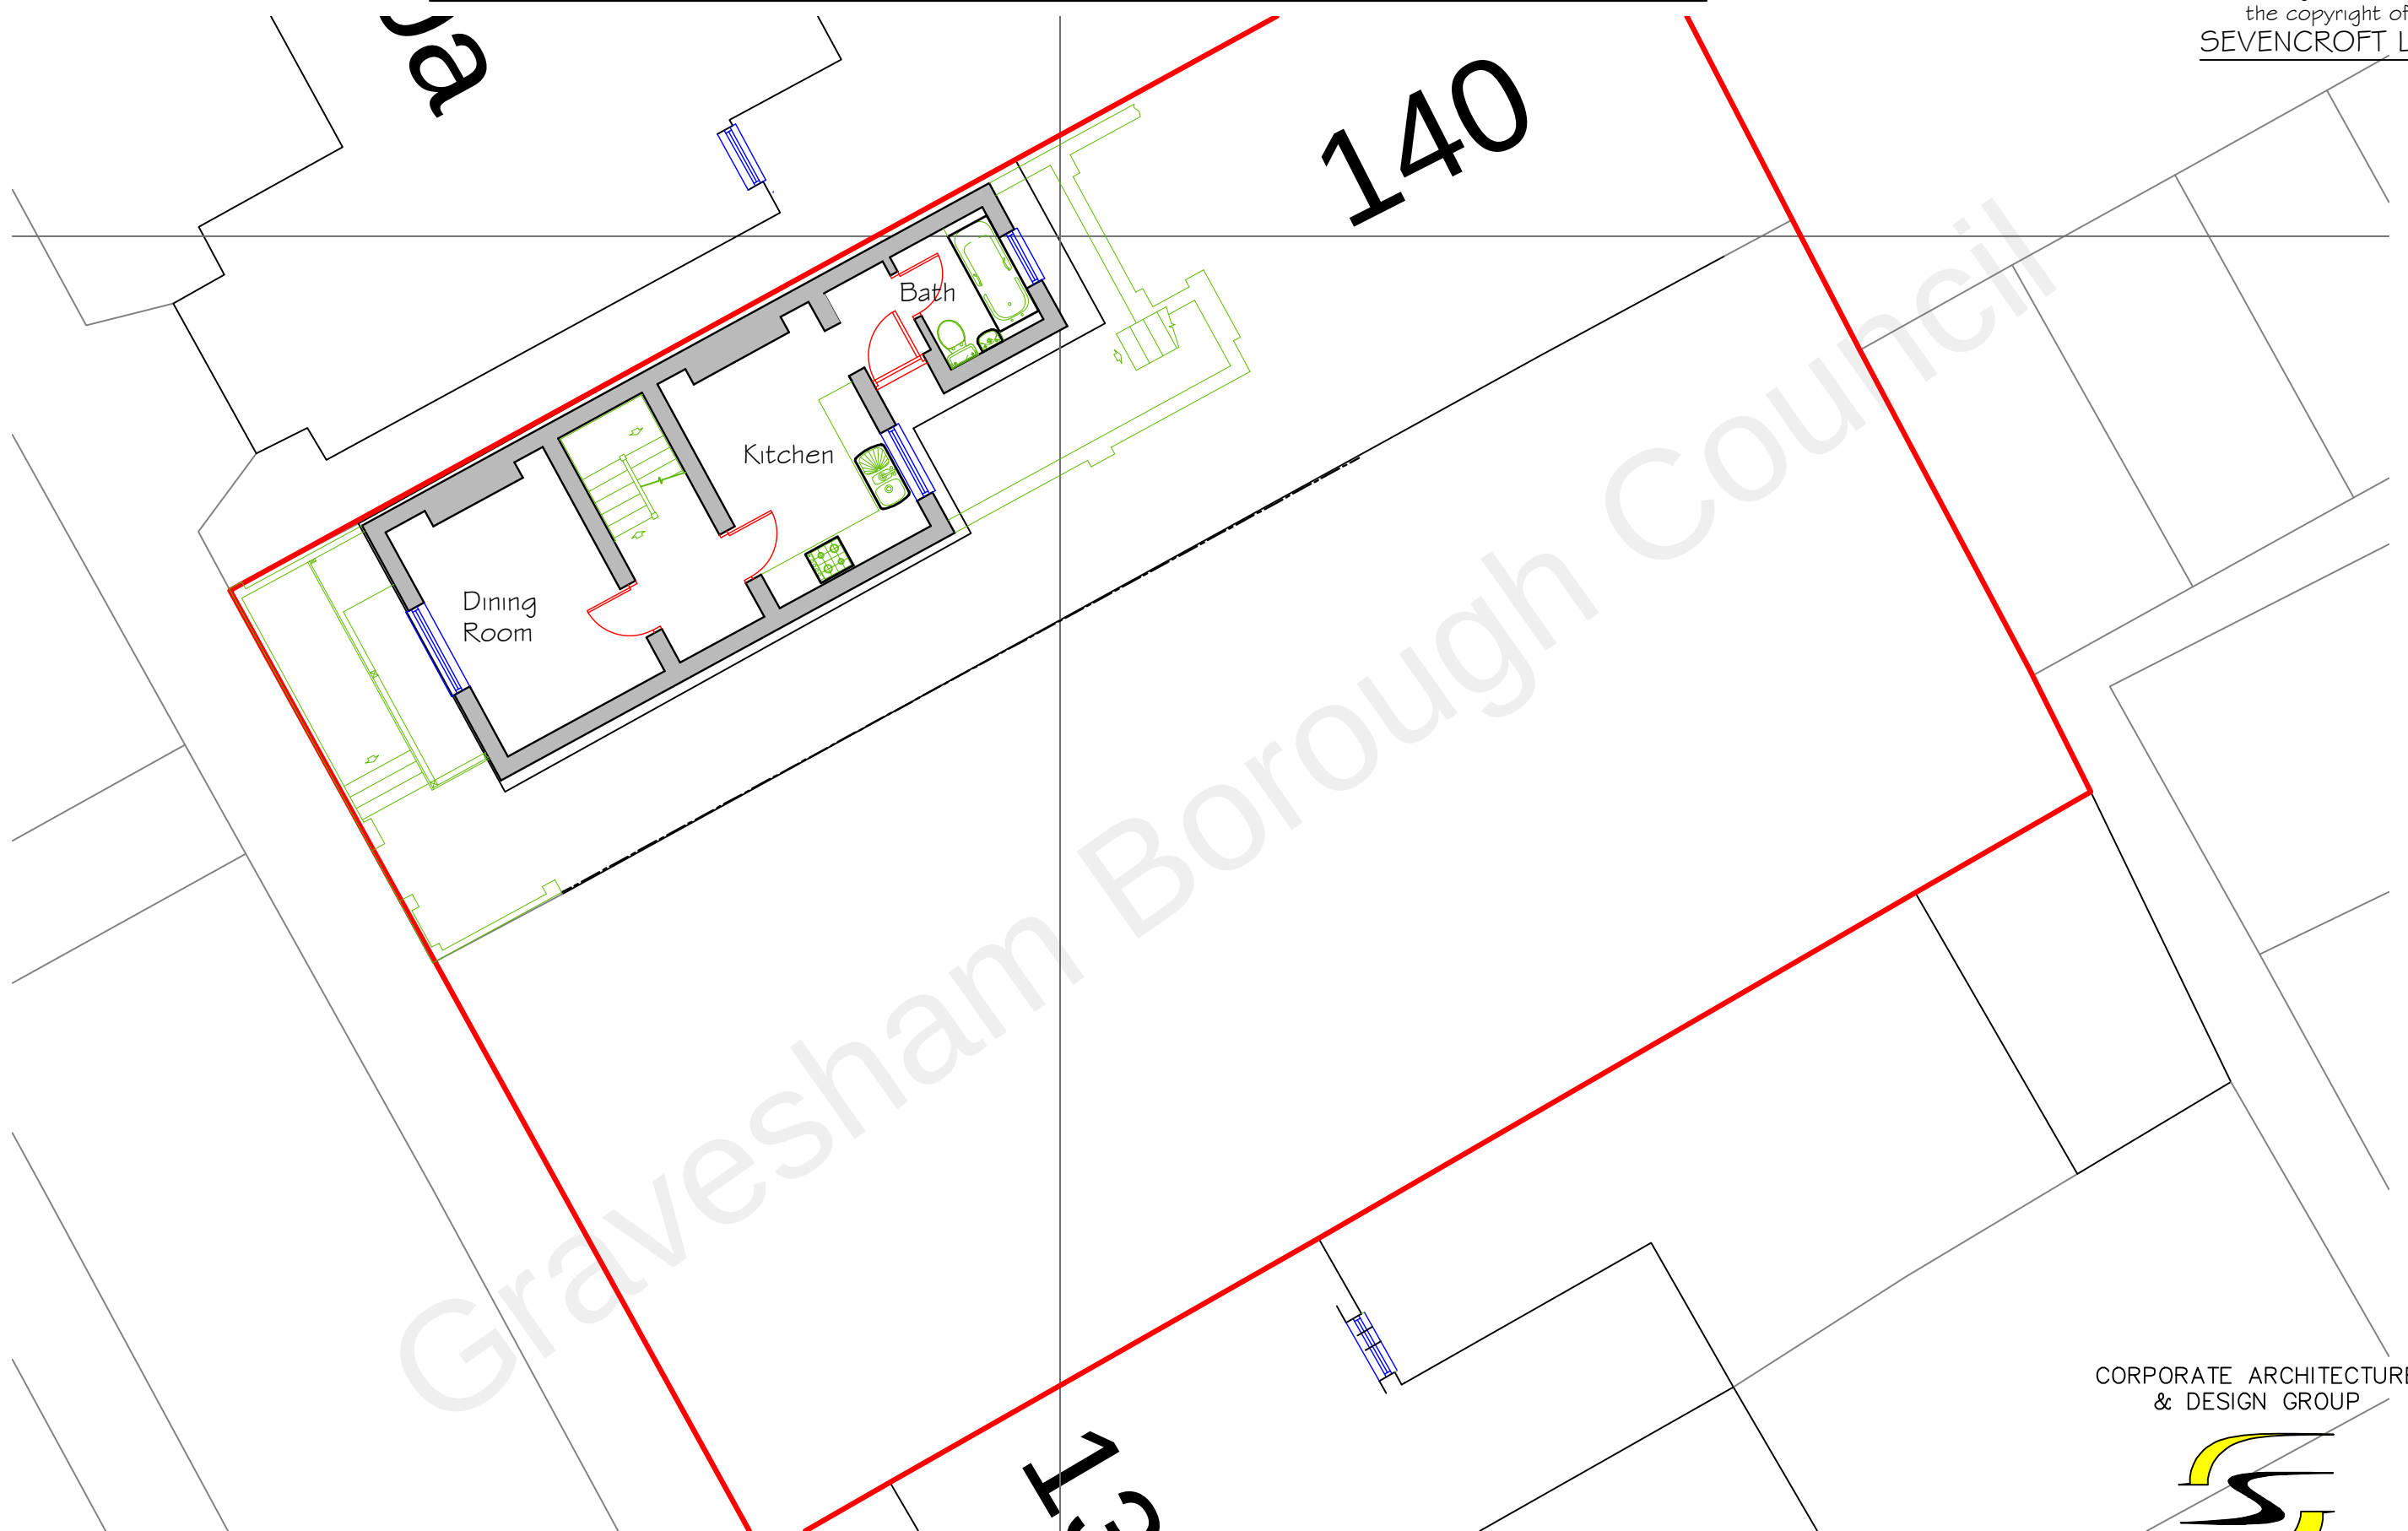

As Existing Basement Floor Plan - Scale 1:100@A3

Proposed Extension to rear & conversion of Existing Residential unit to Flats &
Change of use of redundant Restaurant area to 11 no. One Bedroom, One
Person Units at 140 & 139 Parrock Street, Gravesend, Kent DA12 1ER

Date June 2022
Drawing No. 2022/28/02

CORPORATE ARCHITECTURE
& DESIGN GROUP



SEVENCROFT LTD.

277 Canterbury Road, Kennington
Ashford, Kent TN24 9QW
Tel / Fax : 01233 625553
e-mail : sevencroft@hotmail.co.uk