

[illegible]

1. ALL DIMENSIONS IN MM UNLESS OTHERWISE NOTED.

A	Issued for Planning	TJP	RWB	14.12.22
REV	MODIFICATION	BY	CH	DATE

450 Longwater Avenue,
Green Park,
Reading,
RG30 3UR



Great British Communications
Lapwing House, Block 3 Forward Point,
Tan House Lane, Widnes, Cheshire, WAB 0SL
t. 44 (0)151 420 4128
www.gbcservices.co.uk

DRAWING REGIS

UNILATERAL SW

MBNL/TM/H3G Cell ID:
M089/TBC/DA0

Issue:


A

SITE LOCATION



Reproduced by permission of Ordnance Survey on behalf of the Controller of Her Majesty's Stationery Office
All rights reserved. © Crown Copyright licence no. 100022432

SITE AREA PLAN

 


SITE PHOTOGRAPH



PARKING LOCATION

73800


73700

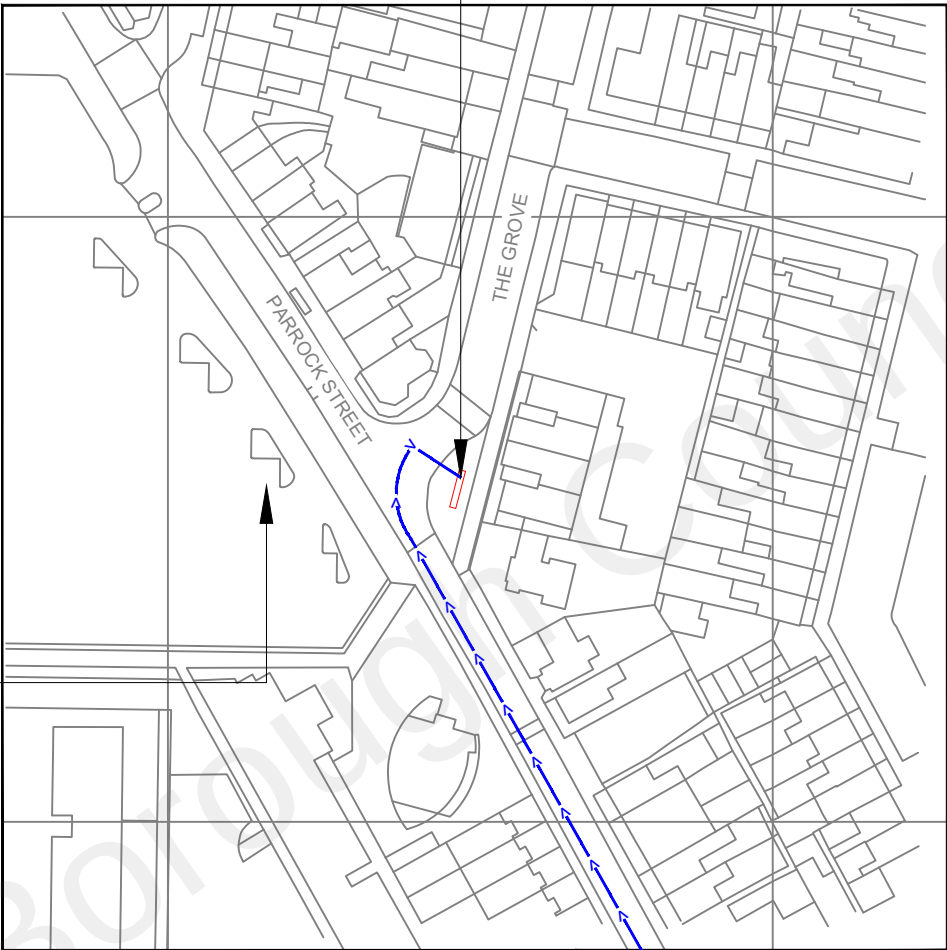

Reproduced by permission of Ordnance Survey on behalf of the Controller of Her Majesty's Stationery Office
All rights reserved. © Crown Copyright licence no. 100022432

NGR E: 564949 N: 173758

SITE LOCATION PLAN

 

GOOGLE MAPS QR CODE

GOOGLE MAPS - <https://goo.gl/maps/9dK5bL82NViRv4A6A>

STREETVIEW - <https://goo.gl/maps/gv66gqi1ScxjqHYD6>

NOTES:

1. ALL DIMENSIONS IN MM UNLESS OTHERWISE NOTED.

Access Route To Site:



Directions To Site: -

Take M25 to A2 in Dartford. Take the exit towards Dartford/A225/Canterbury/M2 from M25. Head north-east on M25. Take the exit towards Dartford/A225/Canterbury/M2. At Darenth Interchange, take the 4th exit onto the A2 slip road to M2/Canterbury. Follow A2 to Wrotham Rd/A227. Take the exit for A227 from A2. Merge onto A2. Take the A227 exit towards Gravesend (C). Follow Wrotham Rd/A227, Cross Ln W and Parrock Rd to The Grove. At the roundabout, take the 1st exit onto Wrotham Rd/A227. At the roundabout, take the 2nd exit and stay on Wrotham Rd/A227. Turn right onto Cross Ln W. At the roundabout, take the 2nd exit onto Parrock Rd. Turn right onto The Grove. Destination will be on the right.

A	Issued for Planning	TJP	RWB	14.12.22
REV	MODIFICATION	BY	CH	DATE

CK Hutchison
Networks (UK)
Limited

450 Longwater Avenue,
Green Park,
Reading,
RG30 3UR

Design Consultant & Principal Contractor:



Great British Communications
Lapwing House, Block 3 Forward Point,
Tan House Lane, Widnes, Cheshire, WAB 0SL
t. 44 (0)151 420 4128
www.gbcservices.co.uk

Site Name: THE GROVE

3UK Nominal ID: GVM25643

Address: THE GROVE
MILTON
GRAVESEND
KENT
DA12 1DX

Title: 002 SITE LOCATION PLAN


Project: UNILATERAL SW

Purpose of Issue: PLANNING

MBNL/TM/H3G Cell ID:
GVM089/TBC/DA0719

Drawing No: GVM25643_GVM089_TBC_DA0719_GA_REV_A

Issue: A

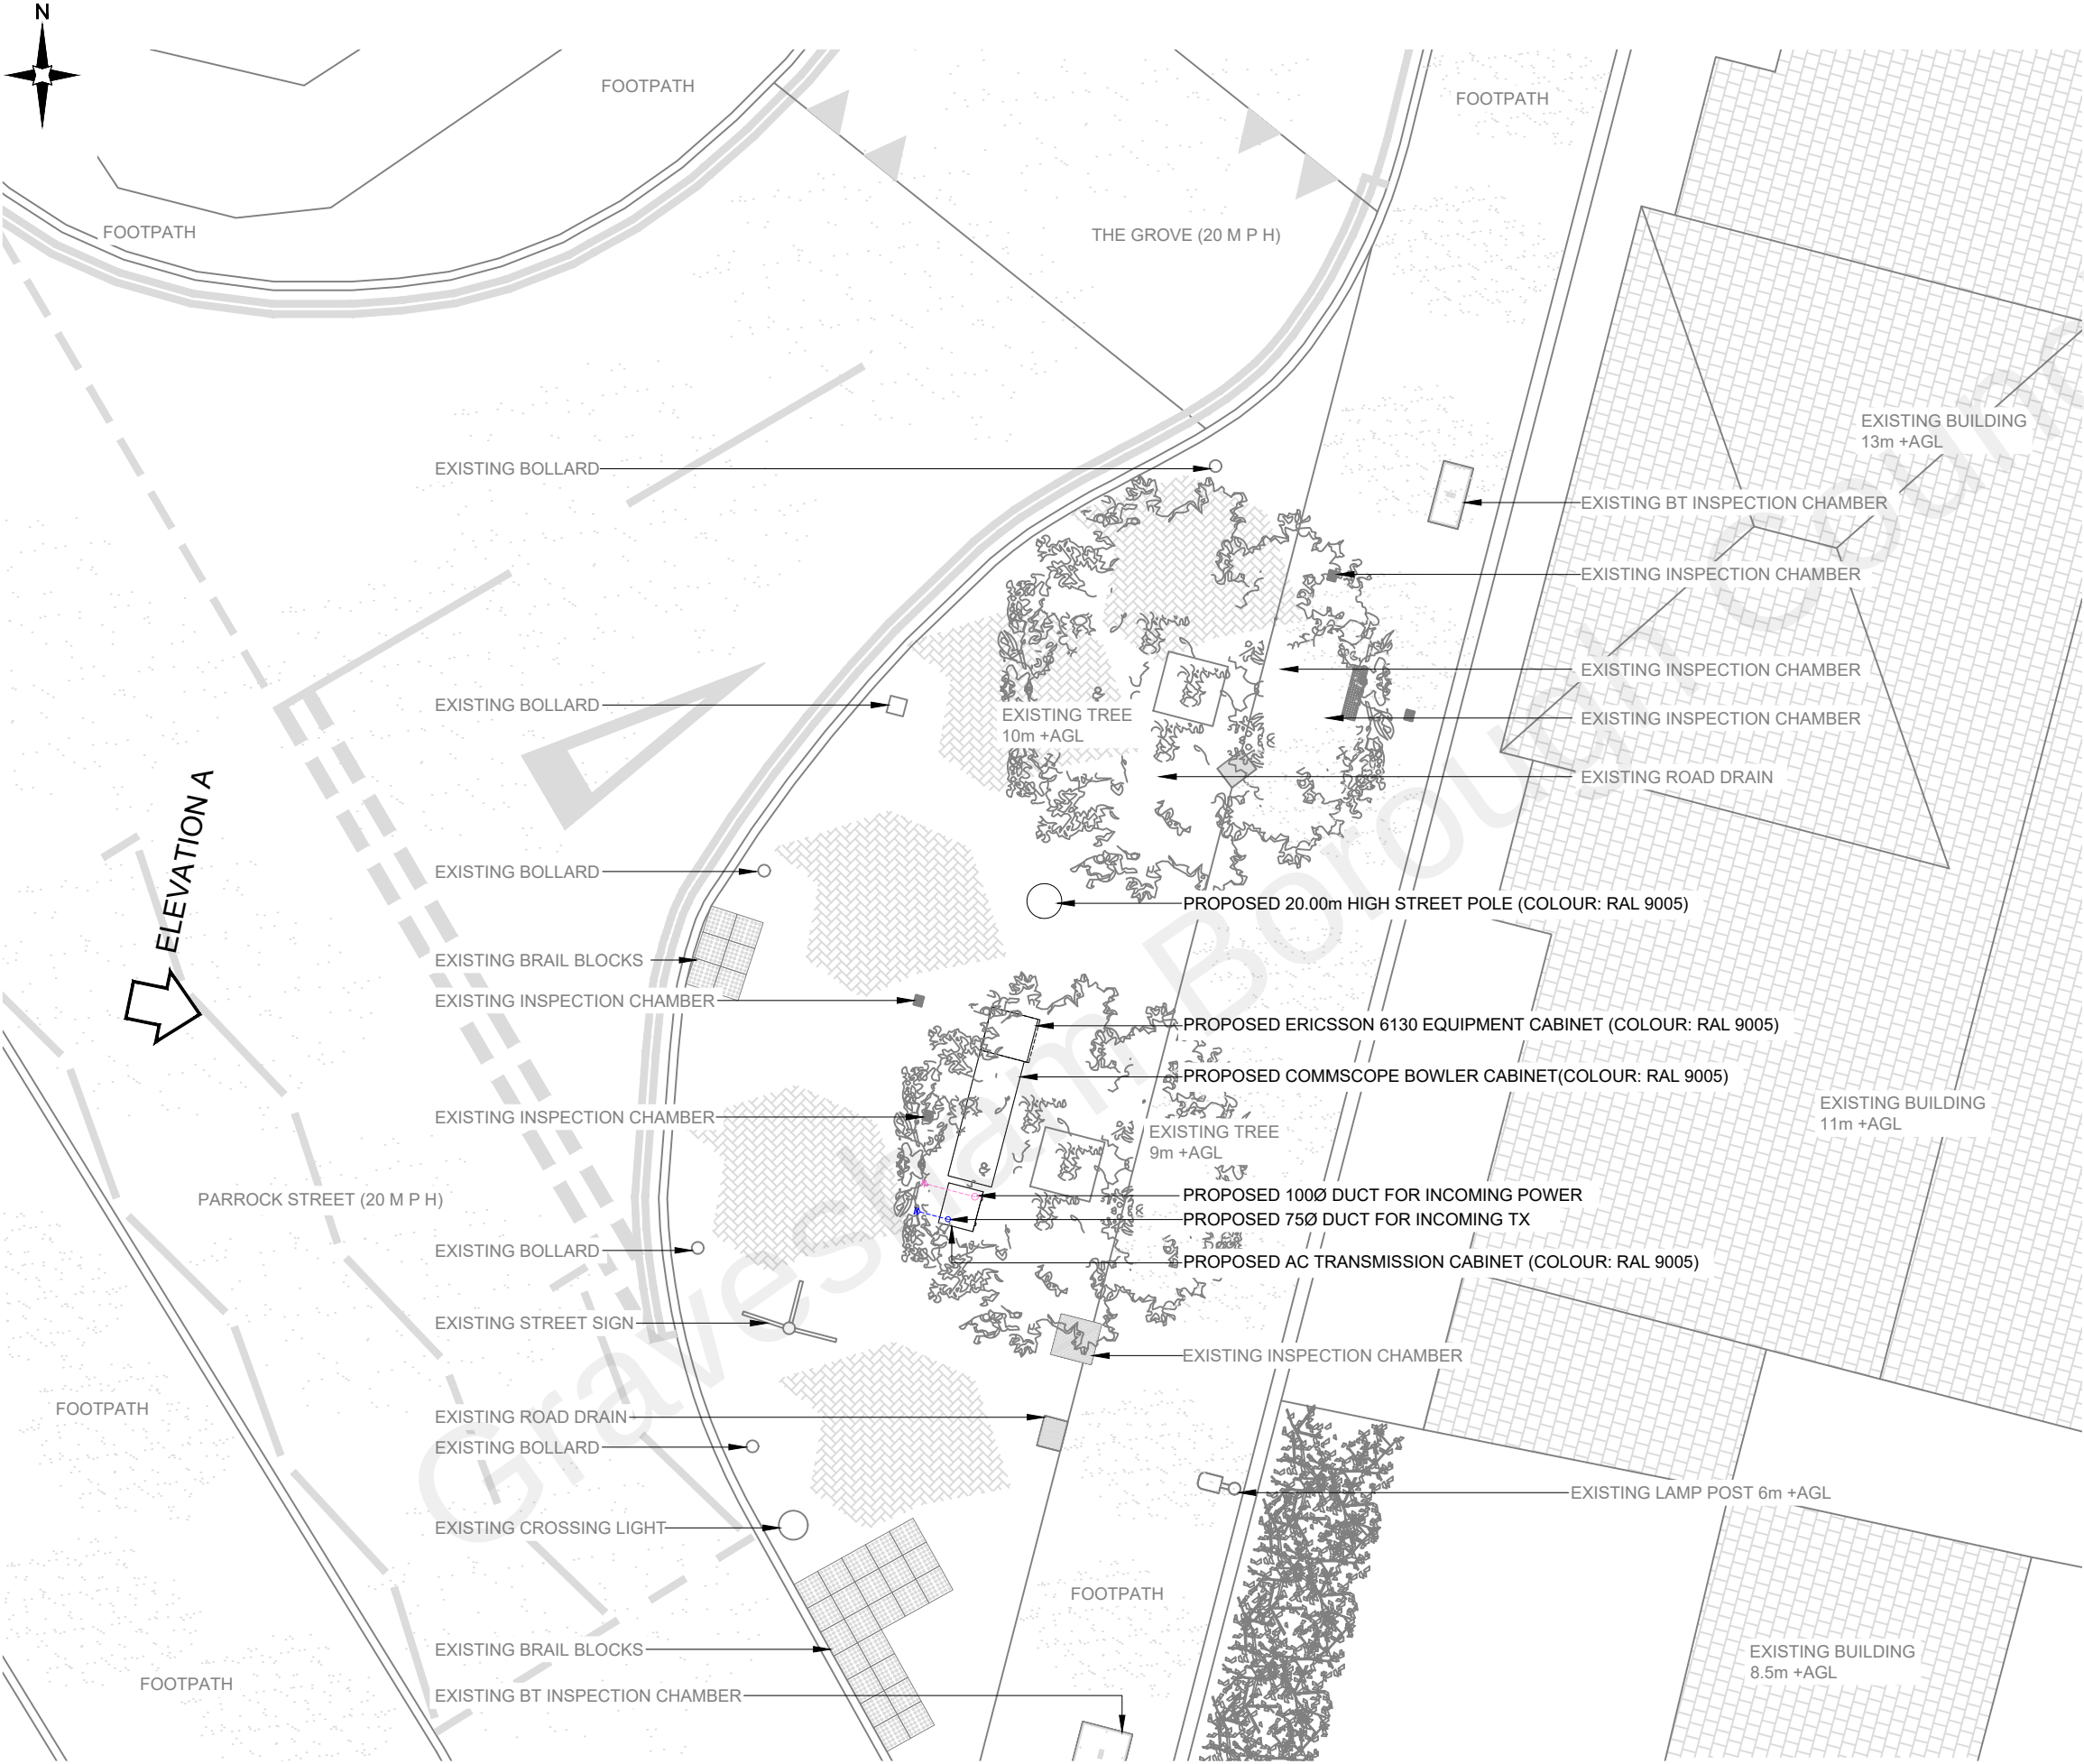

NOTES:

1. ALL DIMENSIONS IN MM UNLESS OTHERWISE NOTED.

A	Issued for Planning	TJP	RWB	14.12.22
REV	MODIFICATION	BY	CH	DATE

CK Hutchison Networks (UK) Limited

450 Longwater Avenue,
Green Park,
Reading,
RG30 3UR

Design Consultant & Principal Contractor:

GBC

Great British Communications
Lapwing House, Block 3 Forward Point,
Ton House Lane, Widnes, Cheshire, WAB 0SL
t. 44 (0)151 420 4128
www.gbcservices.co.uk

Site Name:

THE GROVE

3UK Nominal ID:

GVM25643

Address:

THE GROVE
MILTON
GRAVESEND
KENT
DA12 1DX

Title:

215 PROPOSED SITE PLAN

Project:

UNILATERAL SW

Purpose of Issue:

PLANNING

MBNL/TM/H3G Cell ID:

GVM089/TBC/DA0719


Drawing No:

GVM25643_GVM089_TBC_DA0719_GA_REV_A

Issue:

A

100mm
50mm
10mm

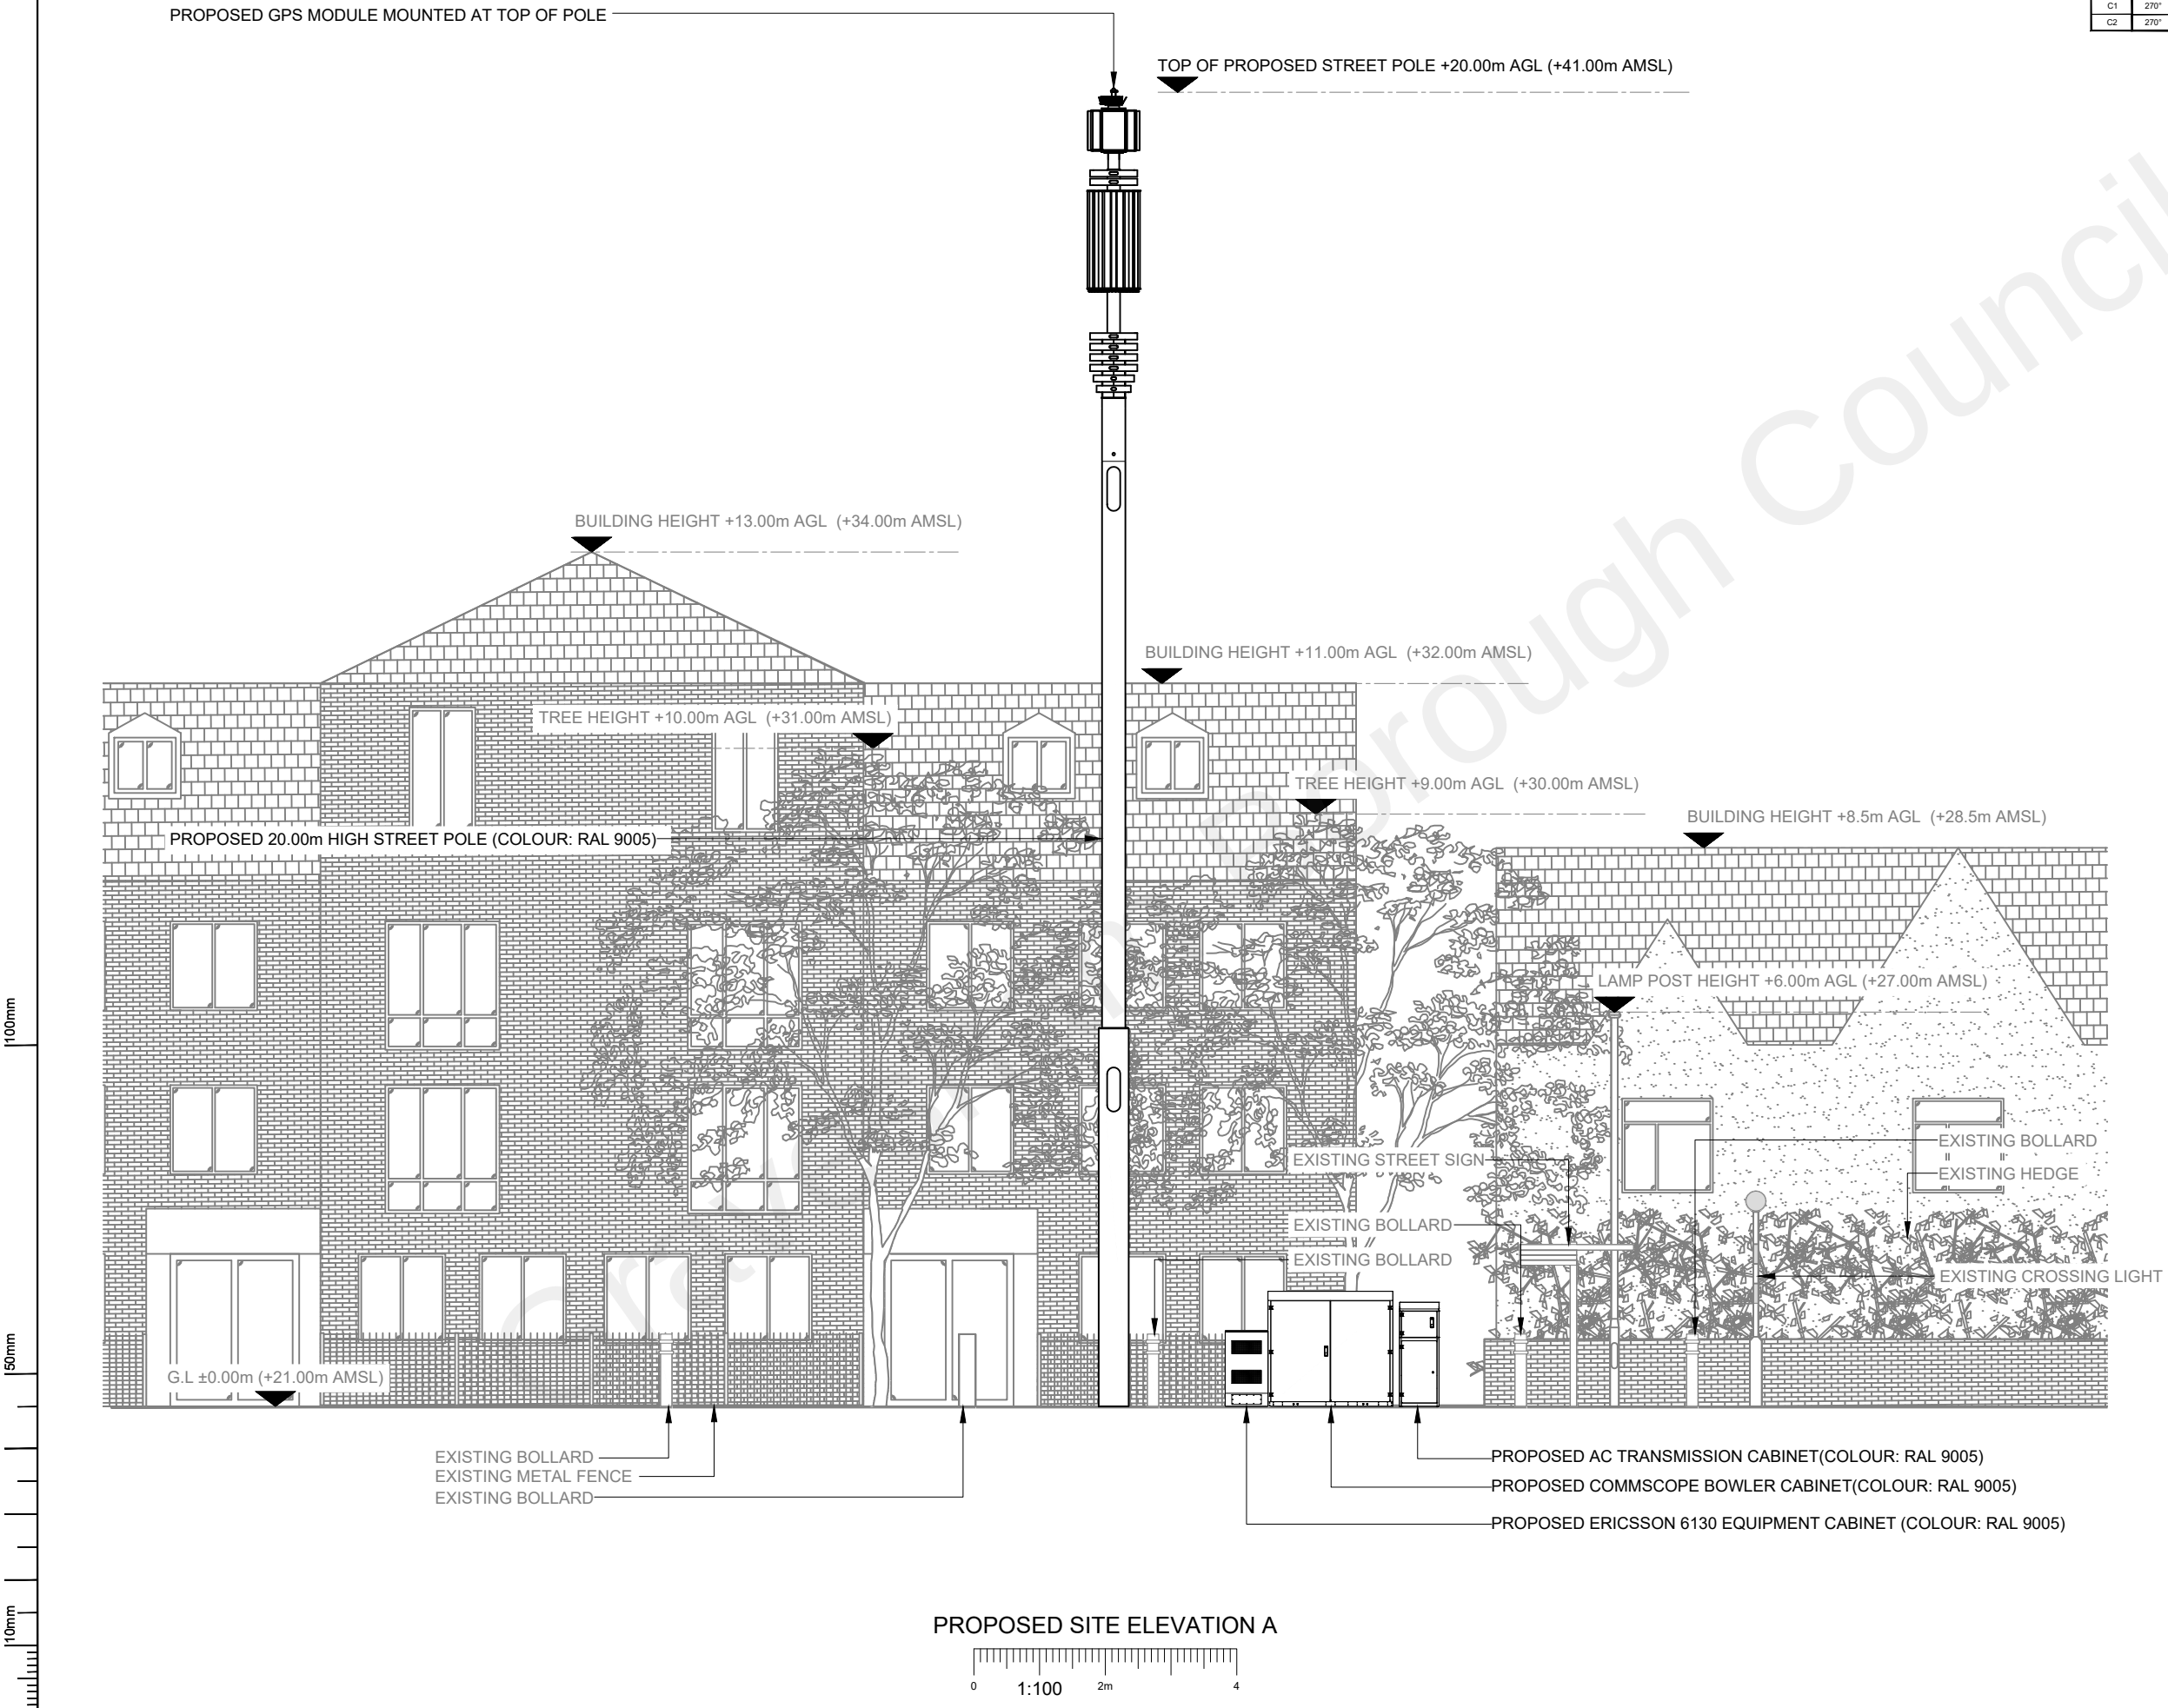

Antenna Aperture ID	Proposed 4G/5G Bearing
A1	30°
A2	30°
B1	150°
B2	150°
C1	270°
C2	270°

- NOTES:
- ALL DIMENSIONS IN MM UNLESS OTHERWISE NOTED.

REV	MODIFICATION	BY	CH	DATE
A	Issued for Planning	TJP	RWB	14.12.22

**CK Hutchison
Networks (UK)
Limited**

450 Longwater Avenue,
Green Park,
Reading,
RG30 3UR

Design Consultant & Principal Contractor:



Great British Communications
Lapwing House, Block 3 Forward Point,
Ton House Lane, Widnes, Cheshire, WAB 0SL
t. 44 (0)151 420 4128
www.gbcservices.co.uk

Site Name: **THE GROVE**

3UK Nominal ID: **GVM25643**

Address: **THE GROVE
MILTON
GRAVESEND
KENT
DA12 1DX**

Title: **265 PROPOSED SITE ELEVATION**

Project: **UNILATERAL SW**

Purpose of Issue: **PLANNING**

MBNL/TM/H3G Cell ID:
GVM089/TBC/DA0719

Drawing No: **GVM25643_GVM089_TBC_DA0719_GA_REV_A**

Issue: **A**