



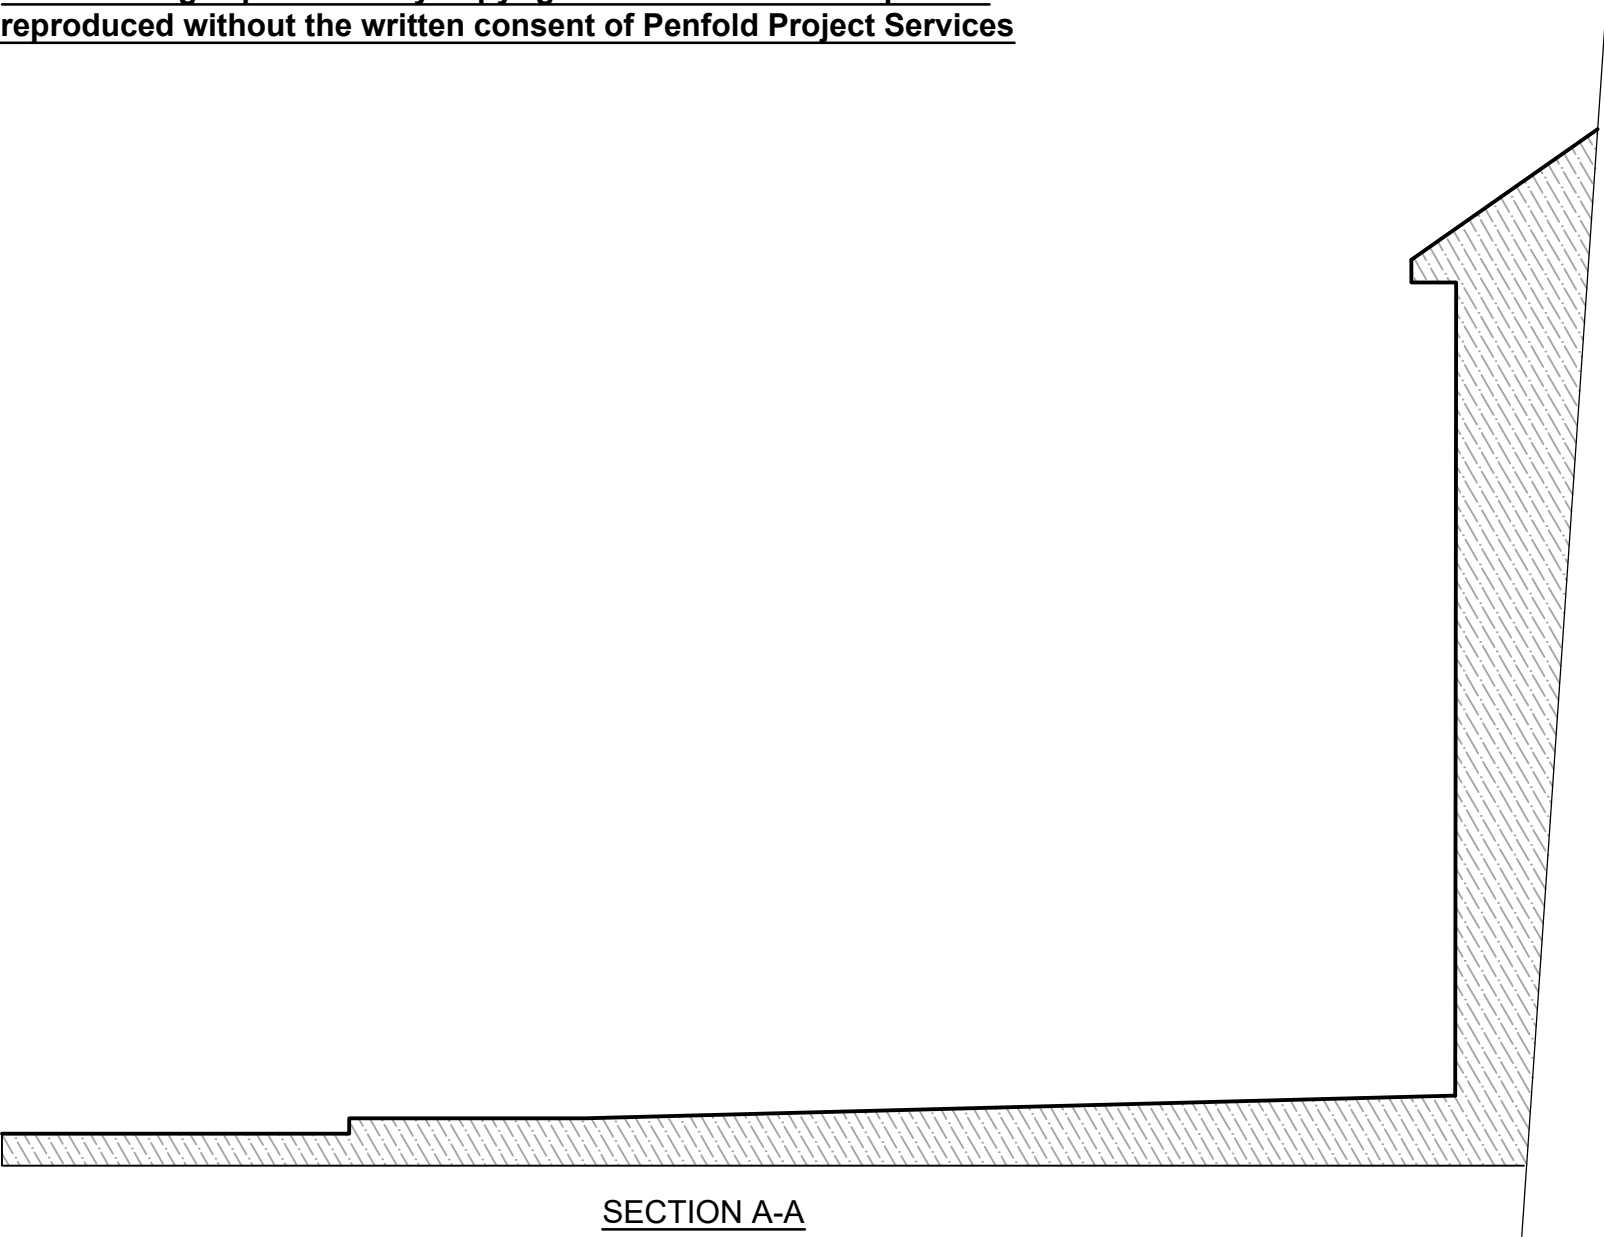


SECTION A-A
AS EXISTING
(1:50)

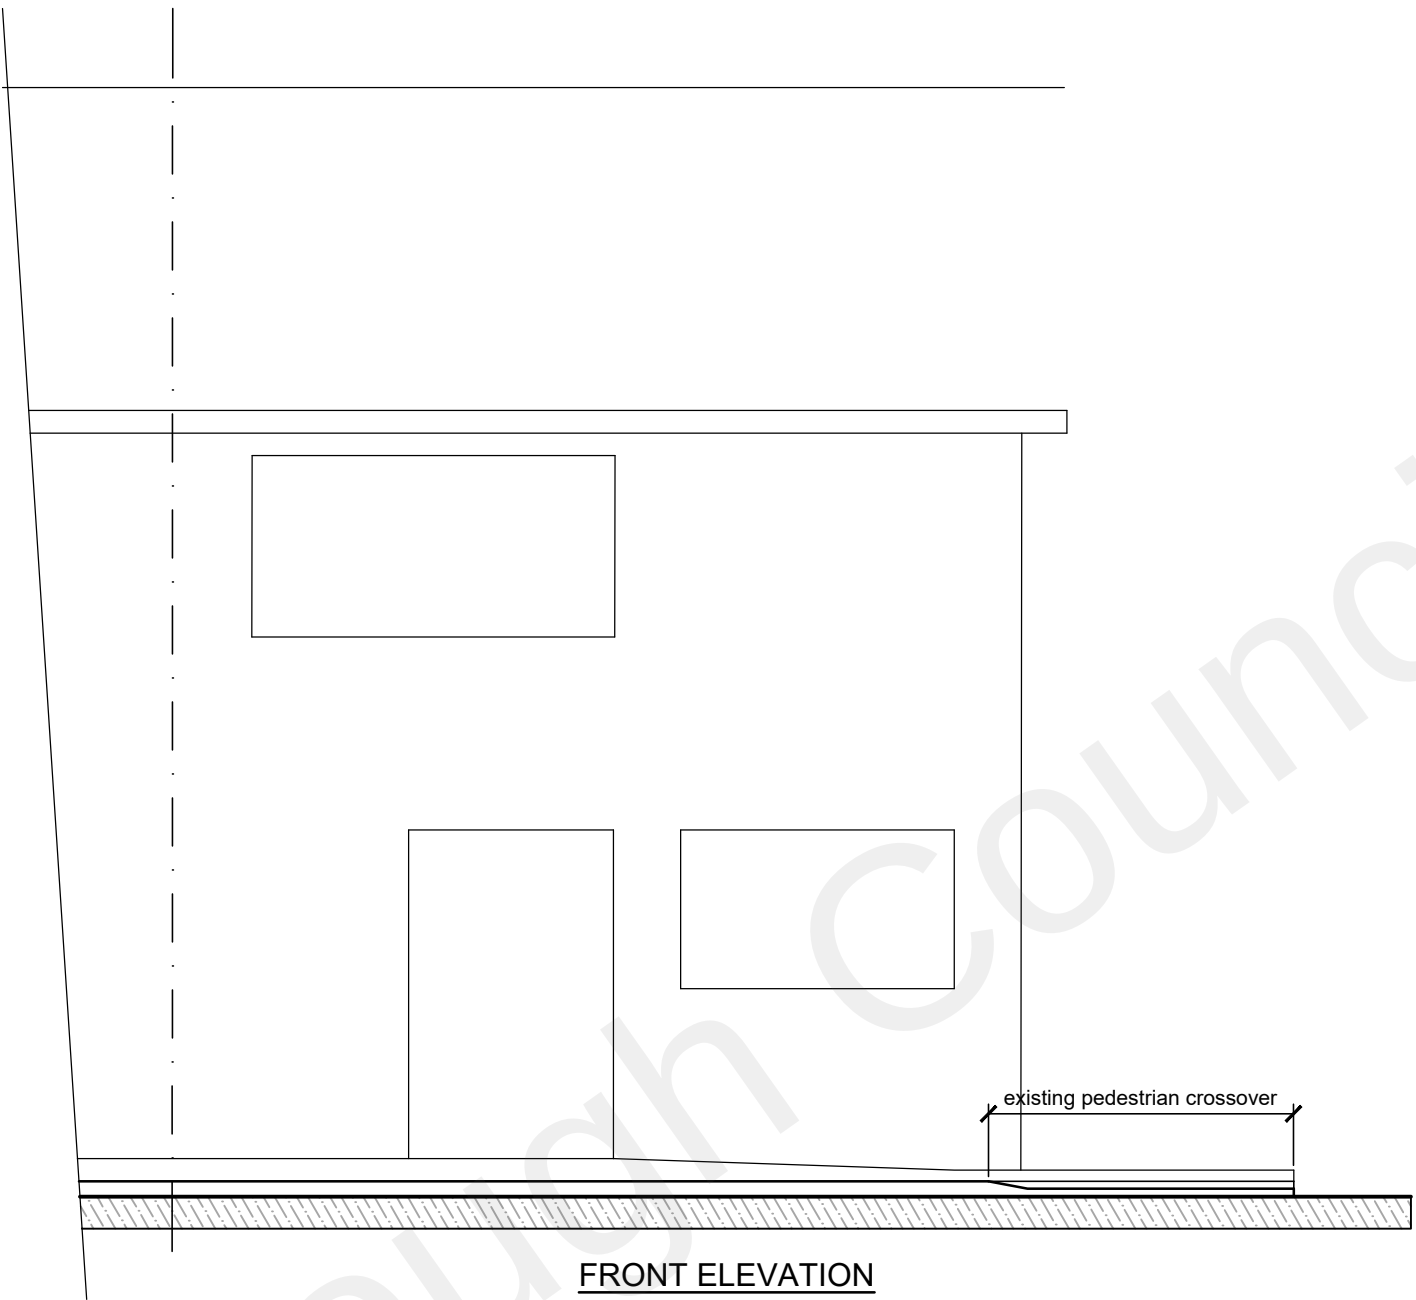


FRONT ELEVATION
AS EXISTING
(1:50)




SCALE BAR @ 1:100

 

SCALE BAR @ 1:50

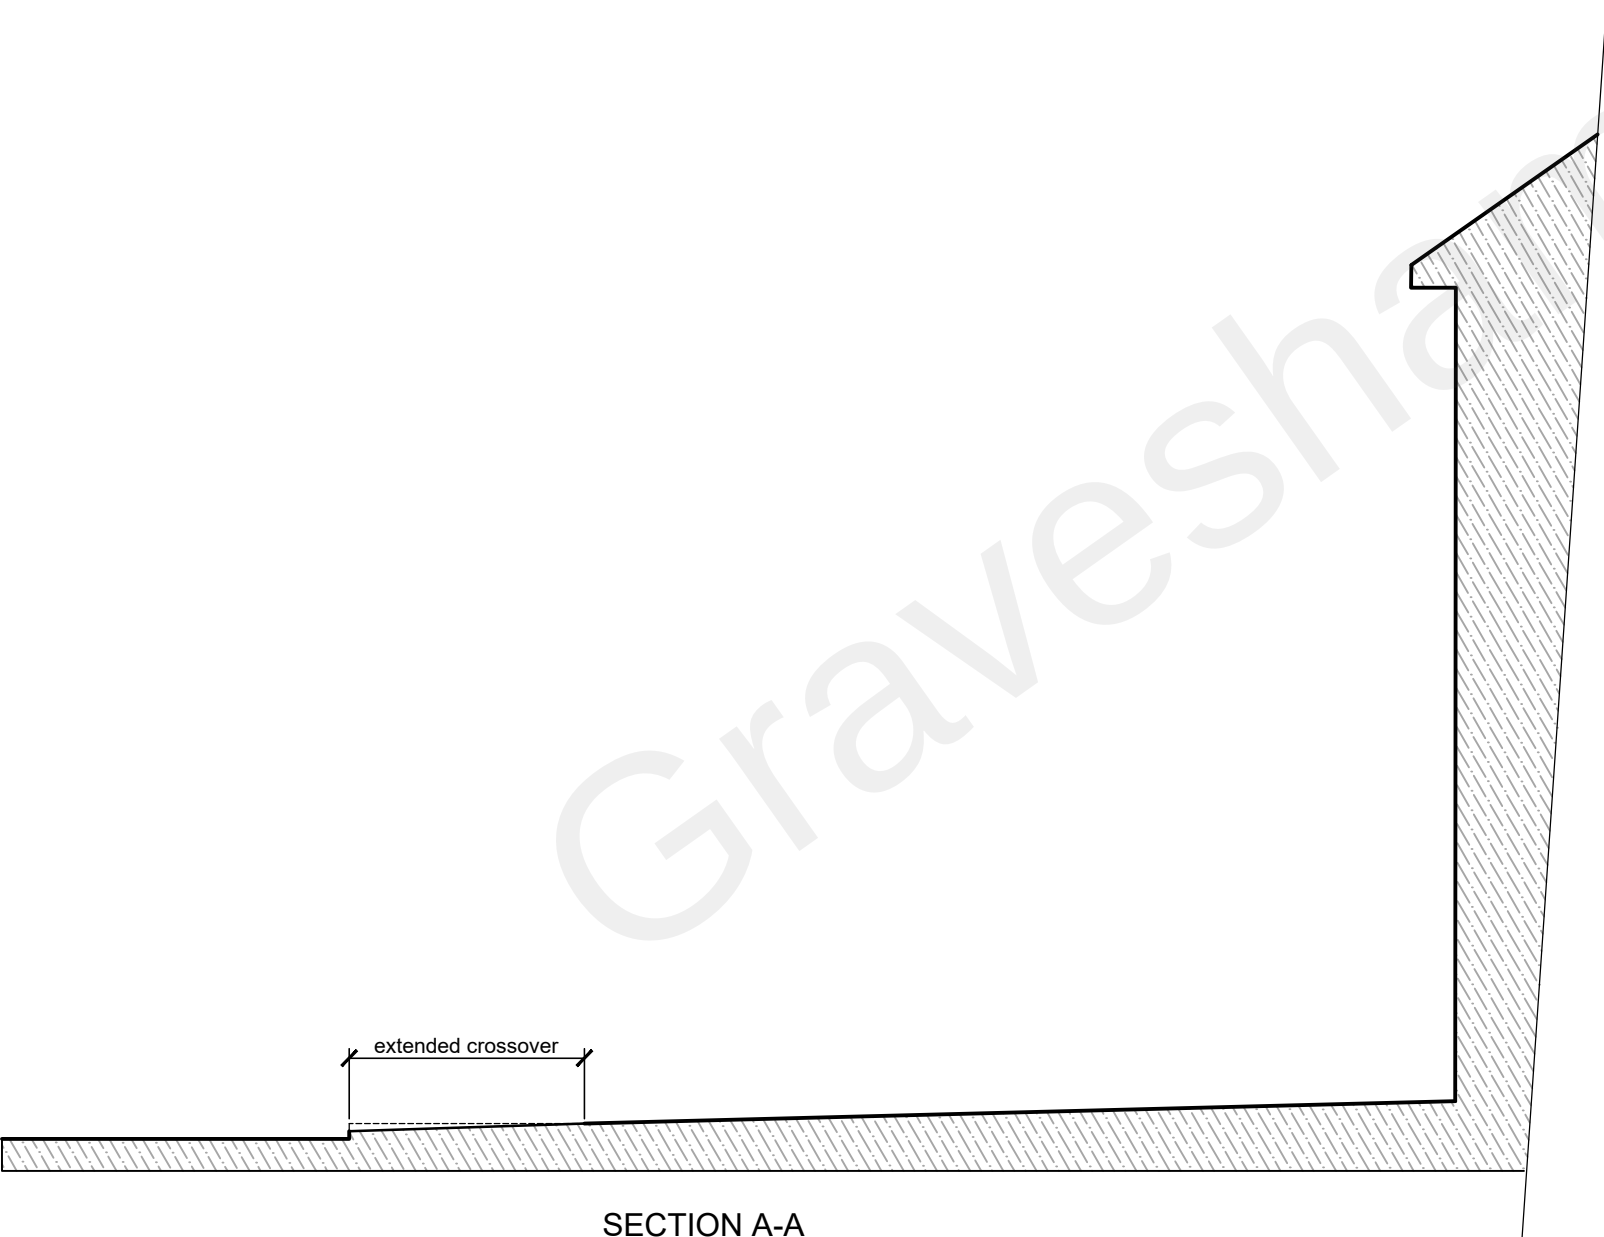

SECTION A-A
AS PROPOSED
(1:50)

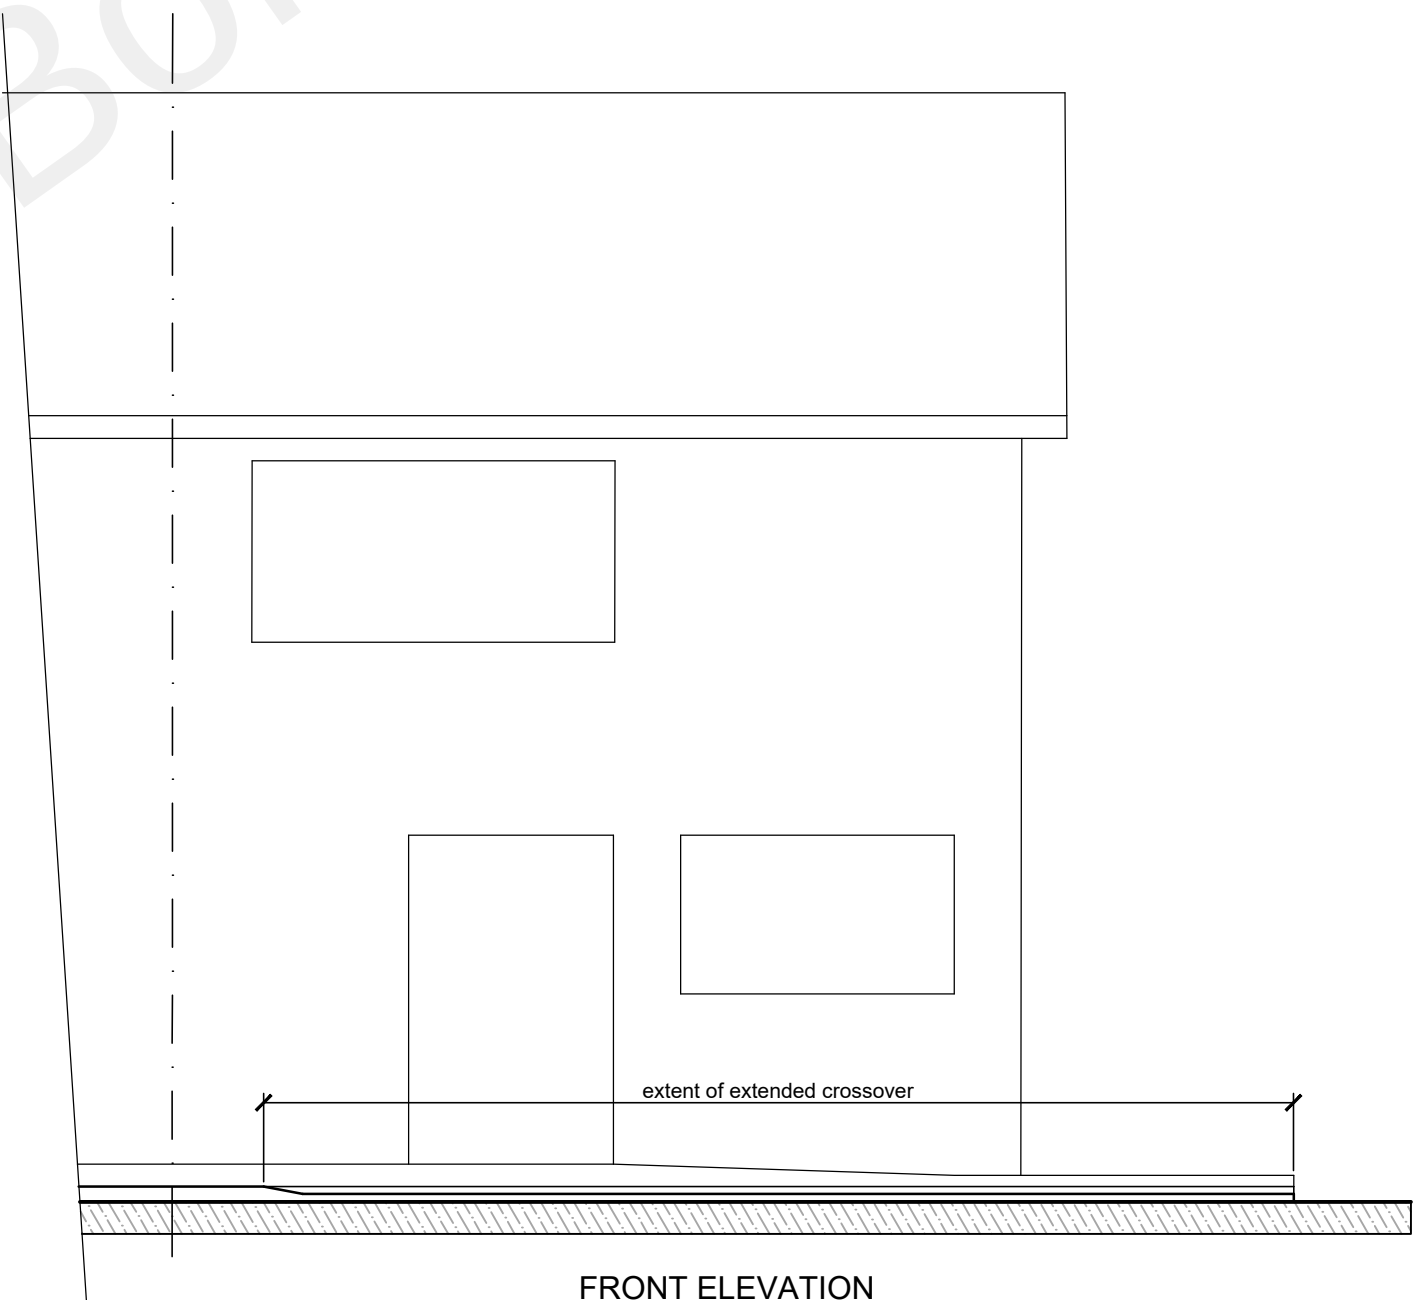

FRONT ELEVATION
AS PROPOSED
(1:50)

Date	No	Revision
Penfold Project Services		
Epmarket, Wrotham Road, Meopham, Kent, DA13 0JH Telephone: 01474 816690 e-mail: apenfold448@btinternet.com		
Job Title:	43 NURSERY GROVE GRAVESEND KENT DA11 7BB	
Dwg Title:	SECTIONS & ELEVATIONS AS EXISTING & AS PROPOSED	
Scale:	1:50 @ A2	
Dwg No.:	02	
Date:	Decembert 2021	