


Proposed site plan

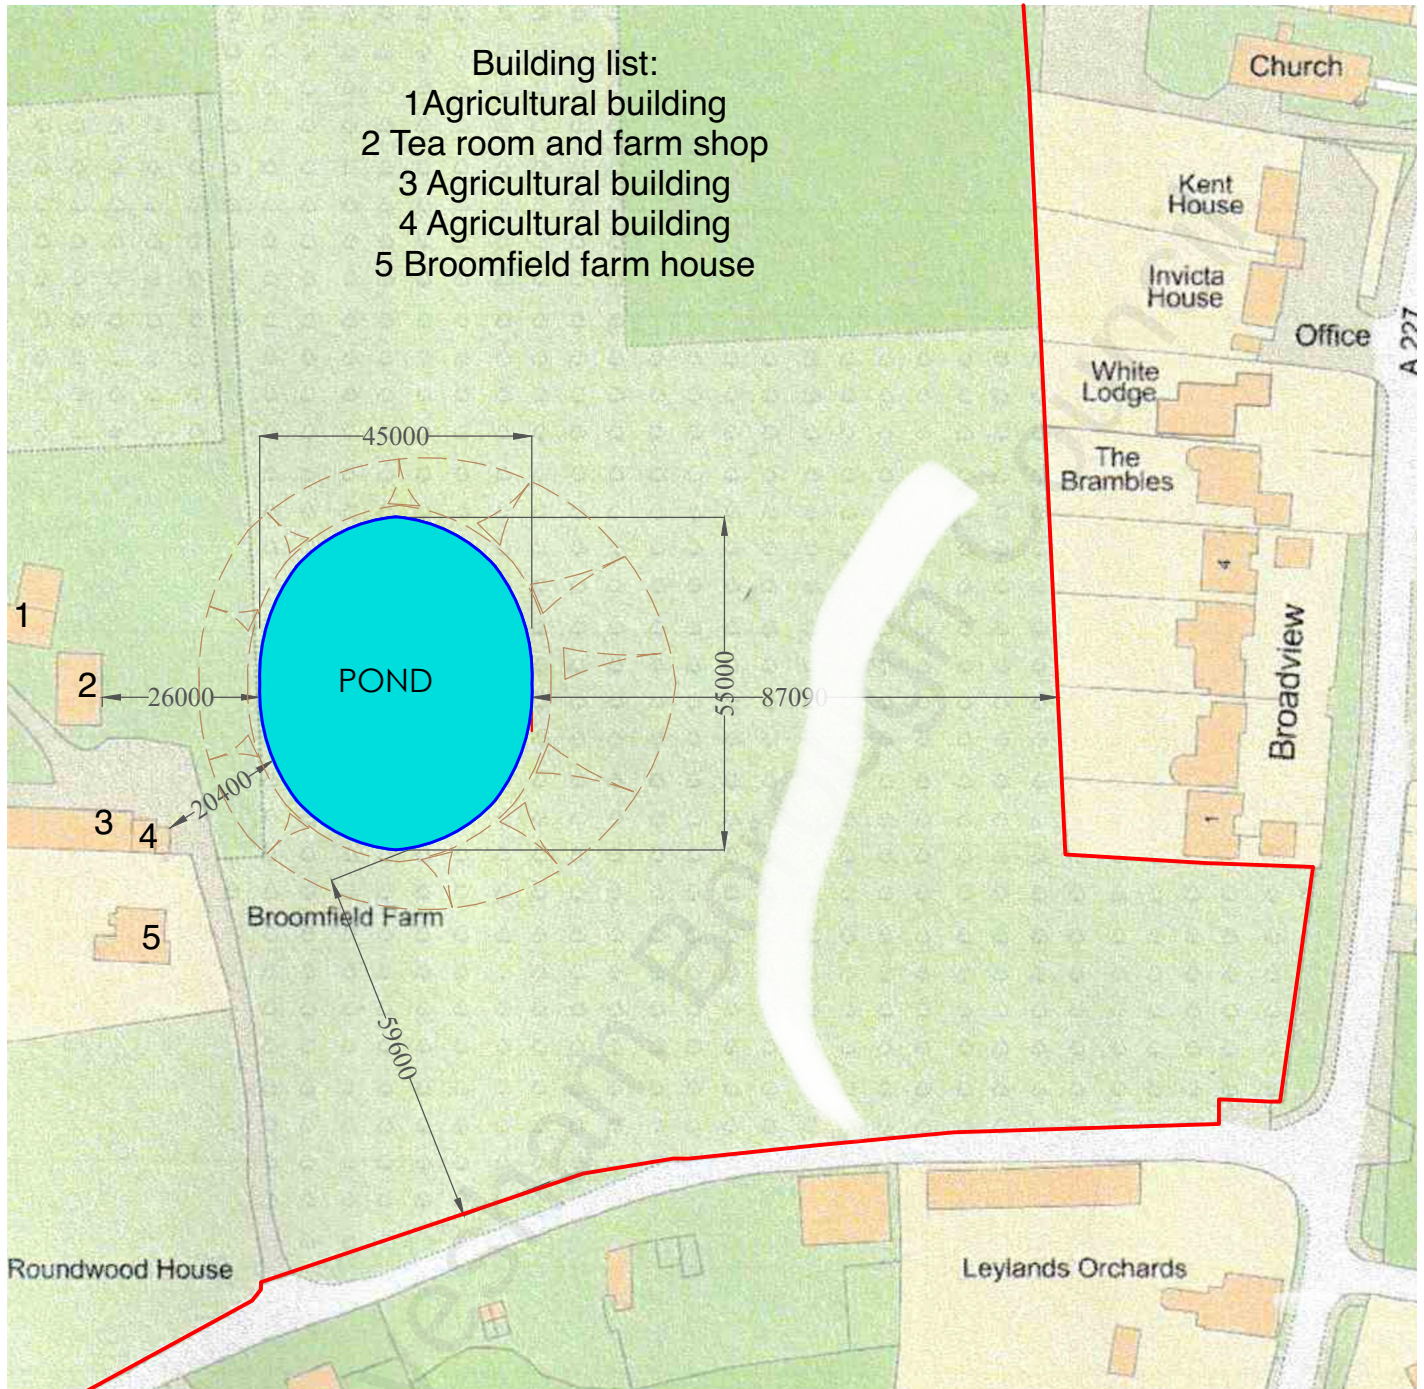

SCALE BAR 1:1250



Broomhill Farm
Ifield Road
Meopham, Gravesend
Kent, DA13 0QH

Scale 1 : 1250 @ A4