




## PROPOSED FIRST FLOOR PLAN

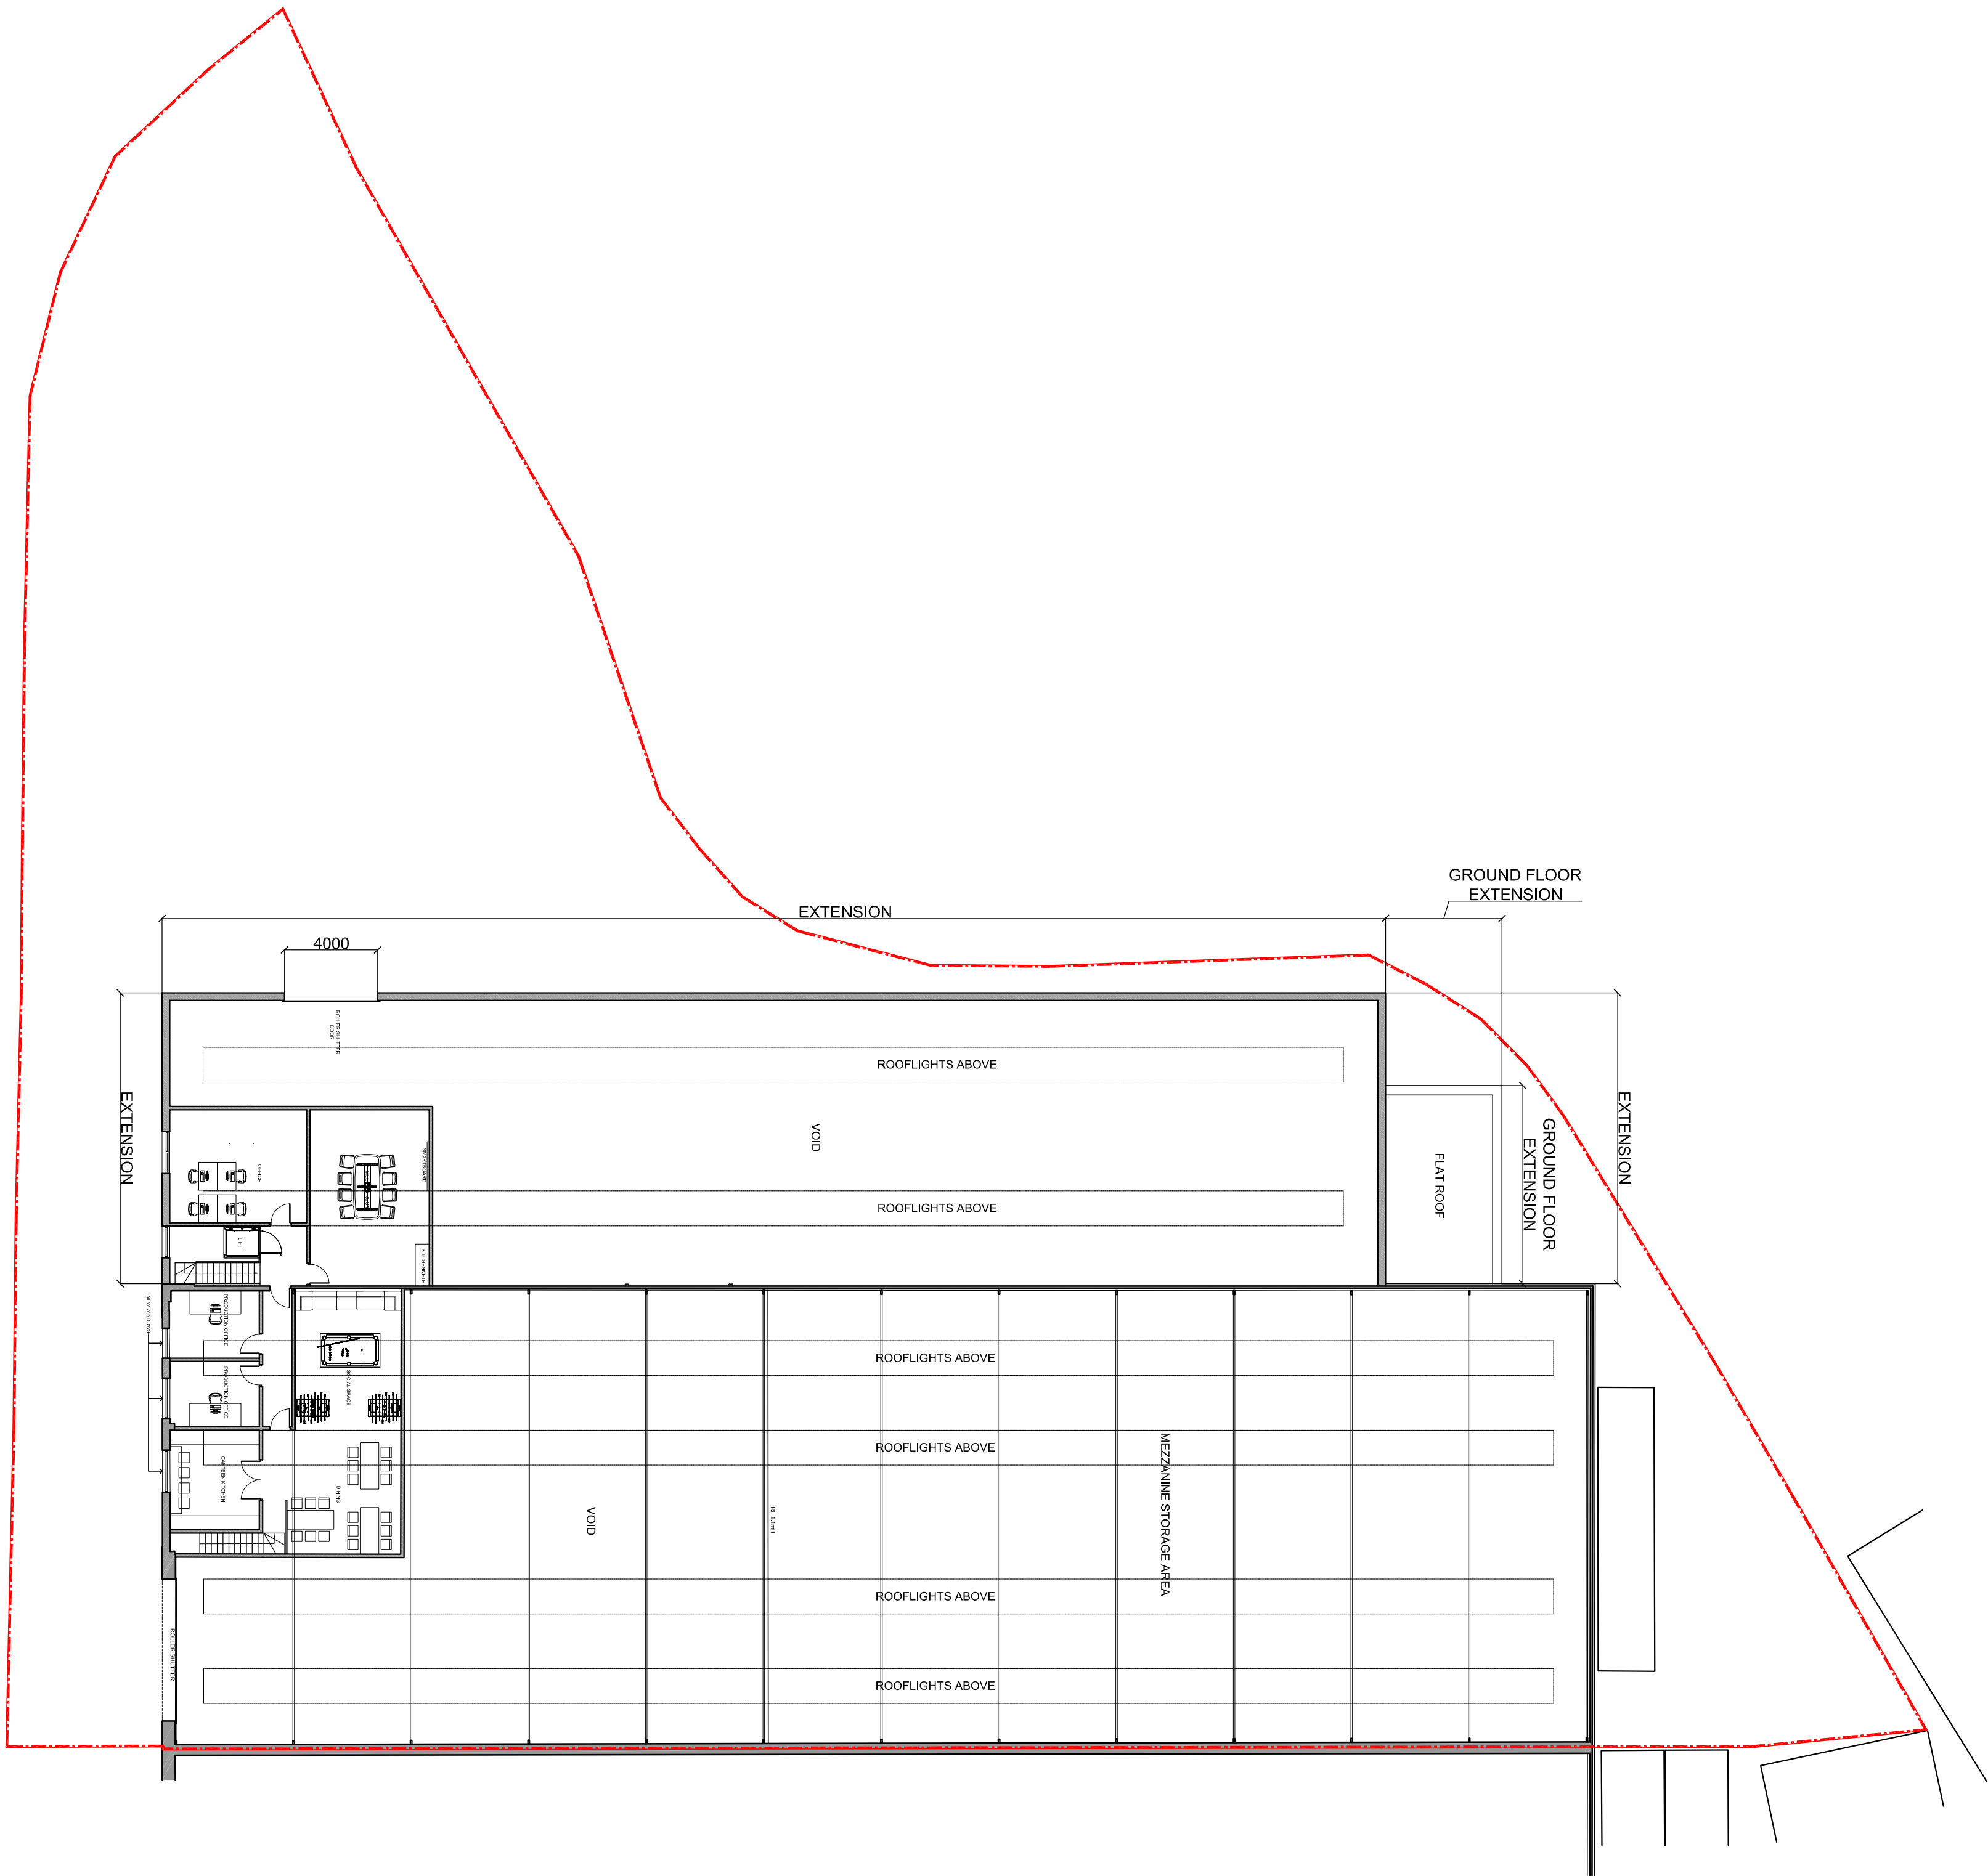

## PROPOSED ROOF PLAN

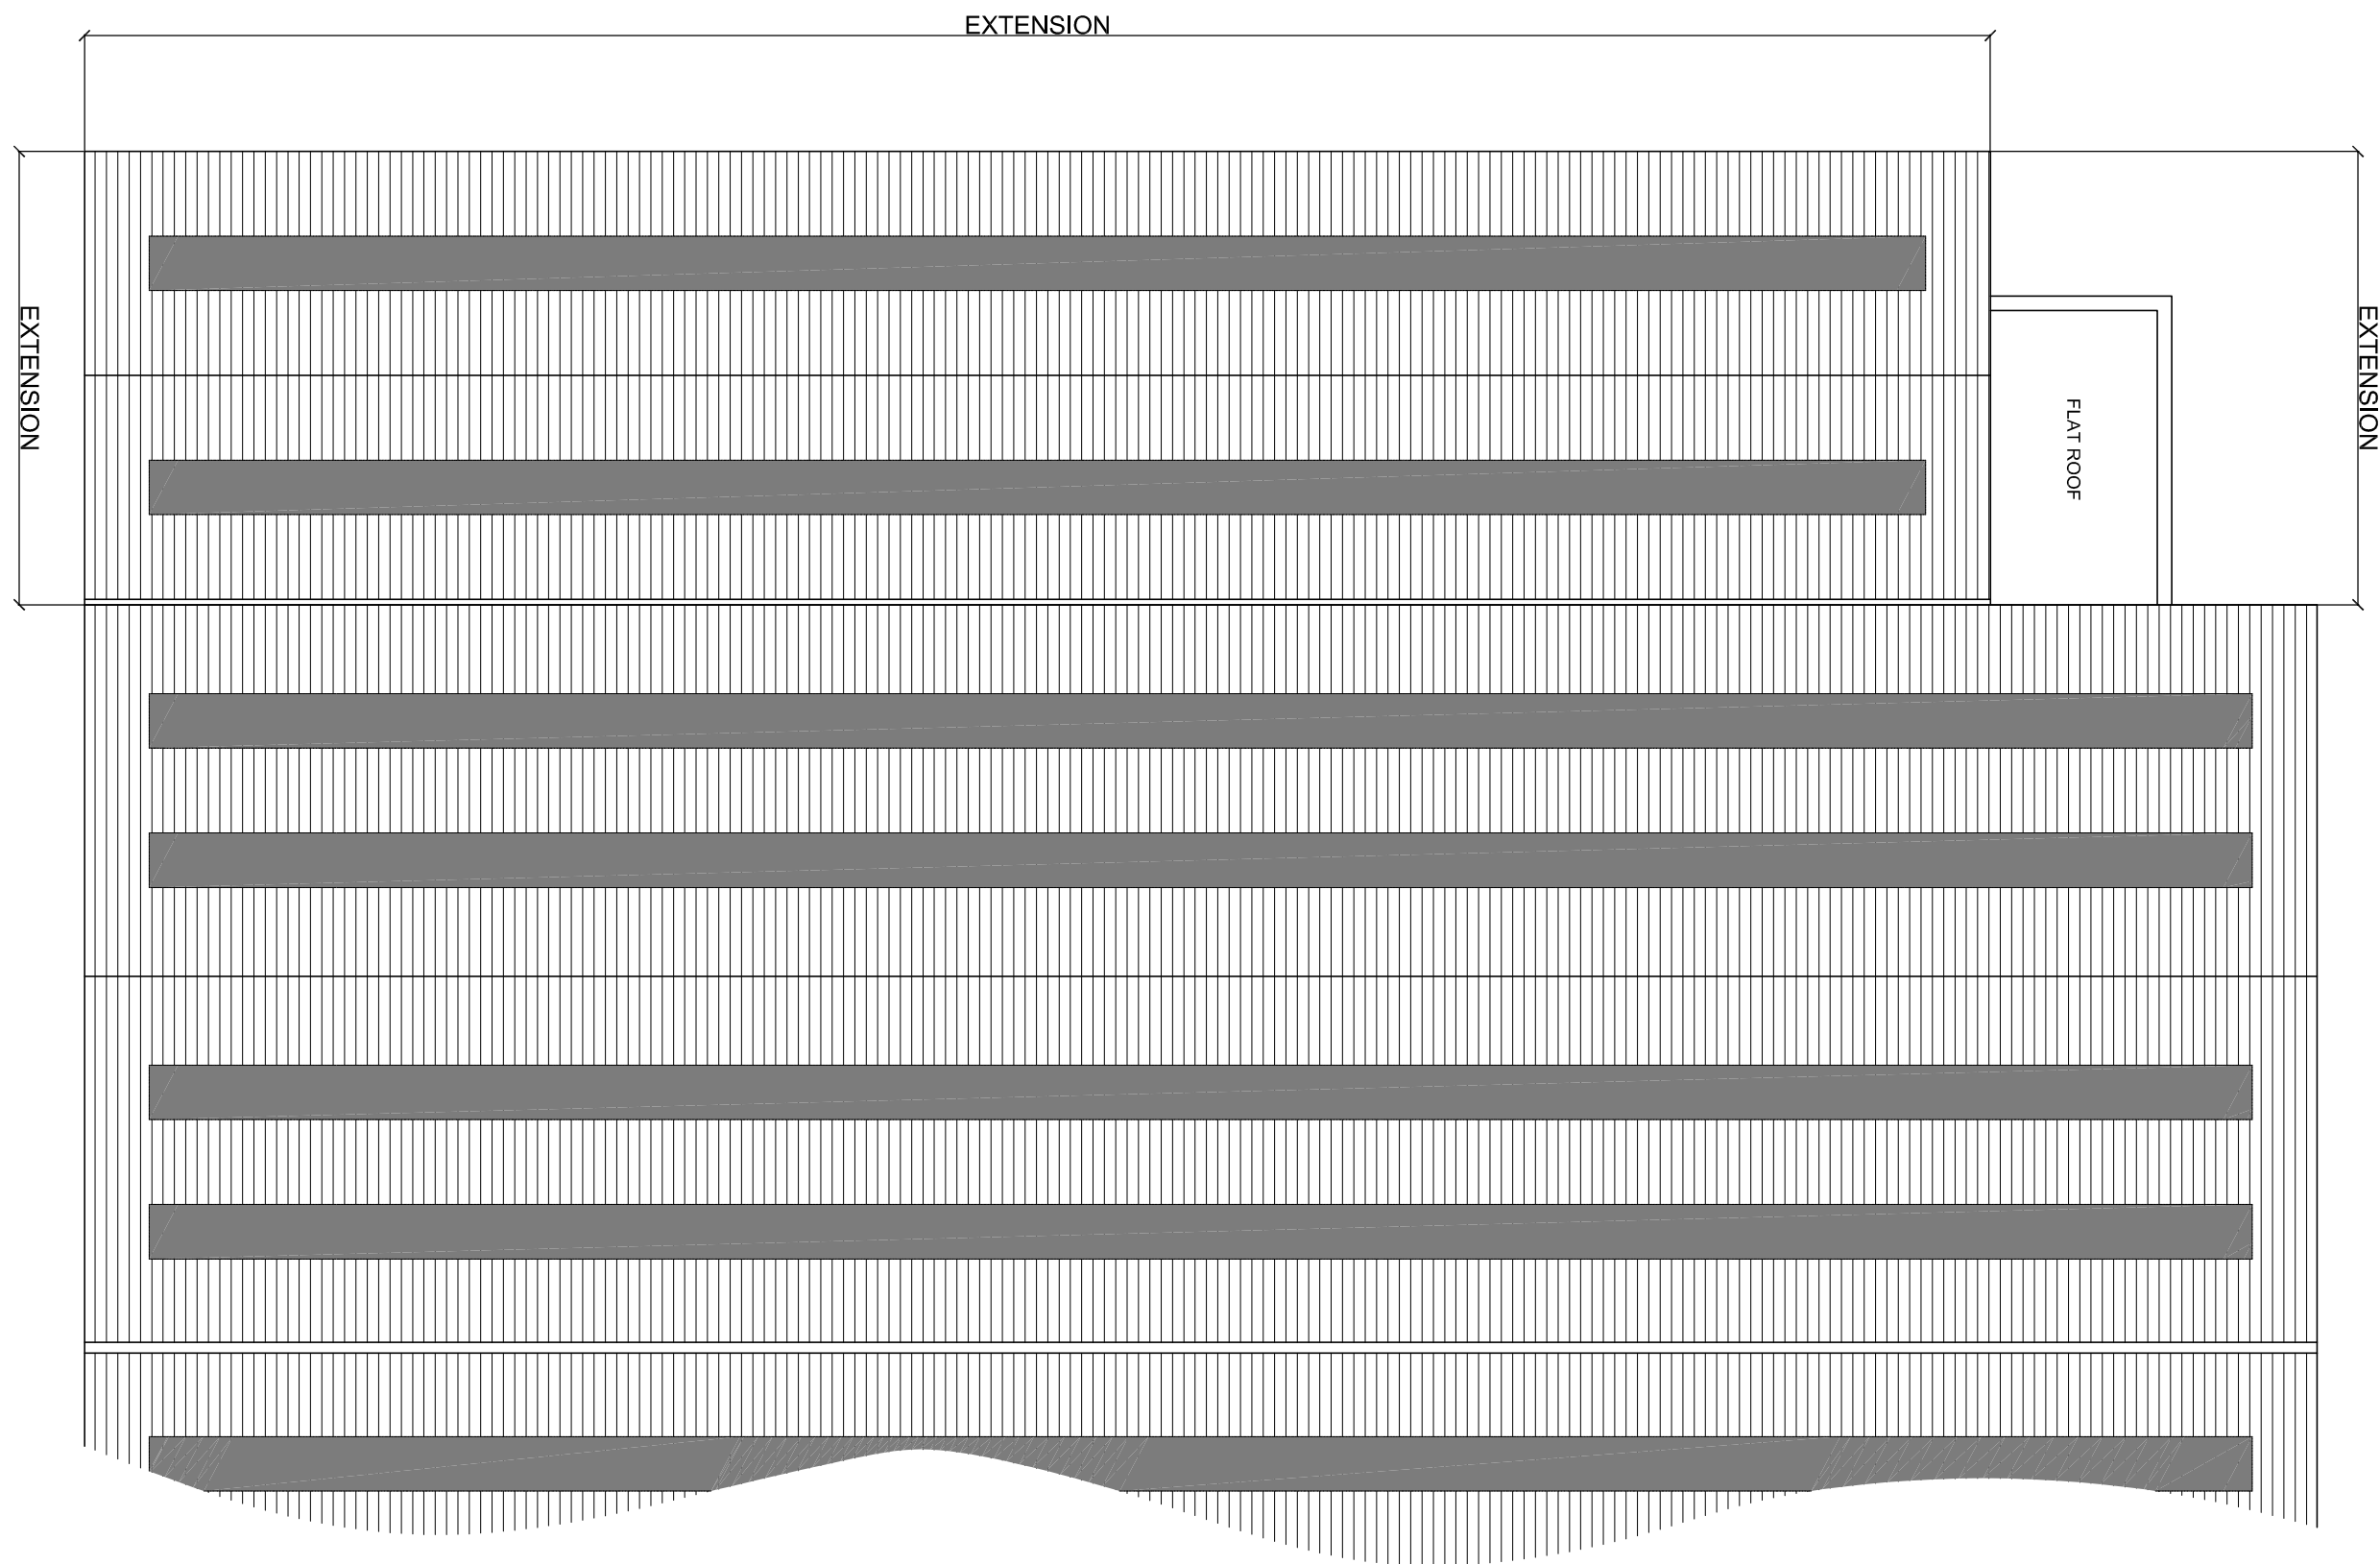


- NOTES:**
- DO NOT SCALE. REFER TO FIGURED DIMENSIONS. ALL DIMENSIONS ARE NOMINAL AND MUST BE CHECKED ON SITE.
  - ALL DIMENSIONS TO NEW MASONRY ELEMENTS ARE TO STRUCTURAL FACES (UNLESS OTHERWISE NOTED).
  - ALL DIMENSIONS TO STUDWORK ARE TO NOMINAL FINISHED FACES.
  - ALL WINDOW AND DOOR OPENINGS ARE TO BE CHECKED WITH MANUFACTURERS SIZES AND BUILDING TOLERANCES ADDED.
  - DRAWING TO BE READ IN CONJUNCTION WITH ENGINEERS DRAWINGS AND SPECIFICATION.
  - ANY DISCREPANCIES SHOULD BE BROUGHT TO THE ATTENTION OF THE ARCHITECT.
  - THIS DRAWING SHOULD BE READ AT FULL SIZE. WE HAVE NOT SIGNED OR SEALED THIS DRAWING AS IT IS THE DRAWING ON MOBILE TELEPHONES OR OTHER SMALL DEVICES.
  - IF IN DOUBT, ASK.

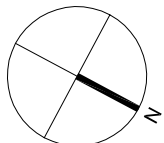

- REVISIONS**
- |   |          |                                                                                                |
|---|----------|------------------------------------------------------------------------------------------------|
| F | 21.05.25 | Roller shutter door relocated.                                                                 |
| E | 15.05.25 | Rooflights added to extension.                                                                 |
| D | 14.05.25 | J1 layout revised. Size of mezzanine reduced, roller shutter door added.                       |
| C | 17.05.23 | Rear section of mezzanine to extension & rear escape stair removed and new escape stair added. |
| B | 28.02.23 | Mezzanine added to extension.                                                                  |
| A | 20.10.22 | Mezzanine added to extension.                                                                  |

### PLANNING

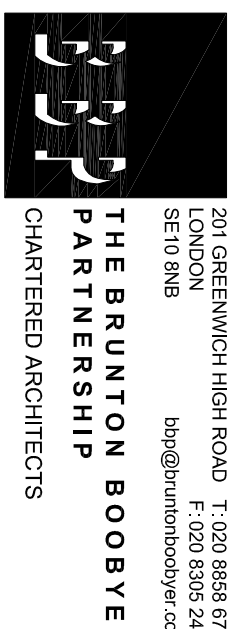

UNIT J1, NORTHFLEET INDUSTRIAL ESTATE, LOWER ROAD, DA11 9BL.  
PROP 1st FLR & ROOF PLANS

scale 1:200@A1 draw 4101 date 10.10.22

1079A/21 F revision