



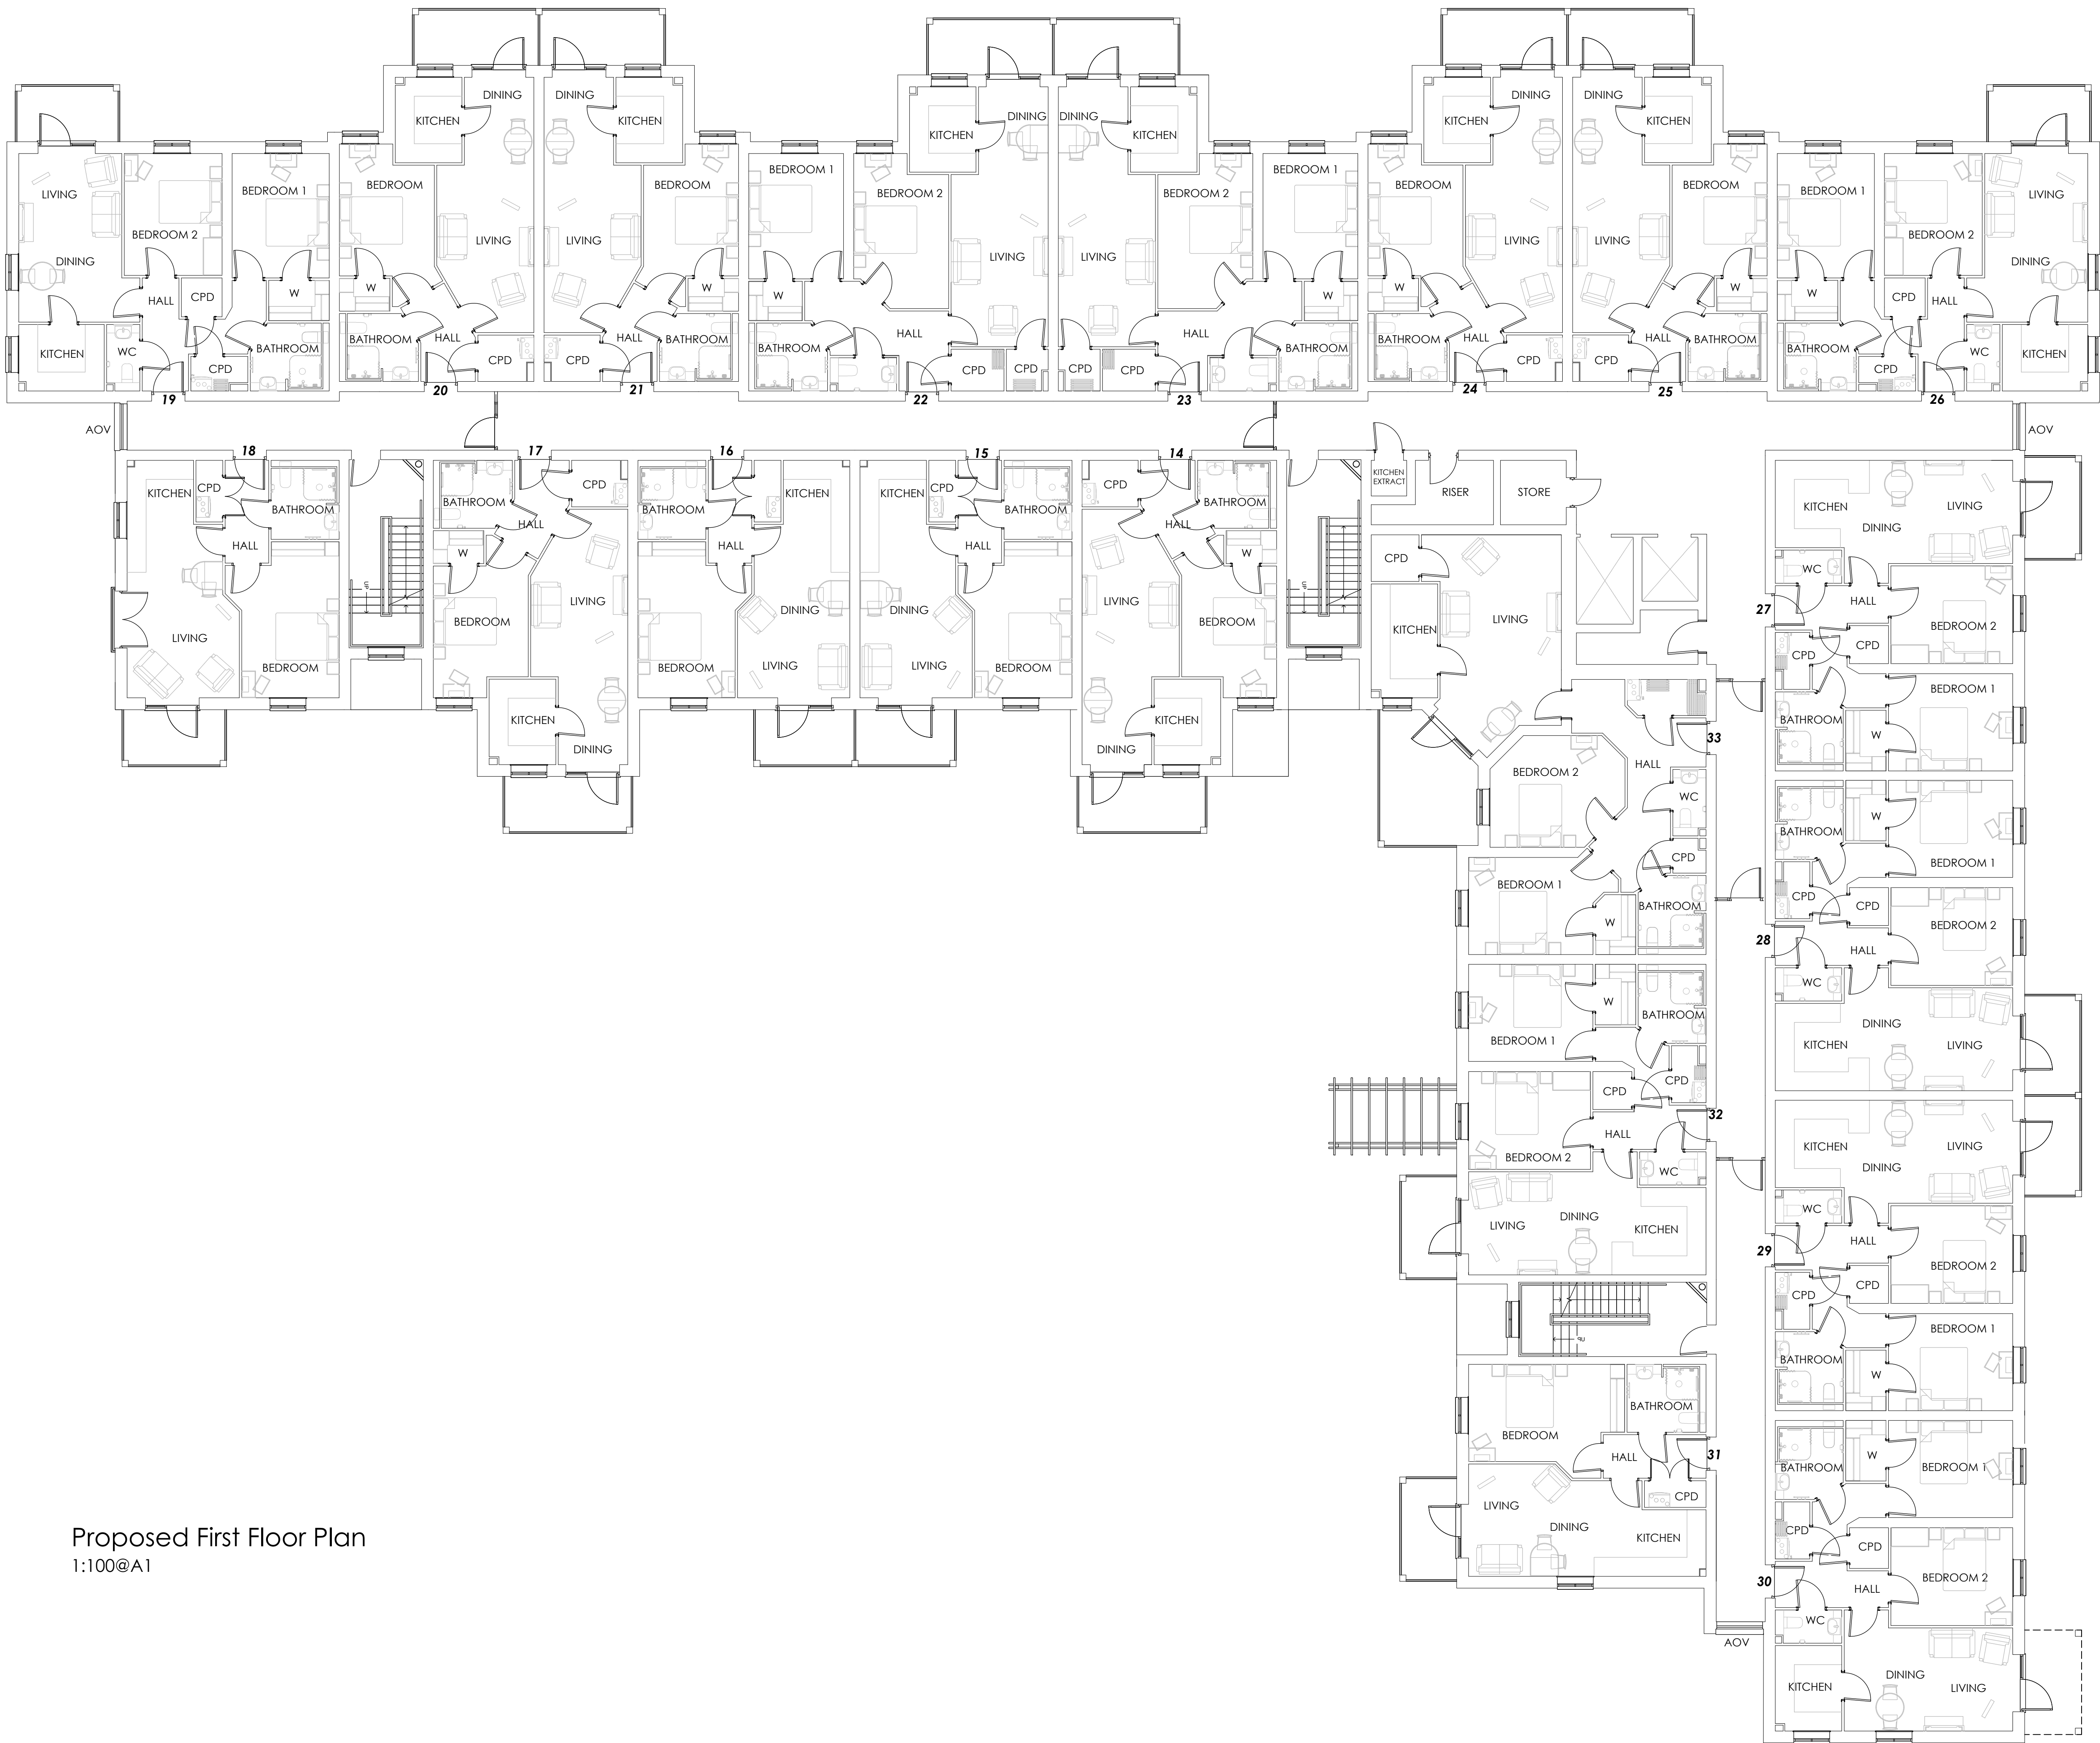

Proposed First Floor Plan
1:100@A1

This drawing and the design are the copyright of **ON Architecture Ltd only**.
This drawing should not be copied or reproduced without written consent.
All dimensions are to be checked on site prior to setting out and fabrication and **ON Architecture Ltd** should be notified of any discrepancy prior to proceeding further.
For Construction & Fabrication Purposes - Do not scale from this drawing, use only the illustrated dimensions herein. Additional dimensions are to be requested and checked directly.
Illustrated information from 3rd party consultants/specialists is shown as indicatively only. See other consultant / specialist drawings for full information and detail.

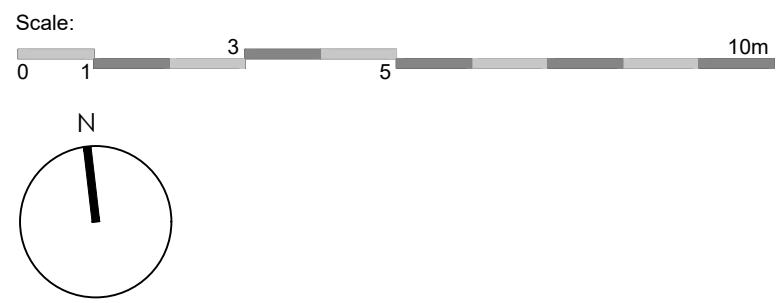

Revision Note & Date			Initial
Rev	Date	Note	
P1	23-08-2022	Minor amendments following fire consultant comments.	PTW
P2	14-09-2022	Minor amendments following client comments.	PTW
P3	20-09-2022	Minor updates following client comments.	KT

ON ARCHITECTURE

Canterbury Studio
Lagon House, St Andrews Close
Canterbury,
CT1 2RP

info@onarchitecture.co.uk
onarchitecture.co.uk
01227 634334

Project Title
**Proposed Retirement Living Plus Development
Bowls Club, Gravesend**

Client Details
McCarthy Stone

Drawing Title
First Floor Plan

BIM Number

Scale	Date	Drawn	Checked
1:100@A1	August 2022	GA	DK

Drawing Status
PINK FILE

Project Number	Drawing Number	Drawing Revision
LSE-2821-03-AC-1001		P3