



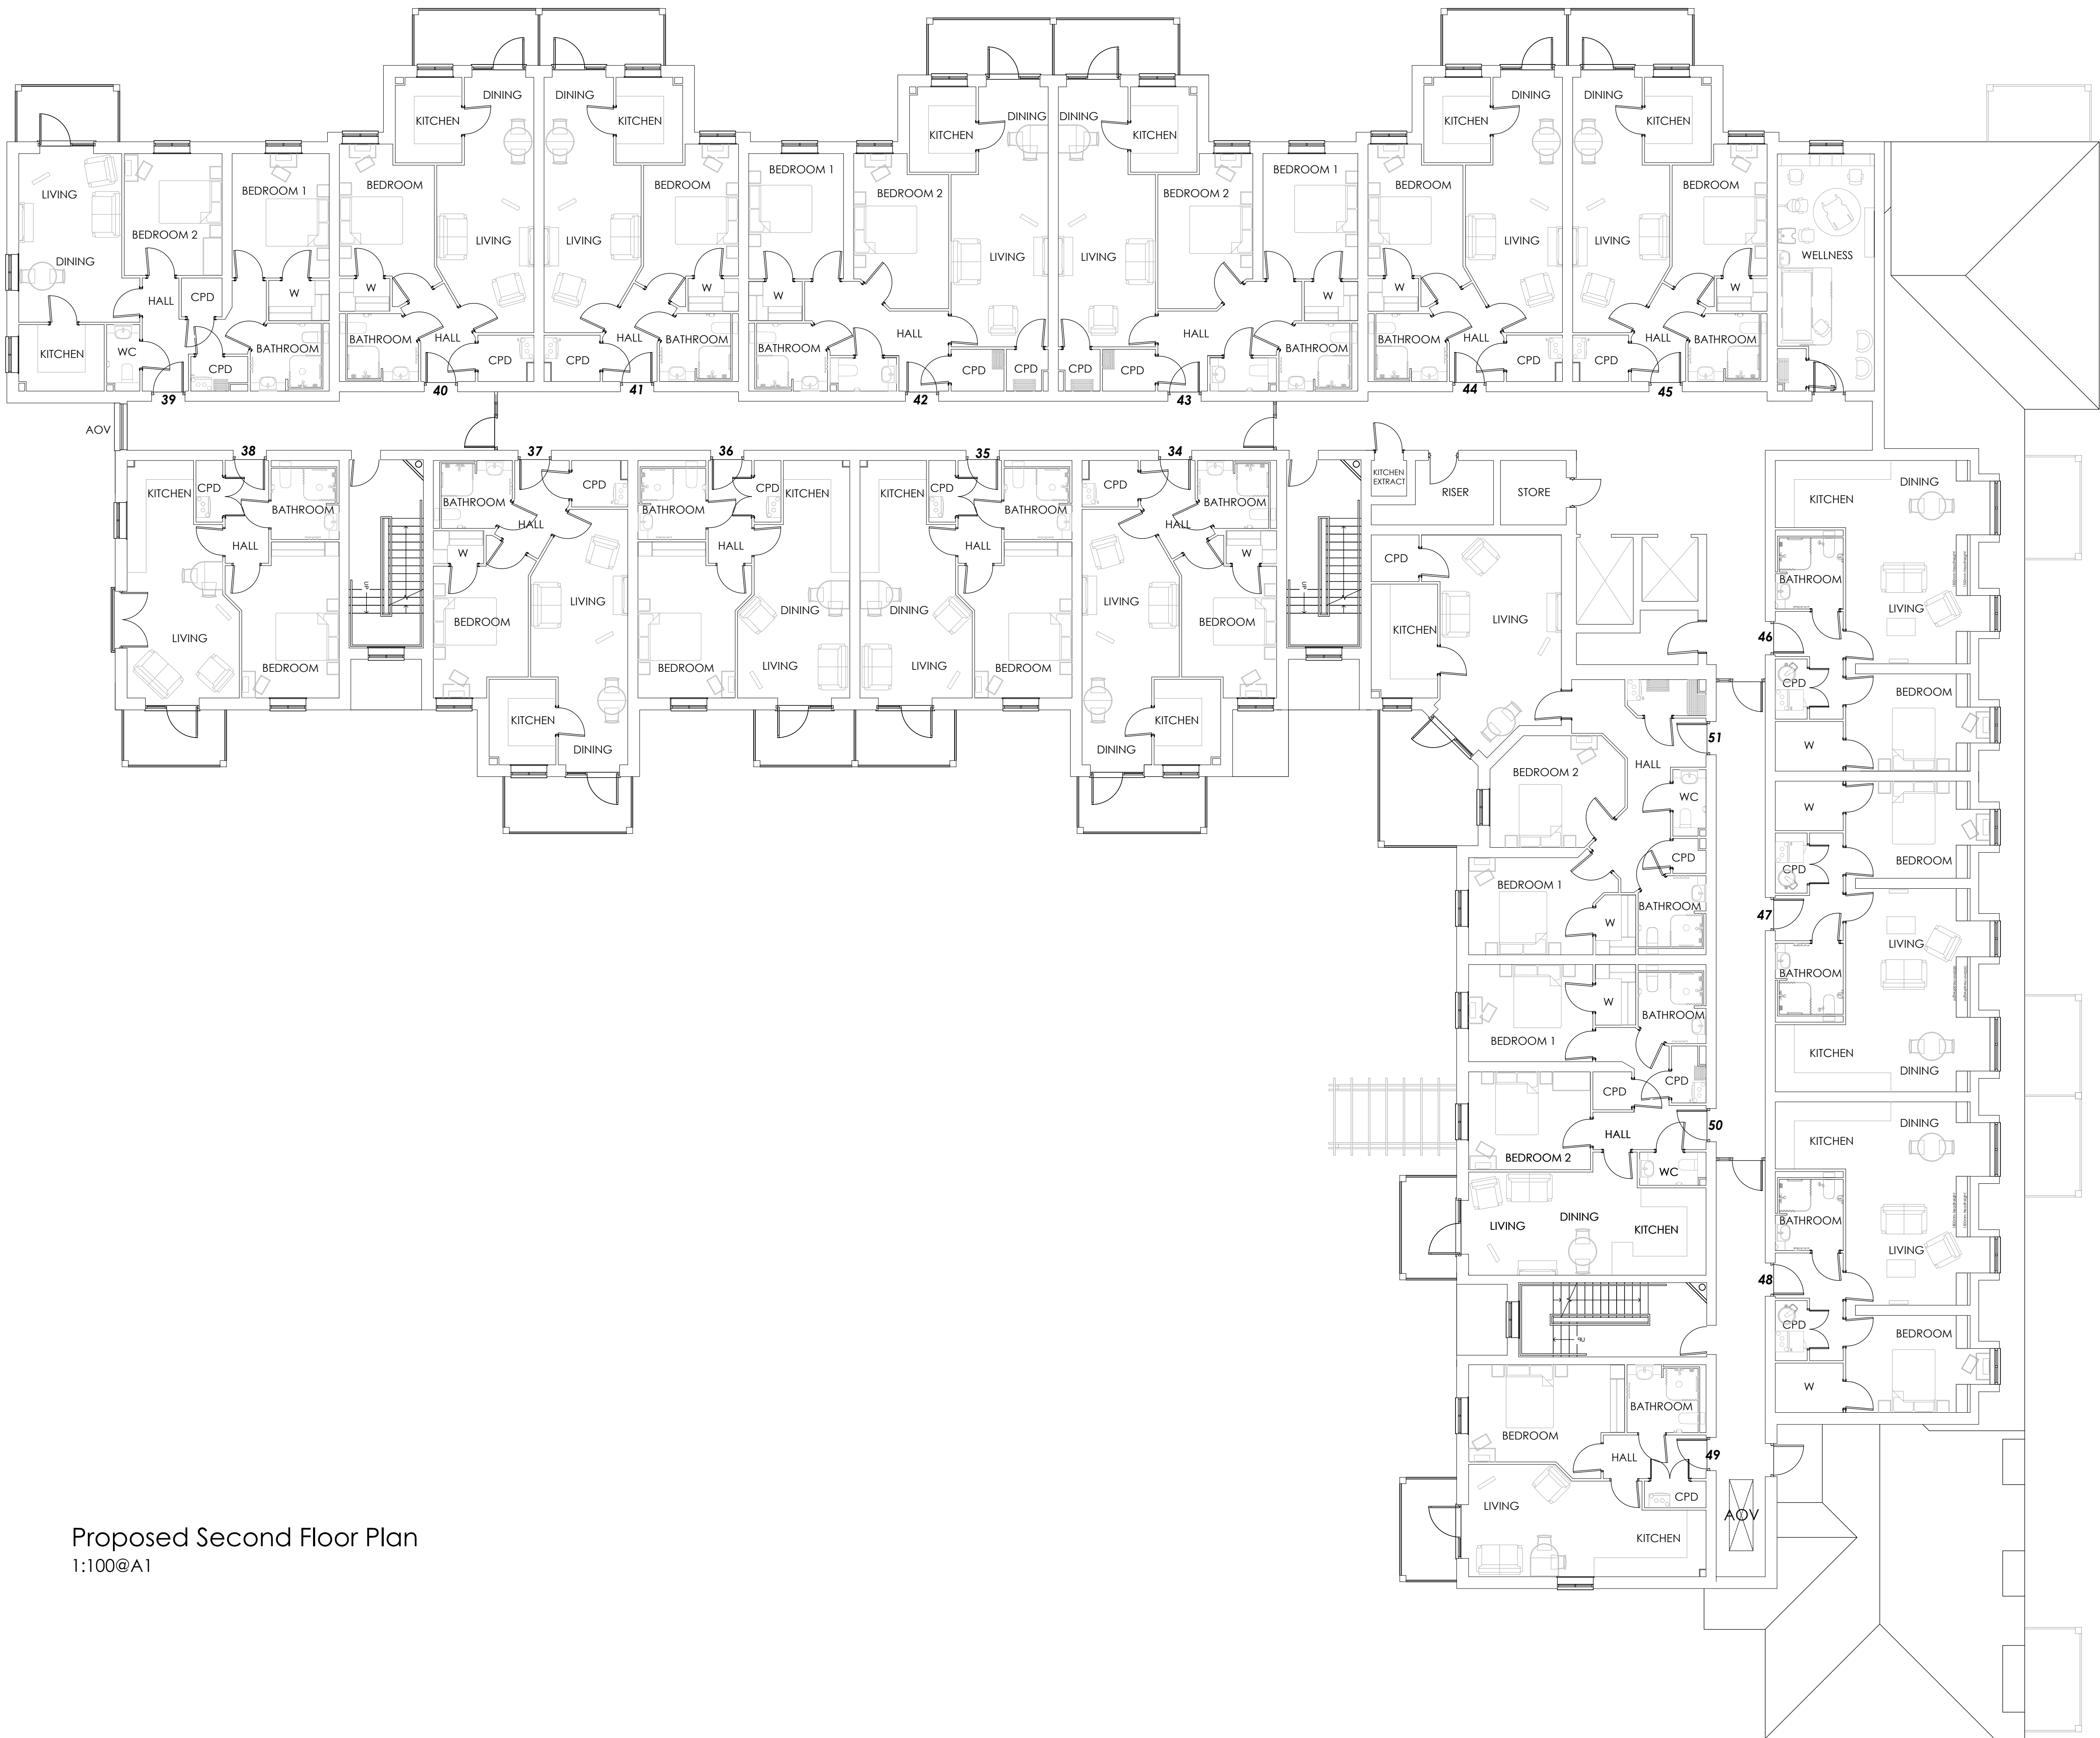

Proposed Second Floor Plan  
1:100@A1

This drawing and the design are the copyright of **ON Architecture Ltd** only.  
This drawing should not be copied or reproduced without written consent.  
All dimensions are to be checked on site prior to setting out and fabrication and **ON Architecture Ltd** should be notified of any discrepancy prior to proceeding further.  
For Construction & Fabrication Purposes - Do not scale from this drawing, use only the illustrated dimensions herein. Additional dimensions are to be requested and checked directly.  
Illustrated information from 3rd party consultants/specialists is shown as indicatively only. See other consultant / specialist drawings for full information and detail.

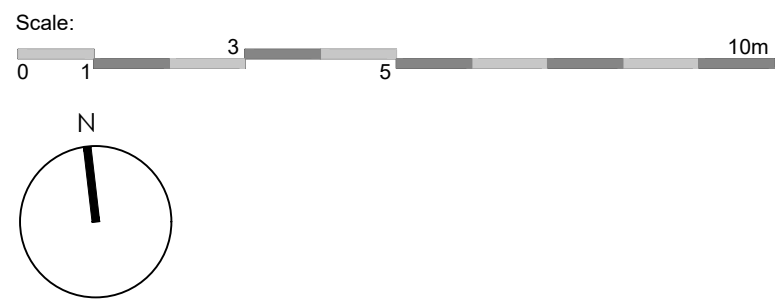

| Revision Note & Date |            |                                                      | Initial |
|----------------------|------------|------------------------------------------------------|---------|
| Rev                  | Date       | Note                                                 |         |
| P1                   | 23-08-2022 | Minor amendments following fire consultant comments. | PTW     |
| P2                   | 14-09-2022 | Minor amendments following client comments.          | PTW     |
| P3                   | 20-09-2022 | Minor updates following client comments.             | KT      |

**ON**  
**ARCH**  
**ITECT**  
**URE**

Canterbury Studio  
Lagon House, St Andrews Close  
Canterbury,  
CT1 2RP  
info@onarchitecture.co.uk  
onarchitecture.co.uk  
01227 634334

Project Title  
**Proposed Retirement Living Plus Development  
Bowls Club, Gravesend**  
Client Details  
**McCarthy Stone**

Drawing Title  
**Second Floor Plan**

BIM Number

|                   |                     |             |               |
|-------------------|---------------------|-------------|---------------|
| Scale<br>1:100@A1 | Date<br>August 2022 | Drawn<br>GA | Checked<br>DK |
|-------------------|---------------------|-------------|---------------|

Drawing Status  
**PINK FILE**

|                                       |                |                        |
|---------------------------------------|----------------|------------------------|
| Project Number<br>LSE-2821-03-AC-1002 | Drawing Number | Drawing Revision<br>P3 |
|---------------------------------------|----------------|------------------------|