

Notes

D	Site Plan and drainage revised	17.11.22
C	Site Plan and drainage revised	21.10.22
B	Site Plan and drainage revised	20.10.22
A	Site Plan and drainage revised	28.09.22
-	First Issue-sketch proposal	25.05.22

Rev	Description	Date
-----	-------------	------

Status:

Stage 3

	Scale : 1:200@A1		
	Date : May 22	Checked:	Approved:
	Drawn : IDL	BM	PT

Title :
Proposed Drainage Plan


Project :
Bowls Club, Gravesend

Drg. No:	Rev:	File Ref:	LSE-2821-03-DE-101
LSE-2821-03-DE-101	D	Plot Ref:	LSE-2821-03-DE-101

33 The Point
Rockingham Road
Market Harborough
Leicestershire LE16 7QU
Tel: 01858 411570 Fax: 01858 411571
Email: info@infrades.co.uk URL: www.infrades.co.uk

iDLTD
INFRASTRUCTURE DESIGN LIMITED
working for

McCARTHY STONE
Life, well lived

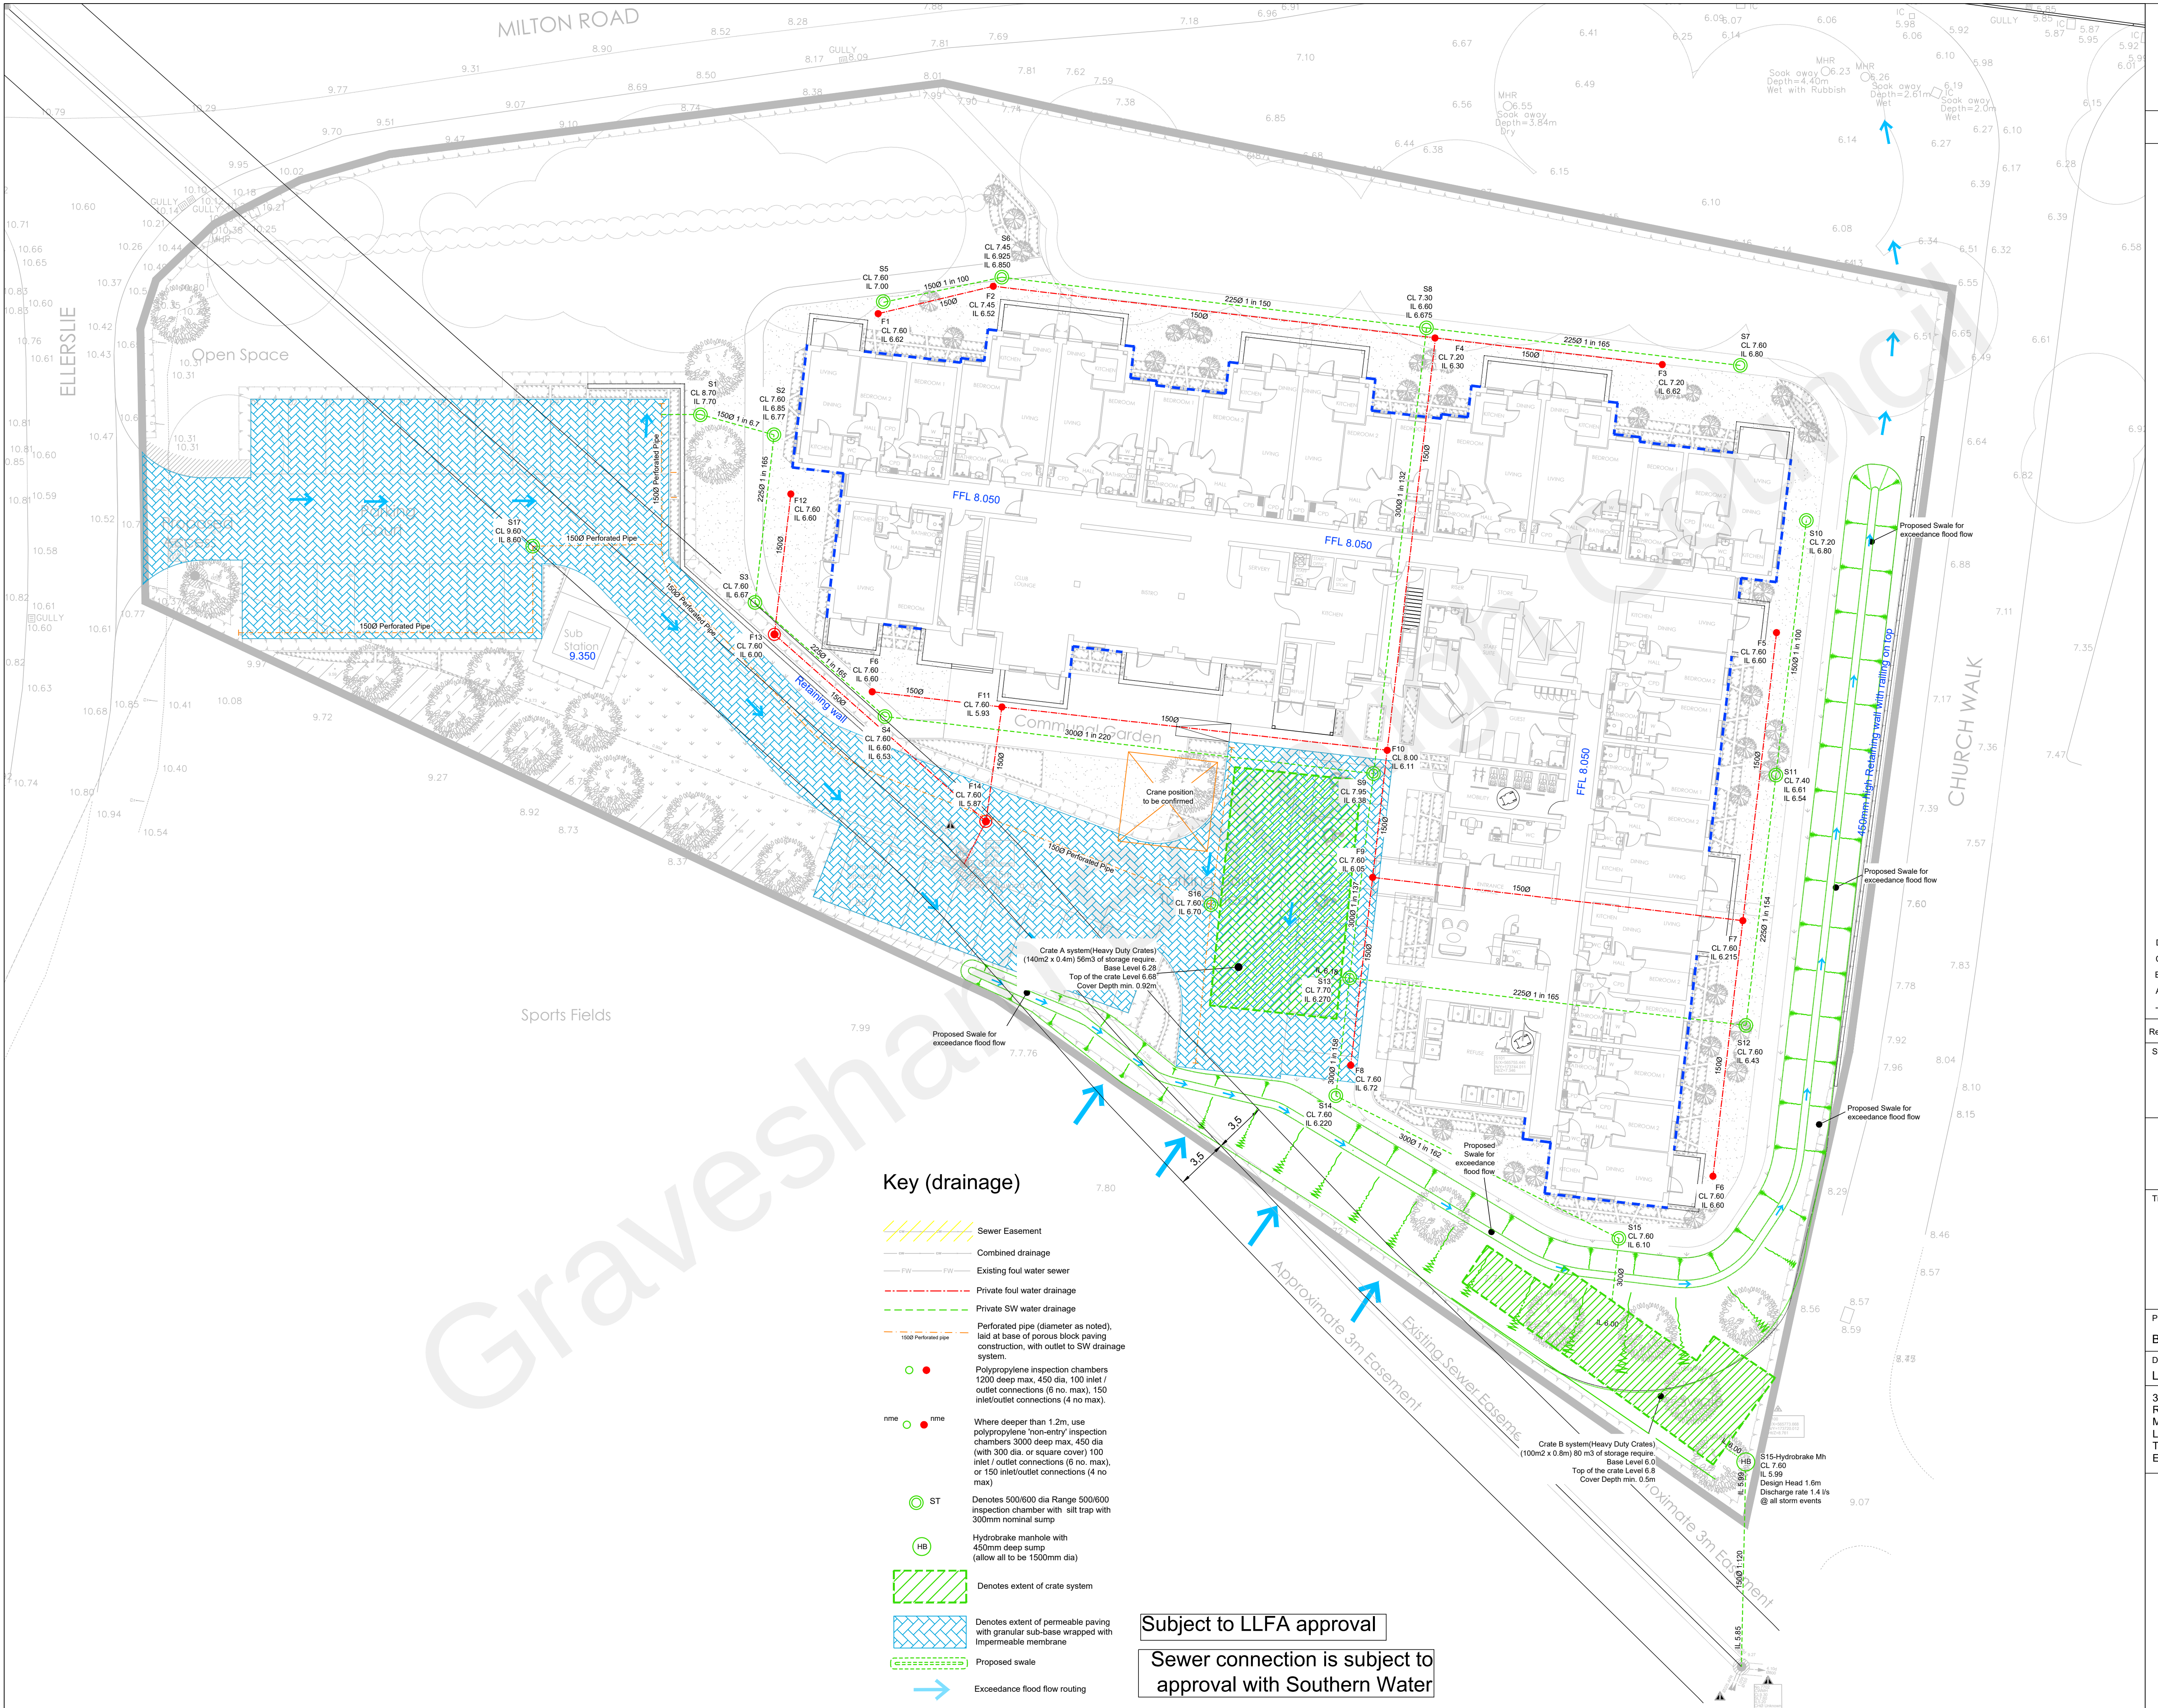

Subject to LLFA approval

Sewer connection is subject to approval with Southern Water