


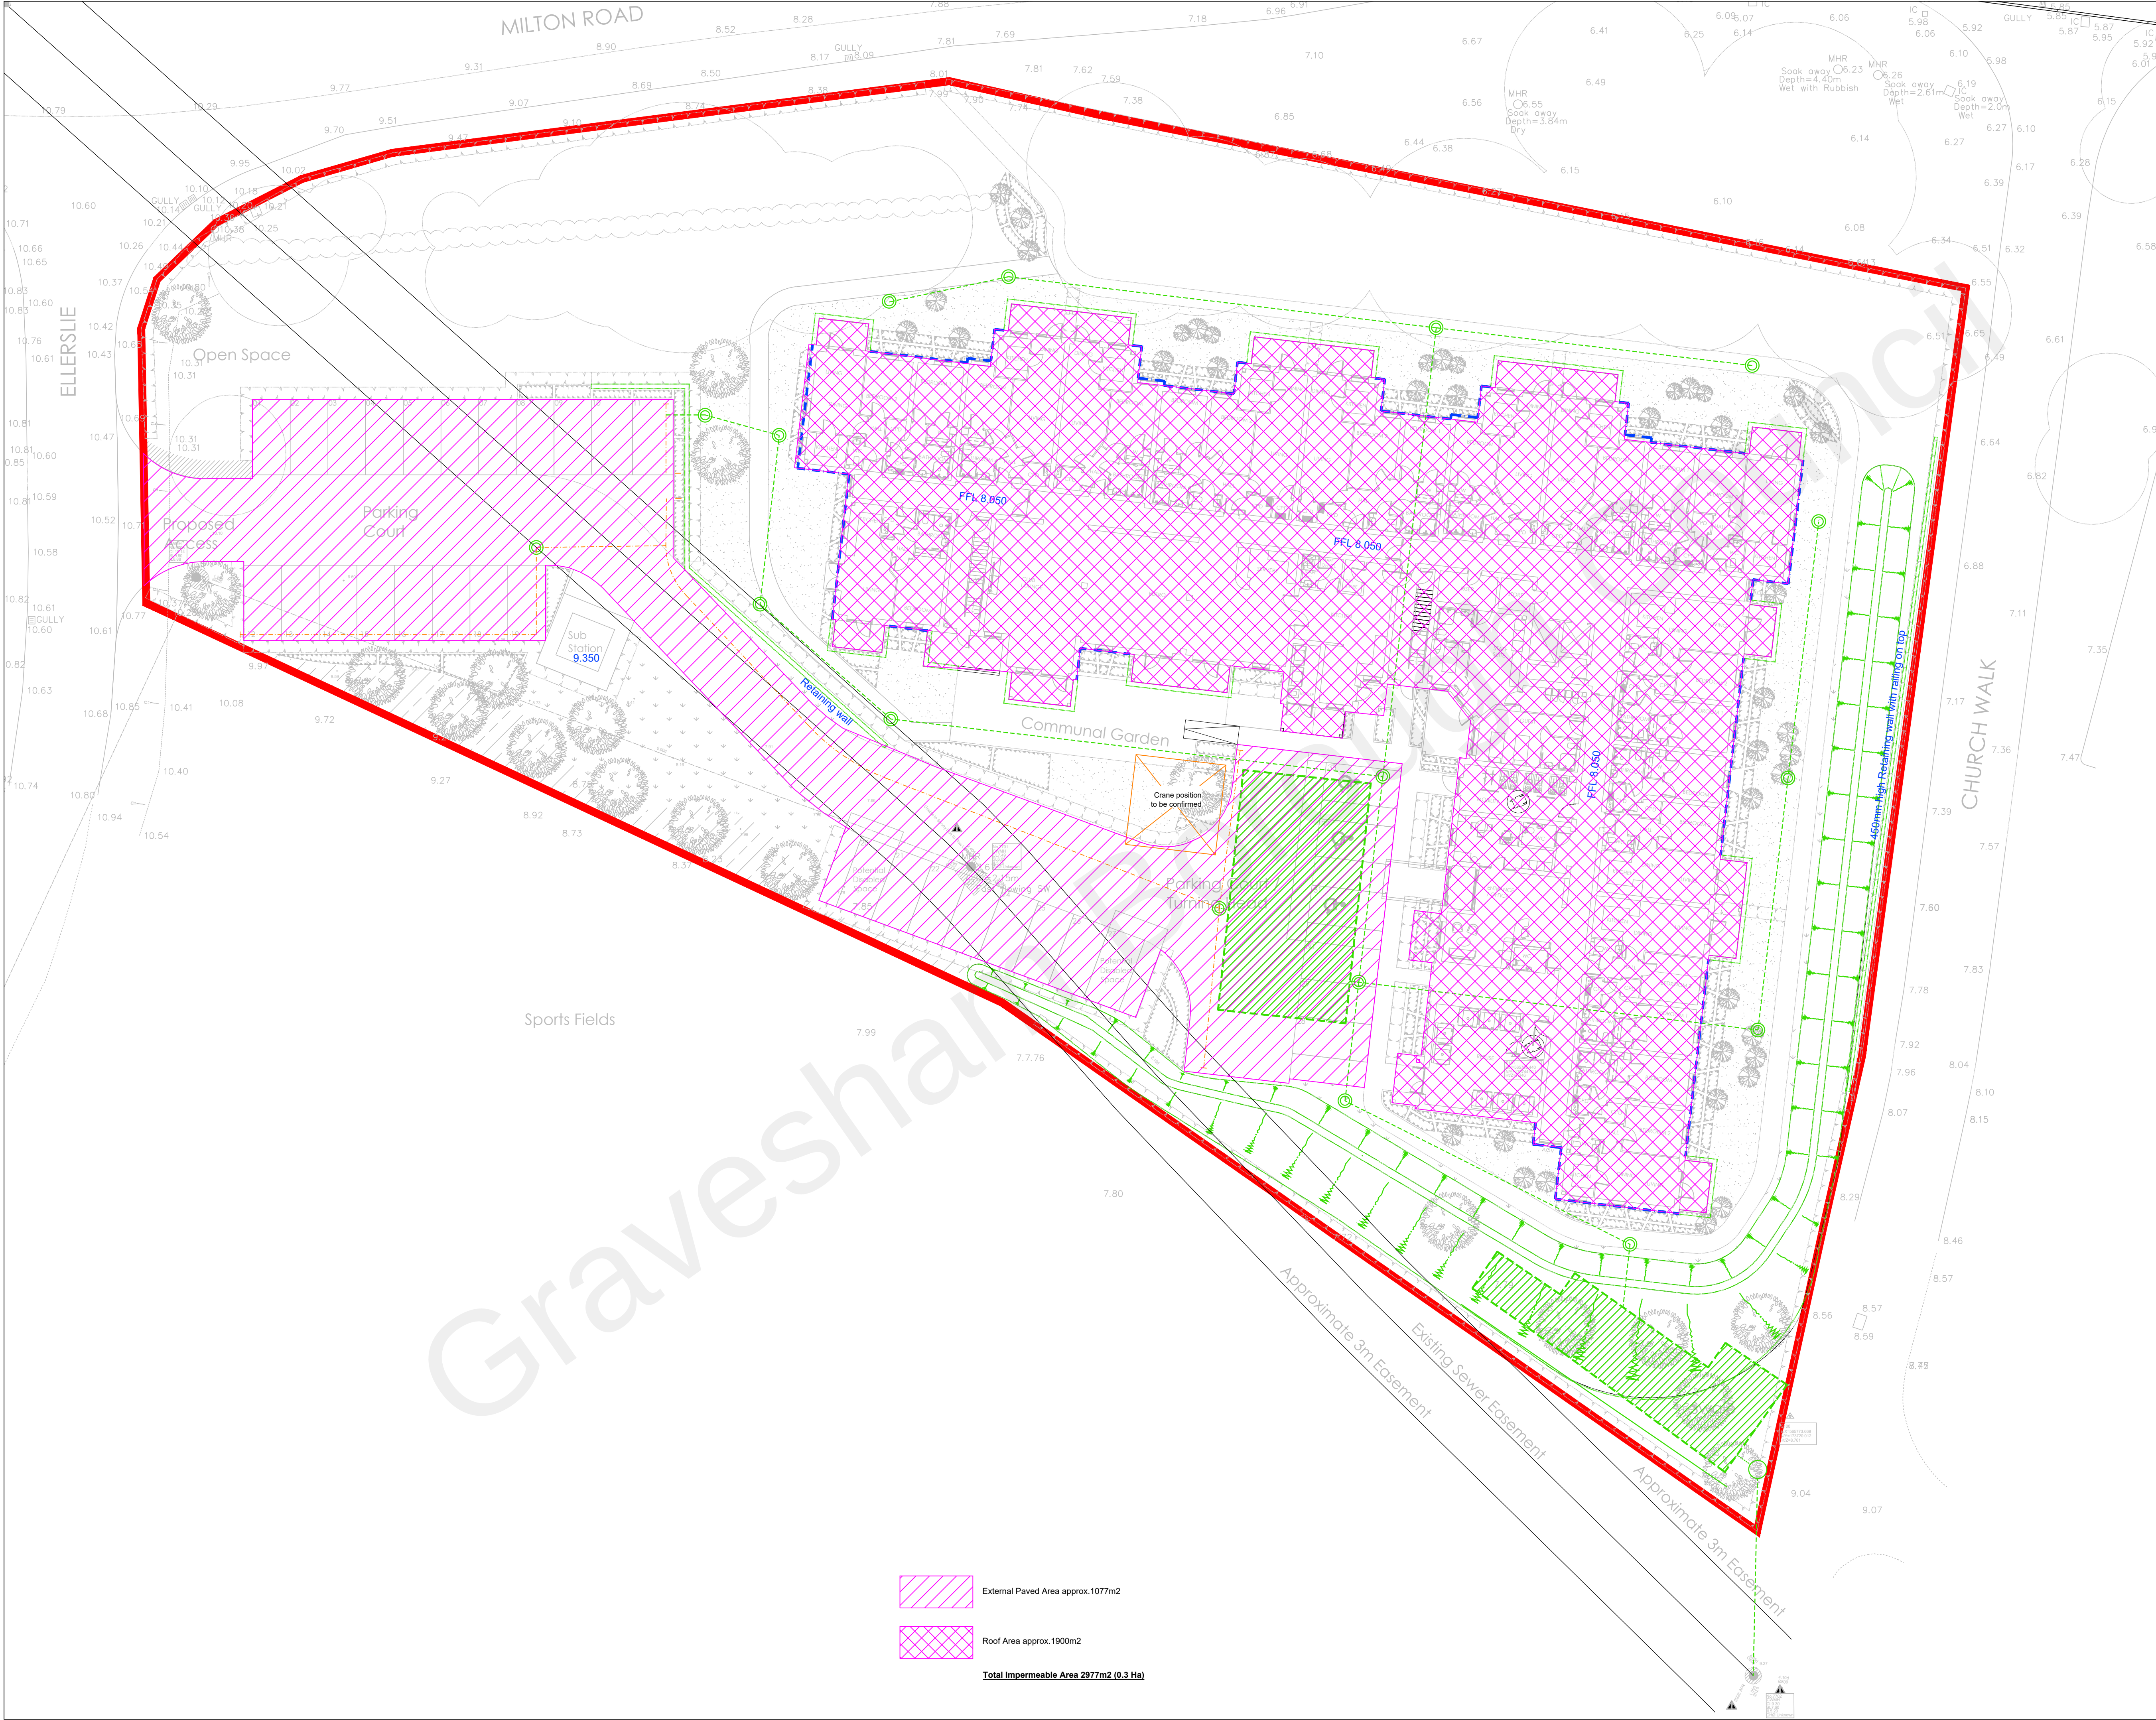

PRELIMINARY

Notes

C	Site Plan and drainage revised	17.11.22
B	Site Plan and drainage revised	21.10.22
A	Site Plan and drainage revised	20.10.22
-	First Issue	03.10.22

Rev	Description	Date
Status:		
Stage 3		

Scale : 1:200@A1

Date : Oct 22

Drawn : IDL

Checked: BM

Approved: PT

Title :
Drainage Area Plan

Project :
Bowls Club, Gravesend

Drg. No:
LSE-2821-03-DE-102

Rev:	File Ref:	LSE-2821-03-DE-102
C	Plot Ref:	LSE-2821-03-DE-102

33 The Point
Rockingham Road
Market Harborough
Leicestershire LE16 7QU
Tel: 01858 411570 Fax: 01858 411571
Email: info@infrades.co.uk URL: www.infrades.co.uk

iDLTD

INFRASTRUCTURE DESIGN LIMITED
working for

McCARTHY STONE

Life, well lived

External Paved Area approx.1077m²

Roof Area approx.1900m²

Total Impermeable Area 2977m² (0.3 Ha)