

Notes

|   |                              |          |
|---|------------------------------|----------|
| C | Site Plan and levels revised | 18.11.22 |
| B | Site Plan and levels revised | 21.10.22 |
| A | Site Plan and levels revised | 20.10.22 |
| - | First Issue                  | 03.10.22 |

| Rev | Description | Date |
|-----|-------------|------|
|-----|-------------|------|

Status:

Stage 3

|  |                  |          |           |
|--|------------------|----------|-----------|
|  | Scale : 1:200@A1 |          |           |
|  | Date : Oct 22    | Checked: | Approved: |
|  | Drawn : IDL      | BM       | PT        |

Title :  
Proposed Levels Plan


Project :  
Bowls Club, Gravesend

|                                |           |                                 |                                 |
|--------------------------------|-----------|---------------------------------|---------------------------------|
| Drg. No:<br>LSE-2821-03-DE-102 | Rev:<br>C | File Ref:<br>LSE-2821-03-DE-102 | Plot Ref:<br>LSE-2821-03-DE-102 |
|--------------------------------|-----------|---------------------------------|---------------------------------|

33 The Point  
Rockingham Road  
Market Harborough  
Leicestershire LE16 7QU  
Tel: 01858 411570 Fax: 01858 411571  
Email: info@infrades.co.uk URL: www.infrades.co.uk

iD LTD  
INFRASTRUCTURE DESIGN LIMITED  
working for

McCARTHY STONE  
*Life, well lived*

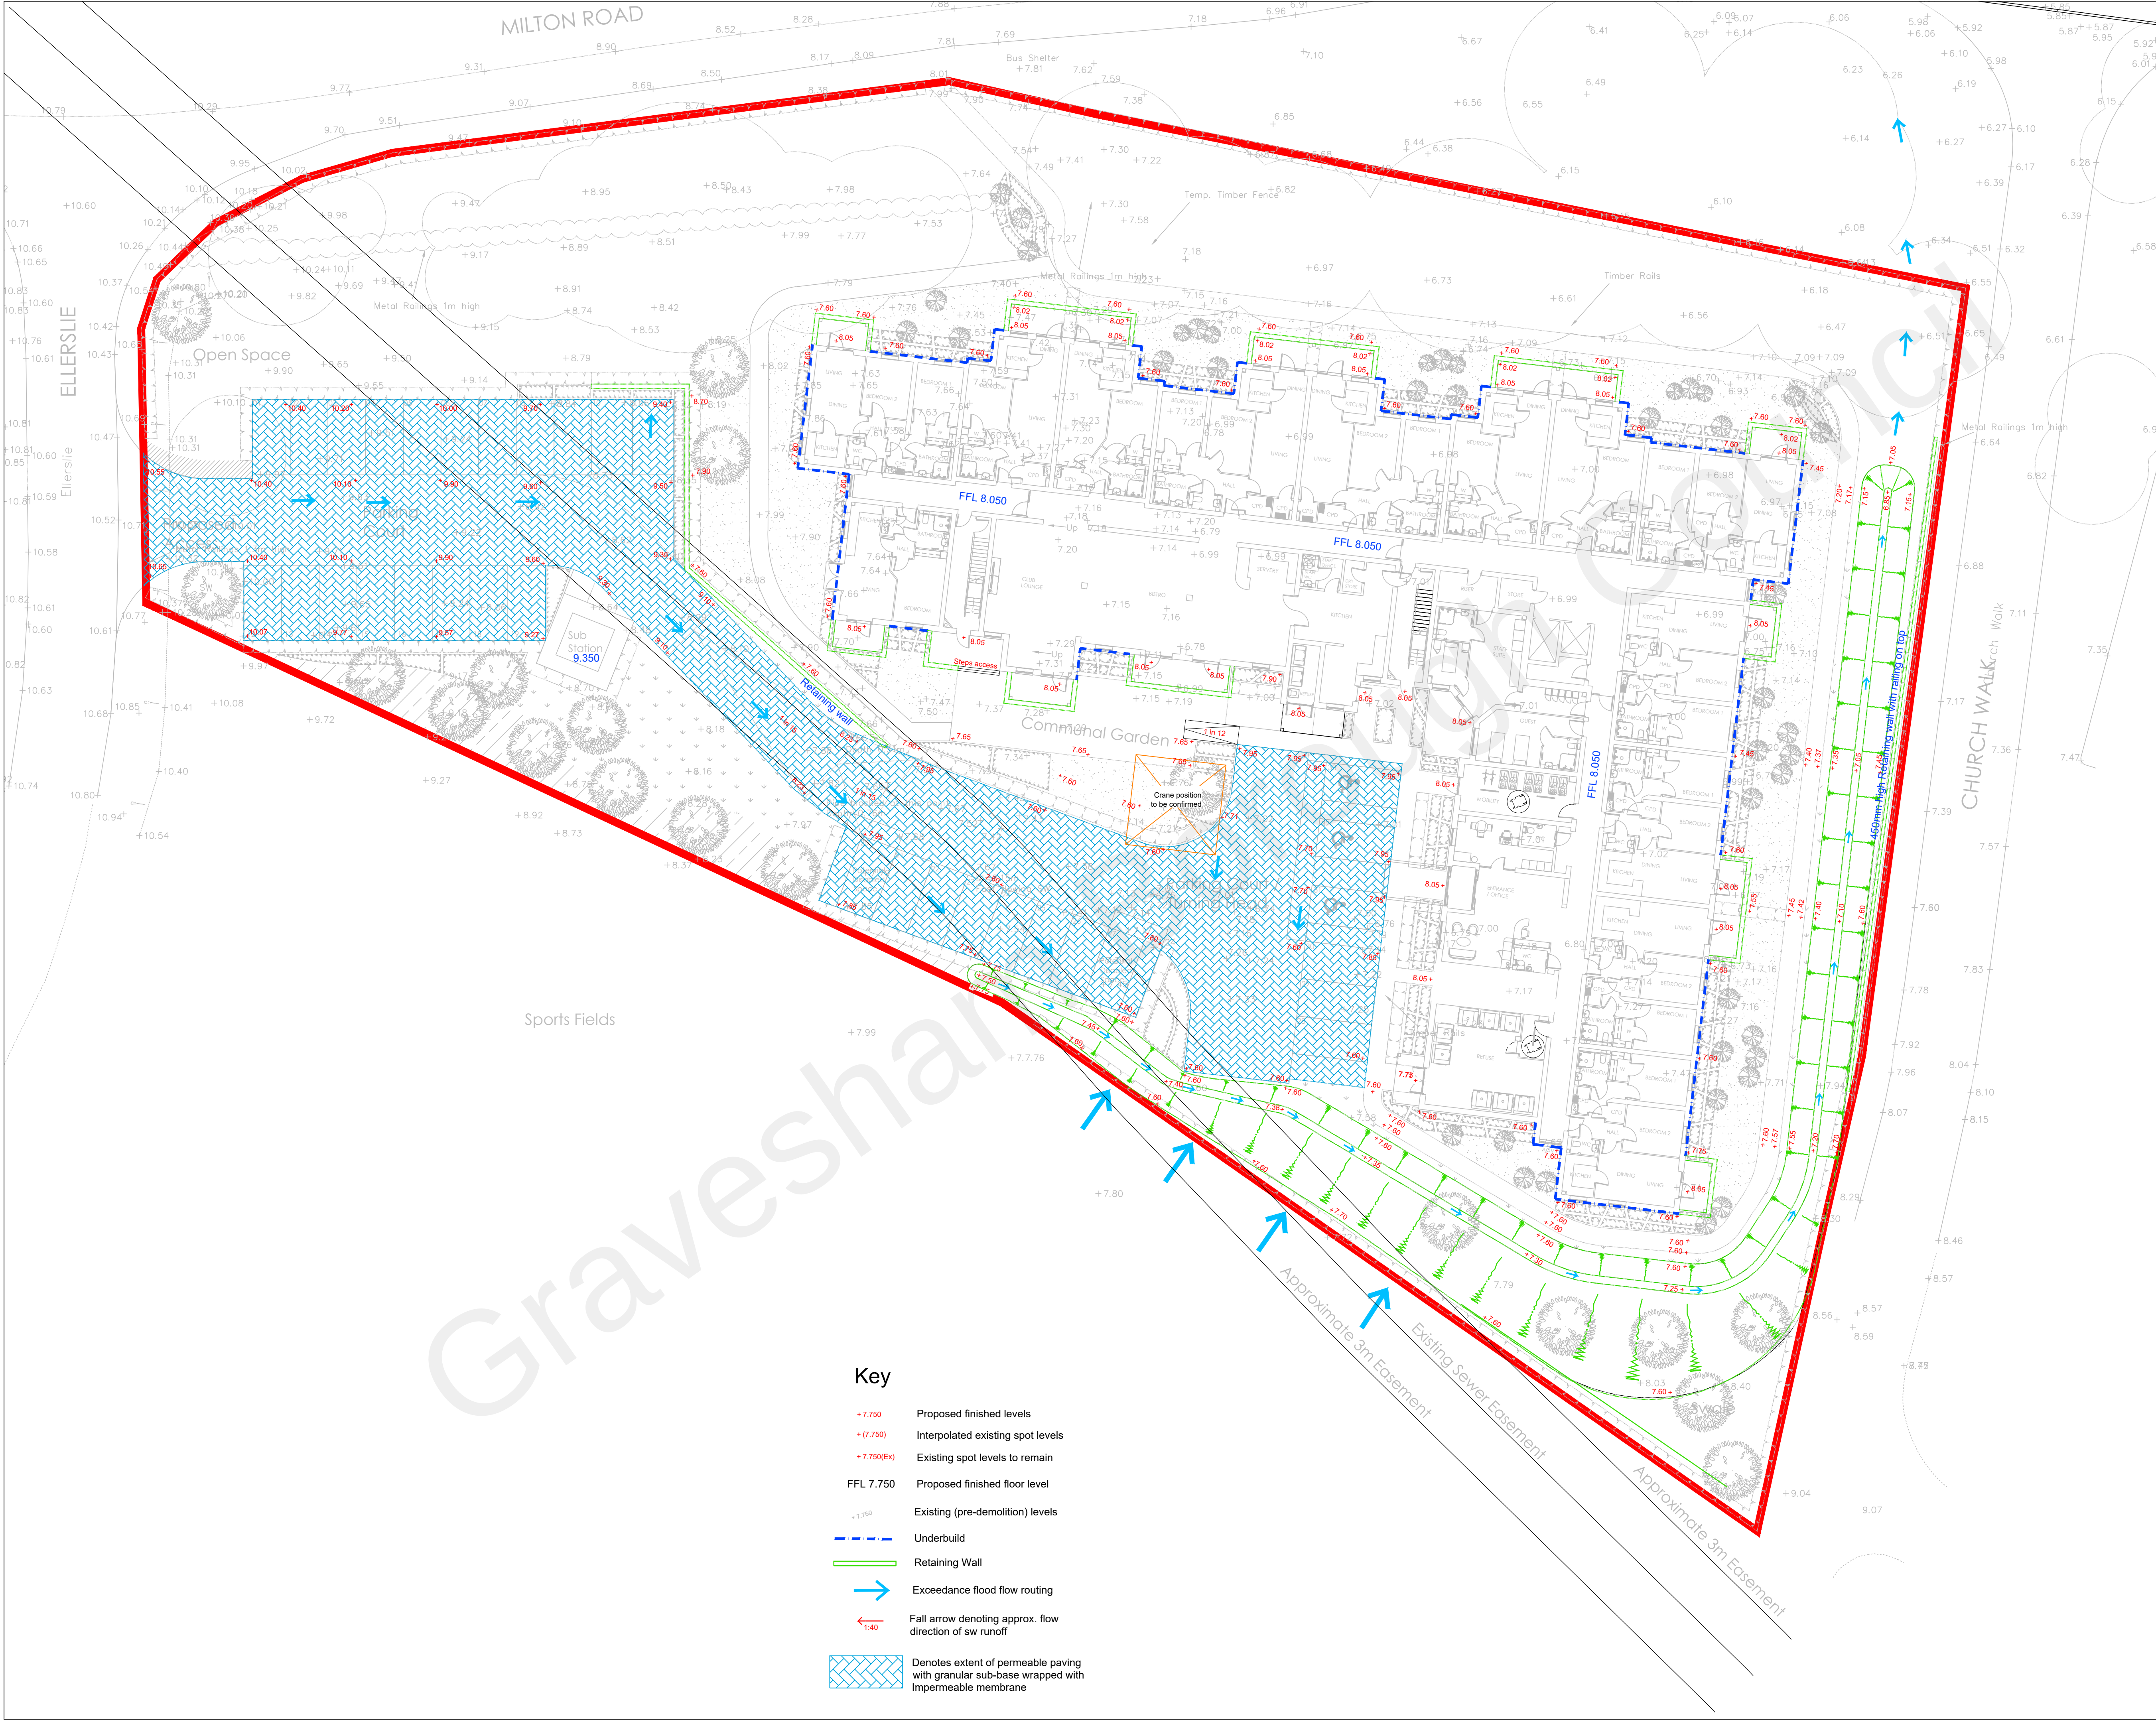

Key

- +7.750 Proposed finished levels
- + (7.750) Interpolated existing spot levels
- +7.750(Ex) Existing spot levels to remain
- FFL 7.750 Proposed finished floor level
- 7.750 Existing (pre-demolition) levels
- Underbuild
- Retaining Wall
- Exceedance flood flow routing
- Fall arrow denoting approx. flow direction of sw runoff
- Denotes extent of permeable paving with granular sub-base wrapped with impermeable membrane