


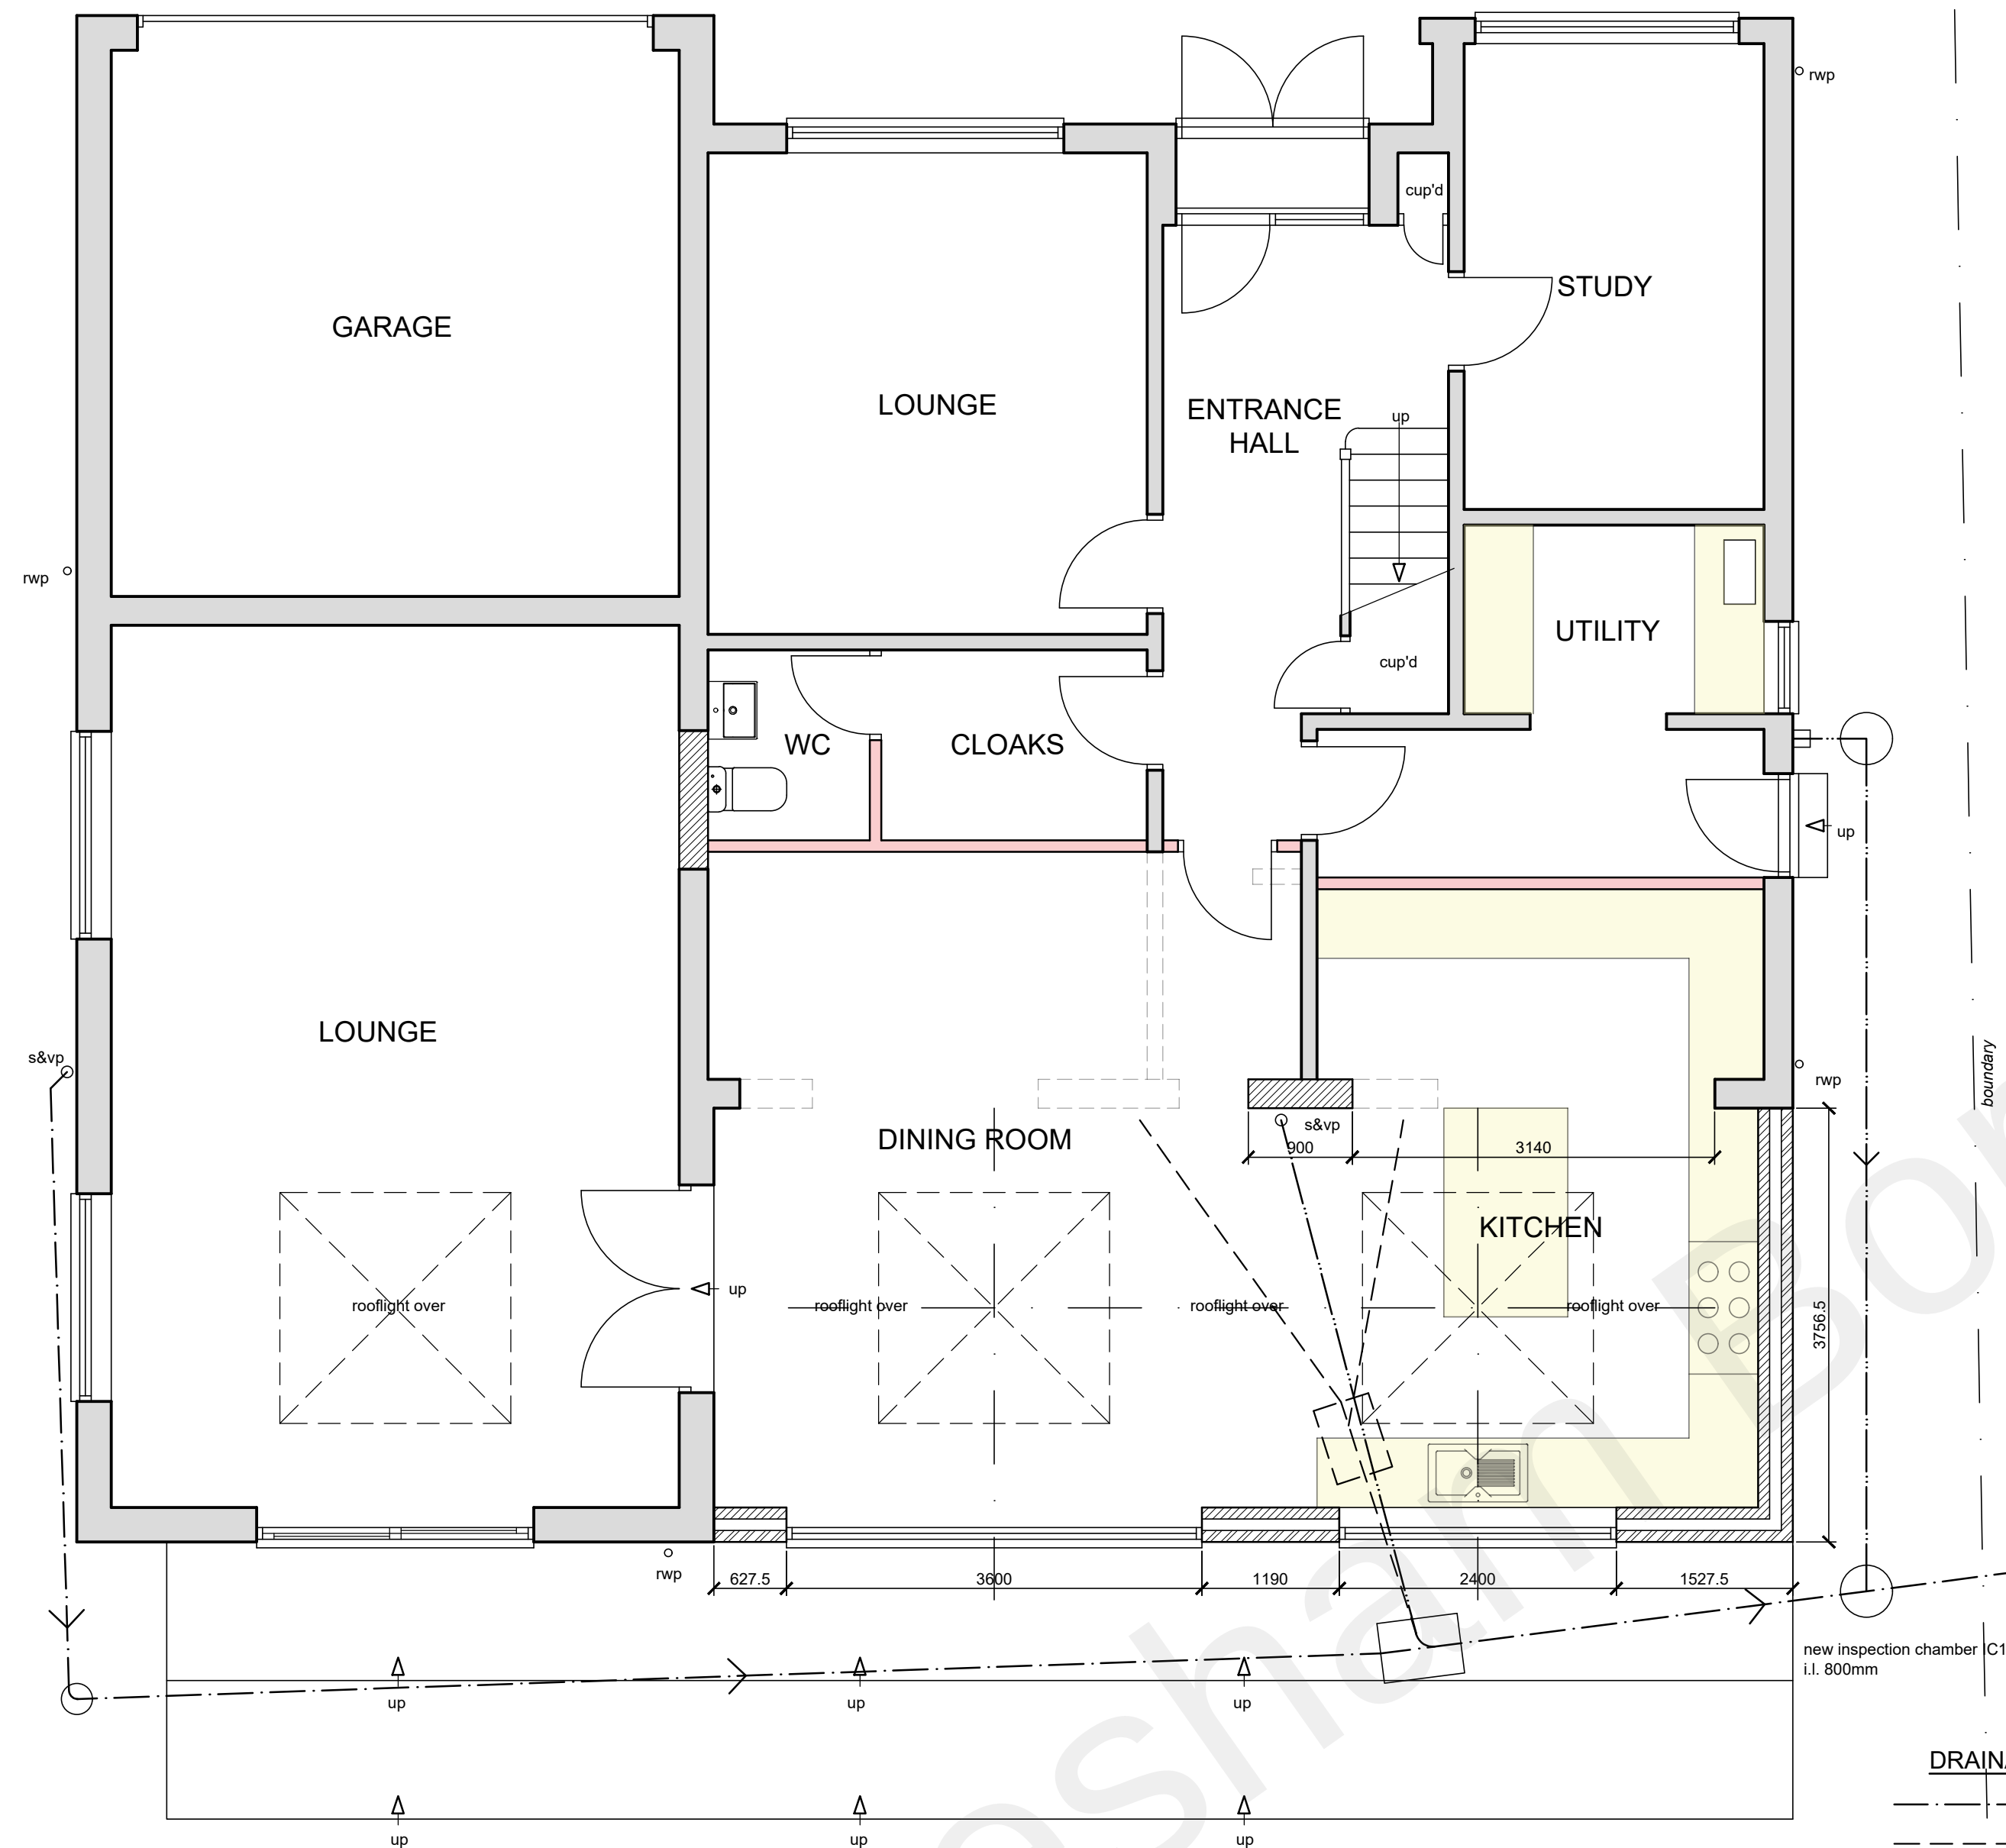


GROUND FLOOR PLAN
(1:50)

DRAINAGE LEGEND


- EXISTING 100mm PRIVATE DRAIN
- EXISTING PRIVATE DRAIN REMOVED
- EXISTING PUBLIC SEWER
- PROPOSED 100mm PRIVATE DRAIN

MATERIALS


- PITCHED ROOF
ROOF TILES - COLOUR TO MATCH MAIN DWELLING
- FLAT ROOF
SINGLE PLY MEMBRANE
- WALLS
FACING BRICKWORK TO MATCH MAIN DWELLING
- WINDOWS & DOORS
COLOURED UPVC TO MATCH MAIN DWELLING

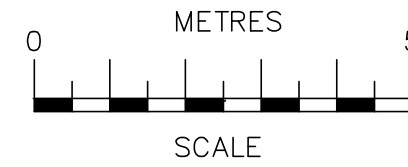


SCALE BAR @ 1:100

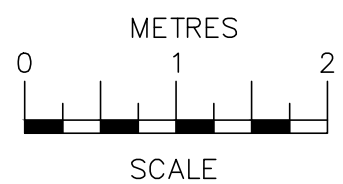

SCALE BAR @ 1:50

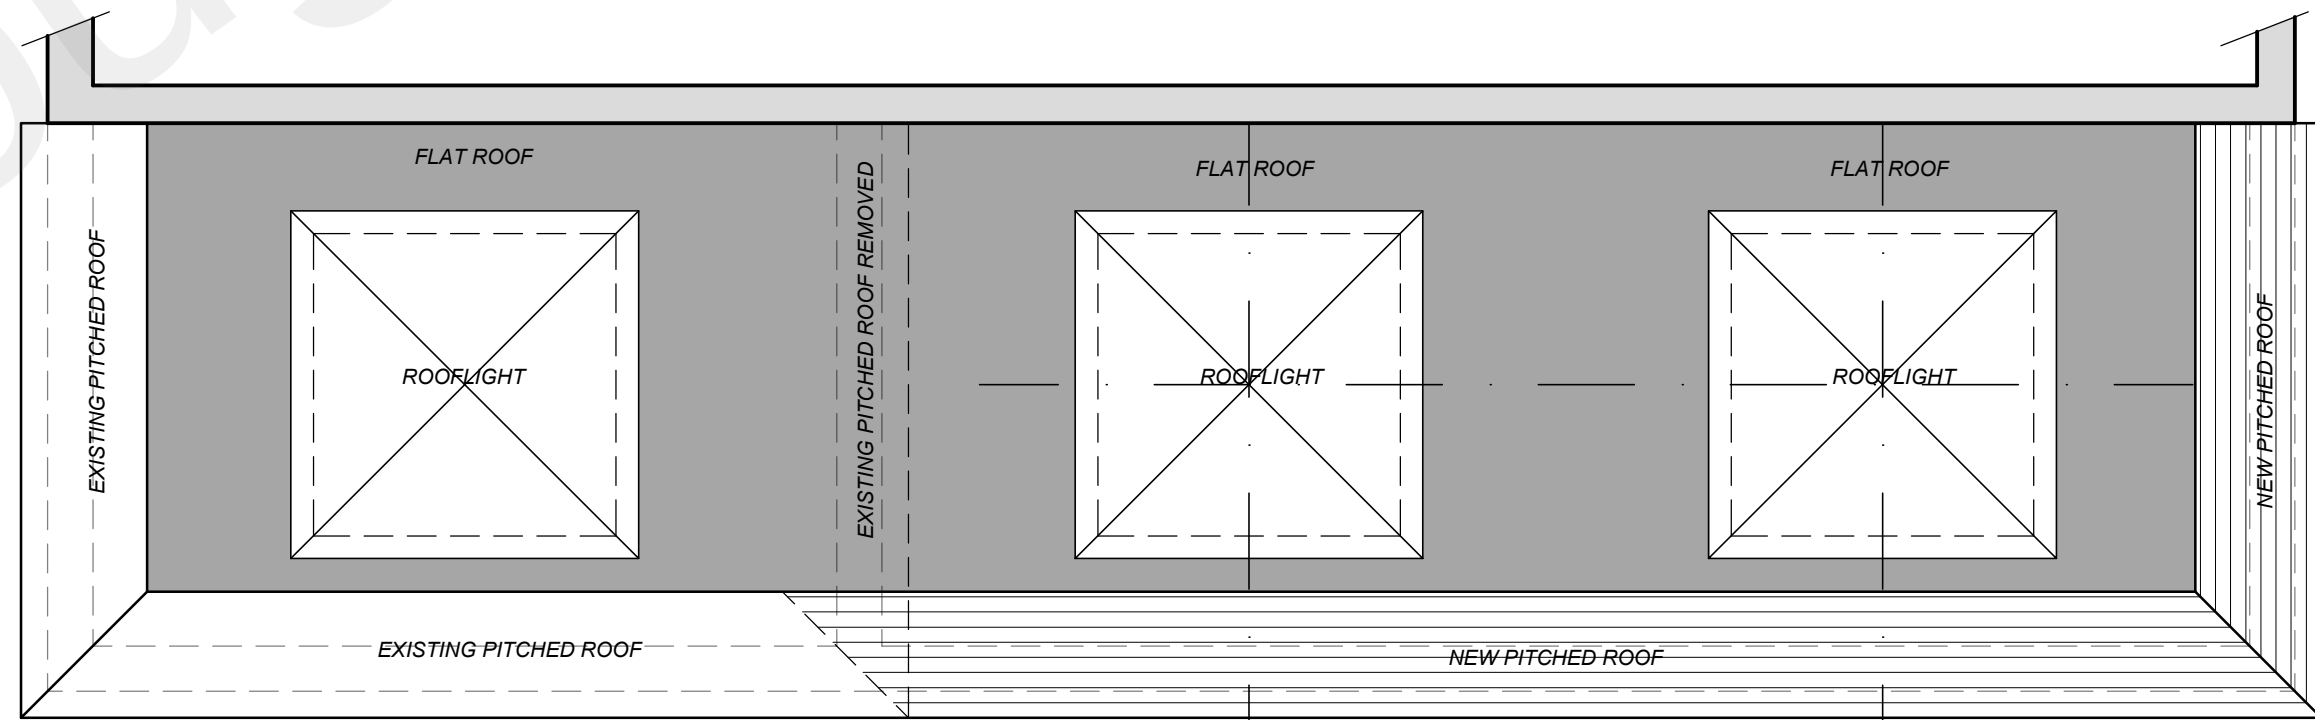

ROOF PLAN
(1:50)

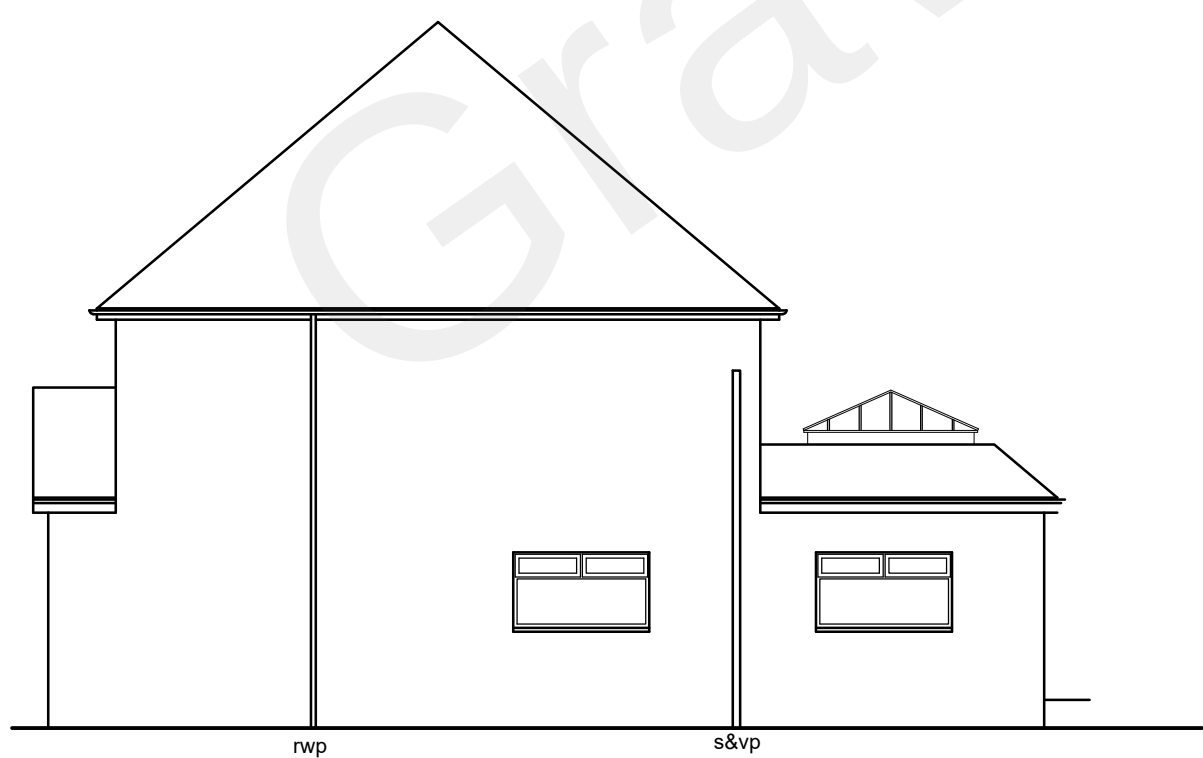

SIDE ELEVATION
(1:100)



REAR ELEVATION
(1:100)



SIDE ELEVATION
(1:100)

Date	No	Revision
Penfold Project Services		
Epmarket, Wrotham Road, Meopham, Kent, DA13 0JH Telephone: 01474 816690 e-mail: apenfold448@btinternet.com		
Job Title:	34 PITFIELD DRIVE MEOPHAM KENT DA13 0AY	
Dwg Title:	PLANS & ELEVATIONS AS PROPOSED	
Scale:	1:50 & 1:100 @ A1	
Dwg No.:	02	
Date:	January 2023	