




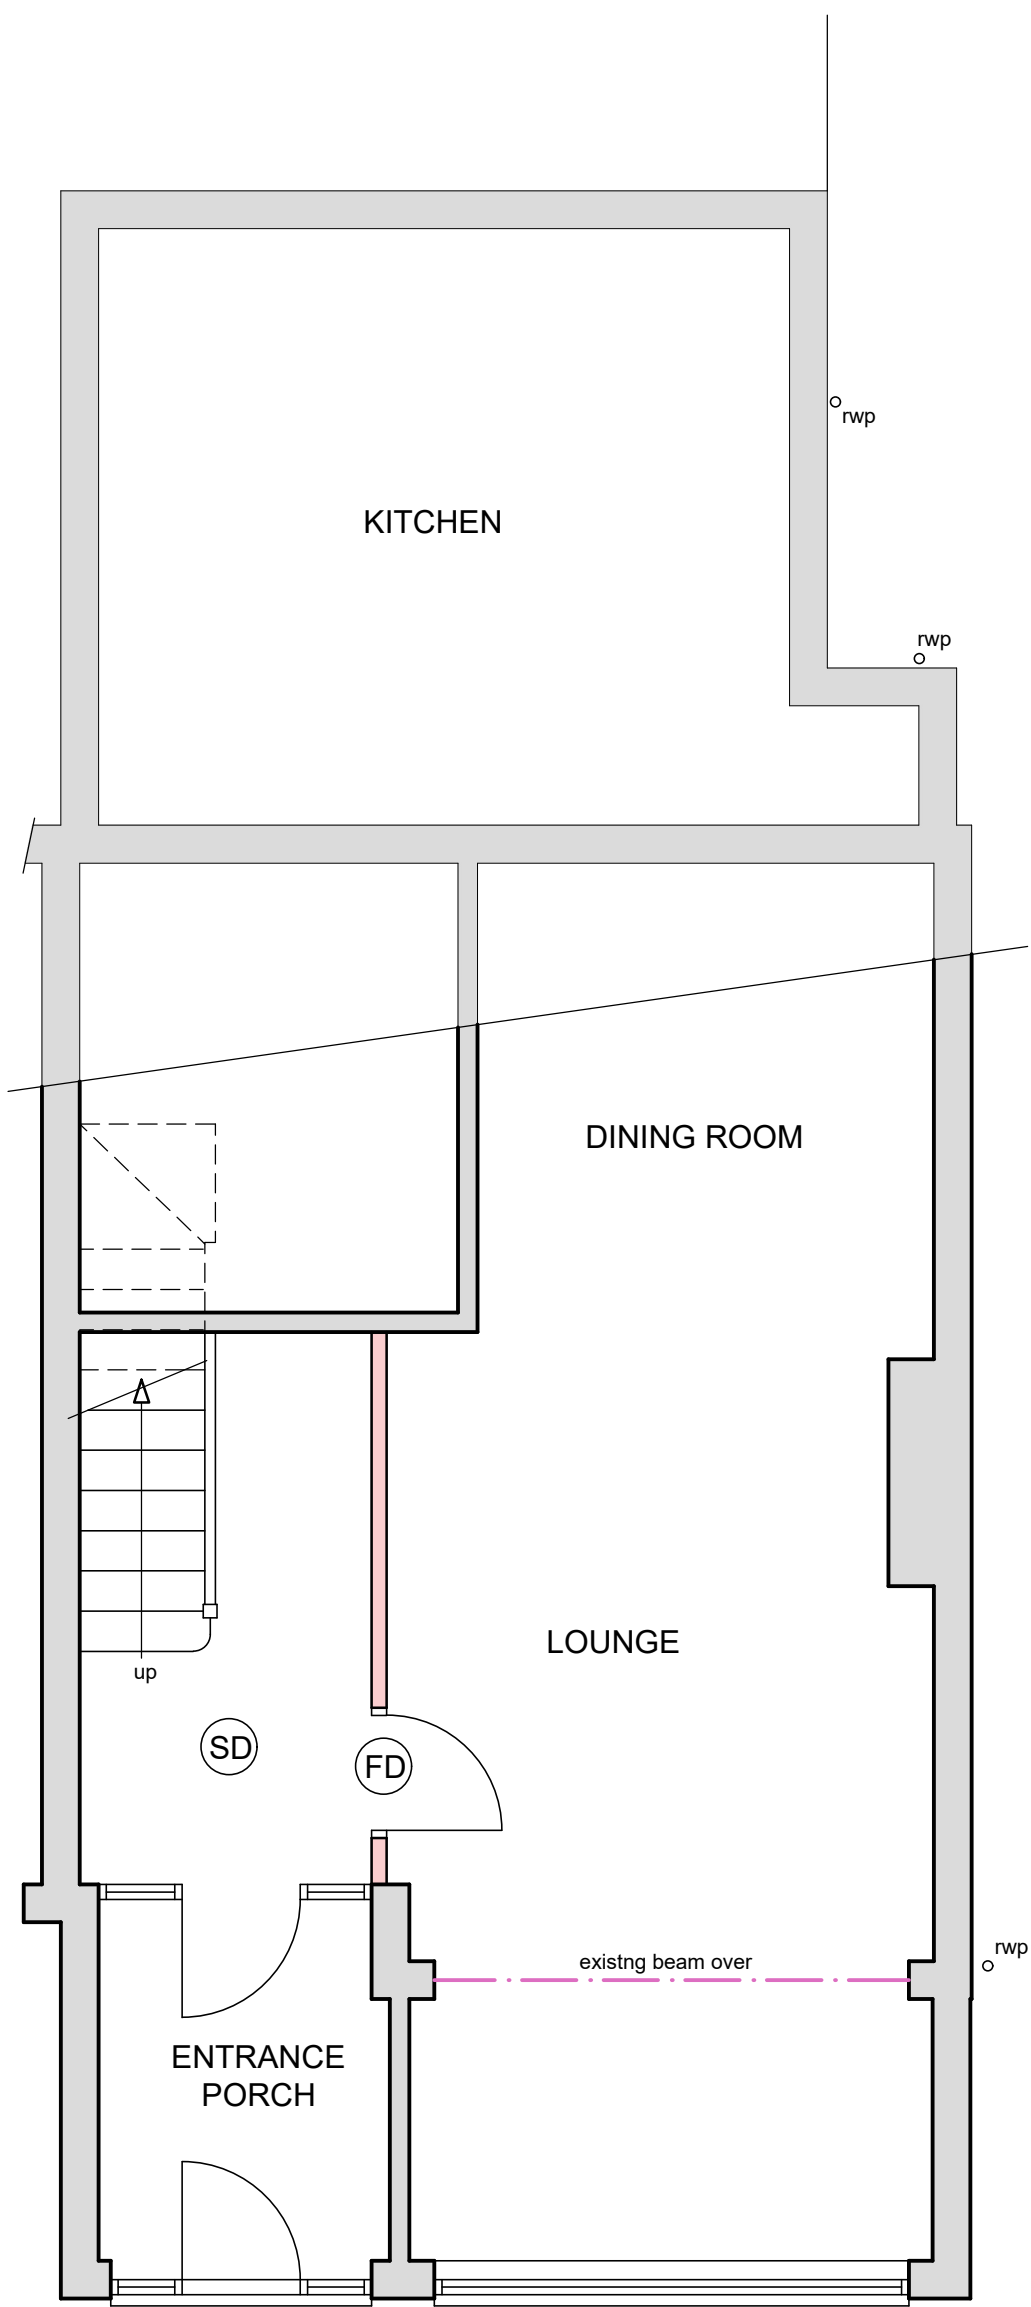


GROUND FLOOR PLAN
(1:50)

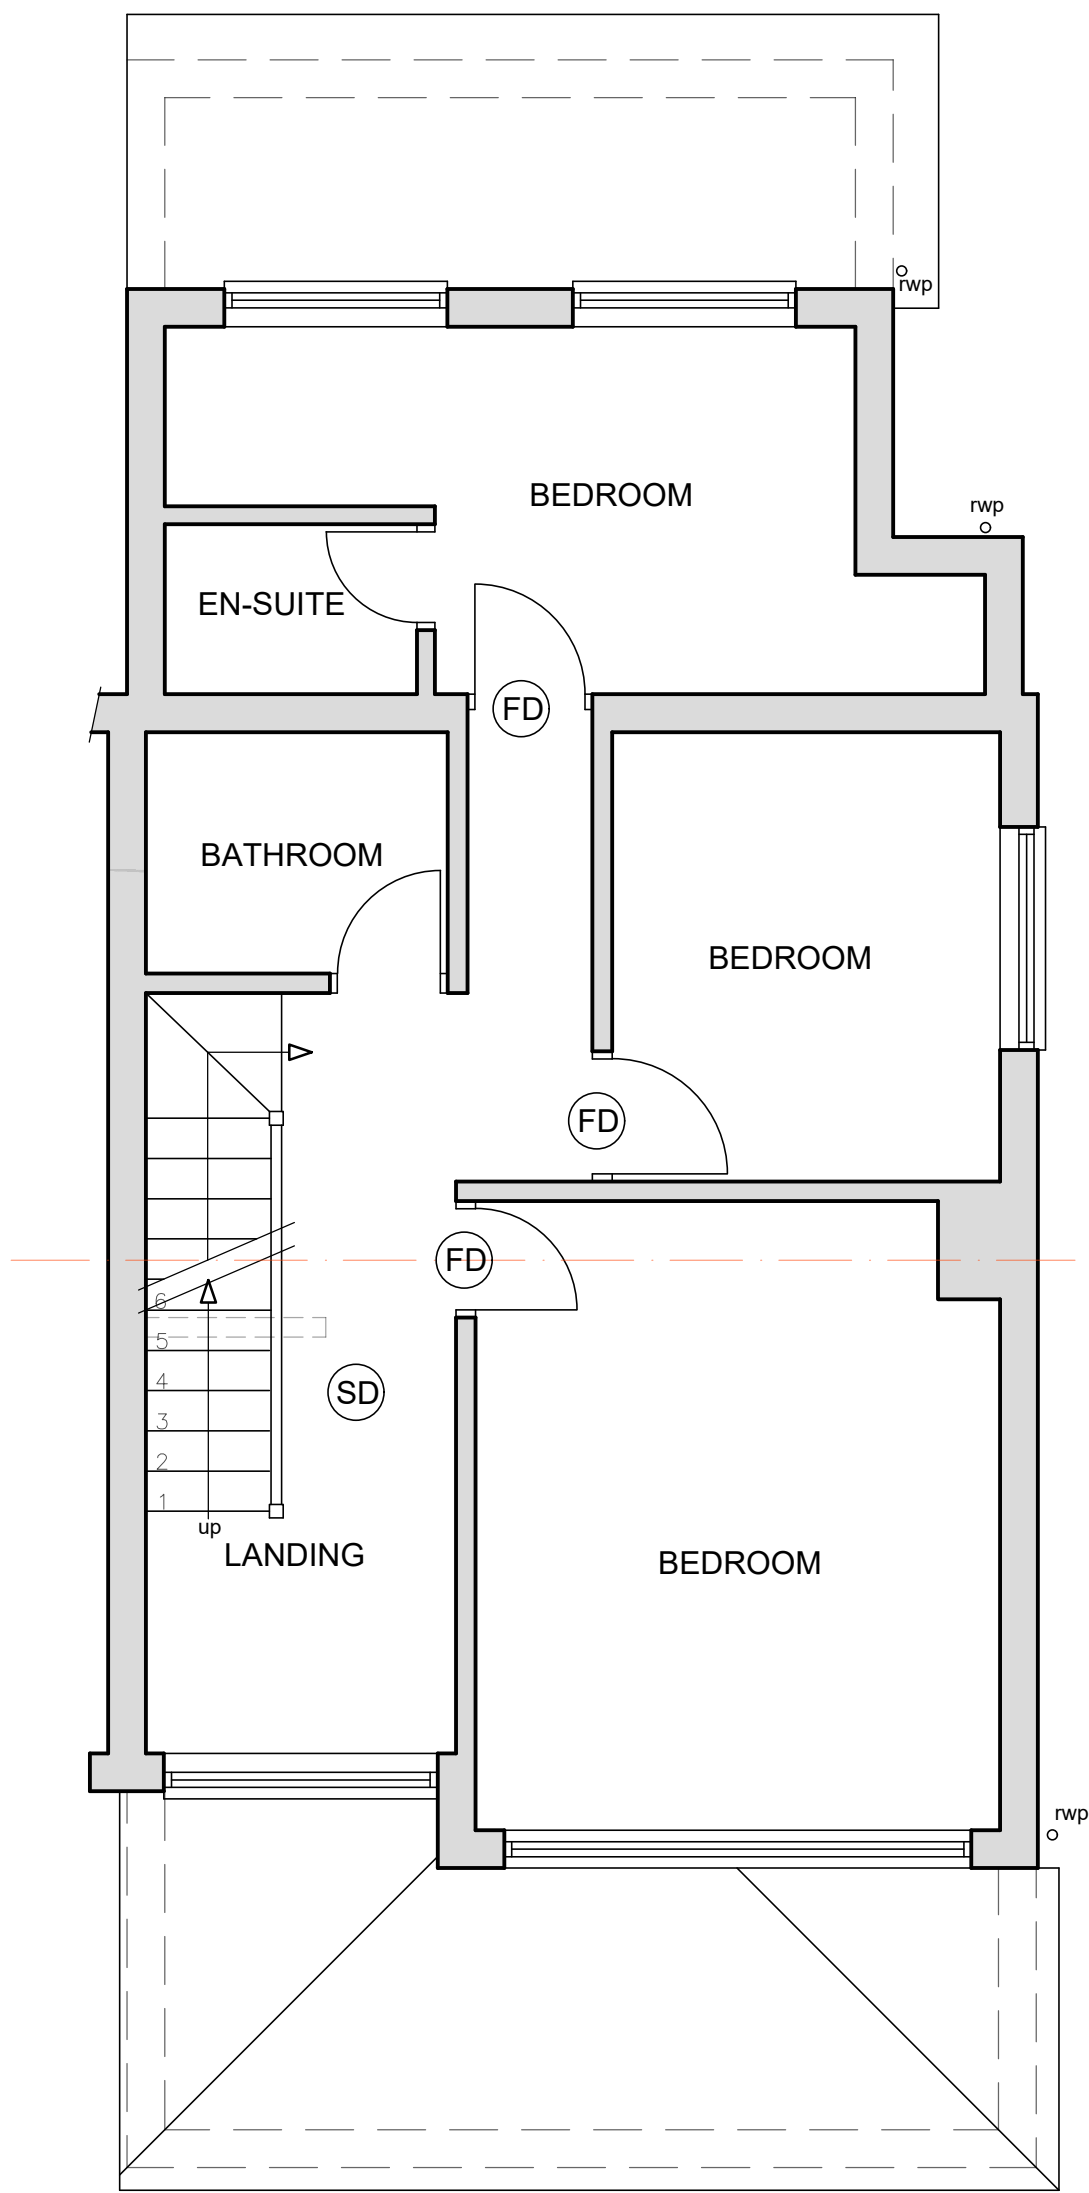

FIRST FLOOR PLAN
(1:50)

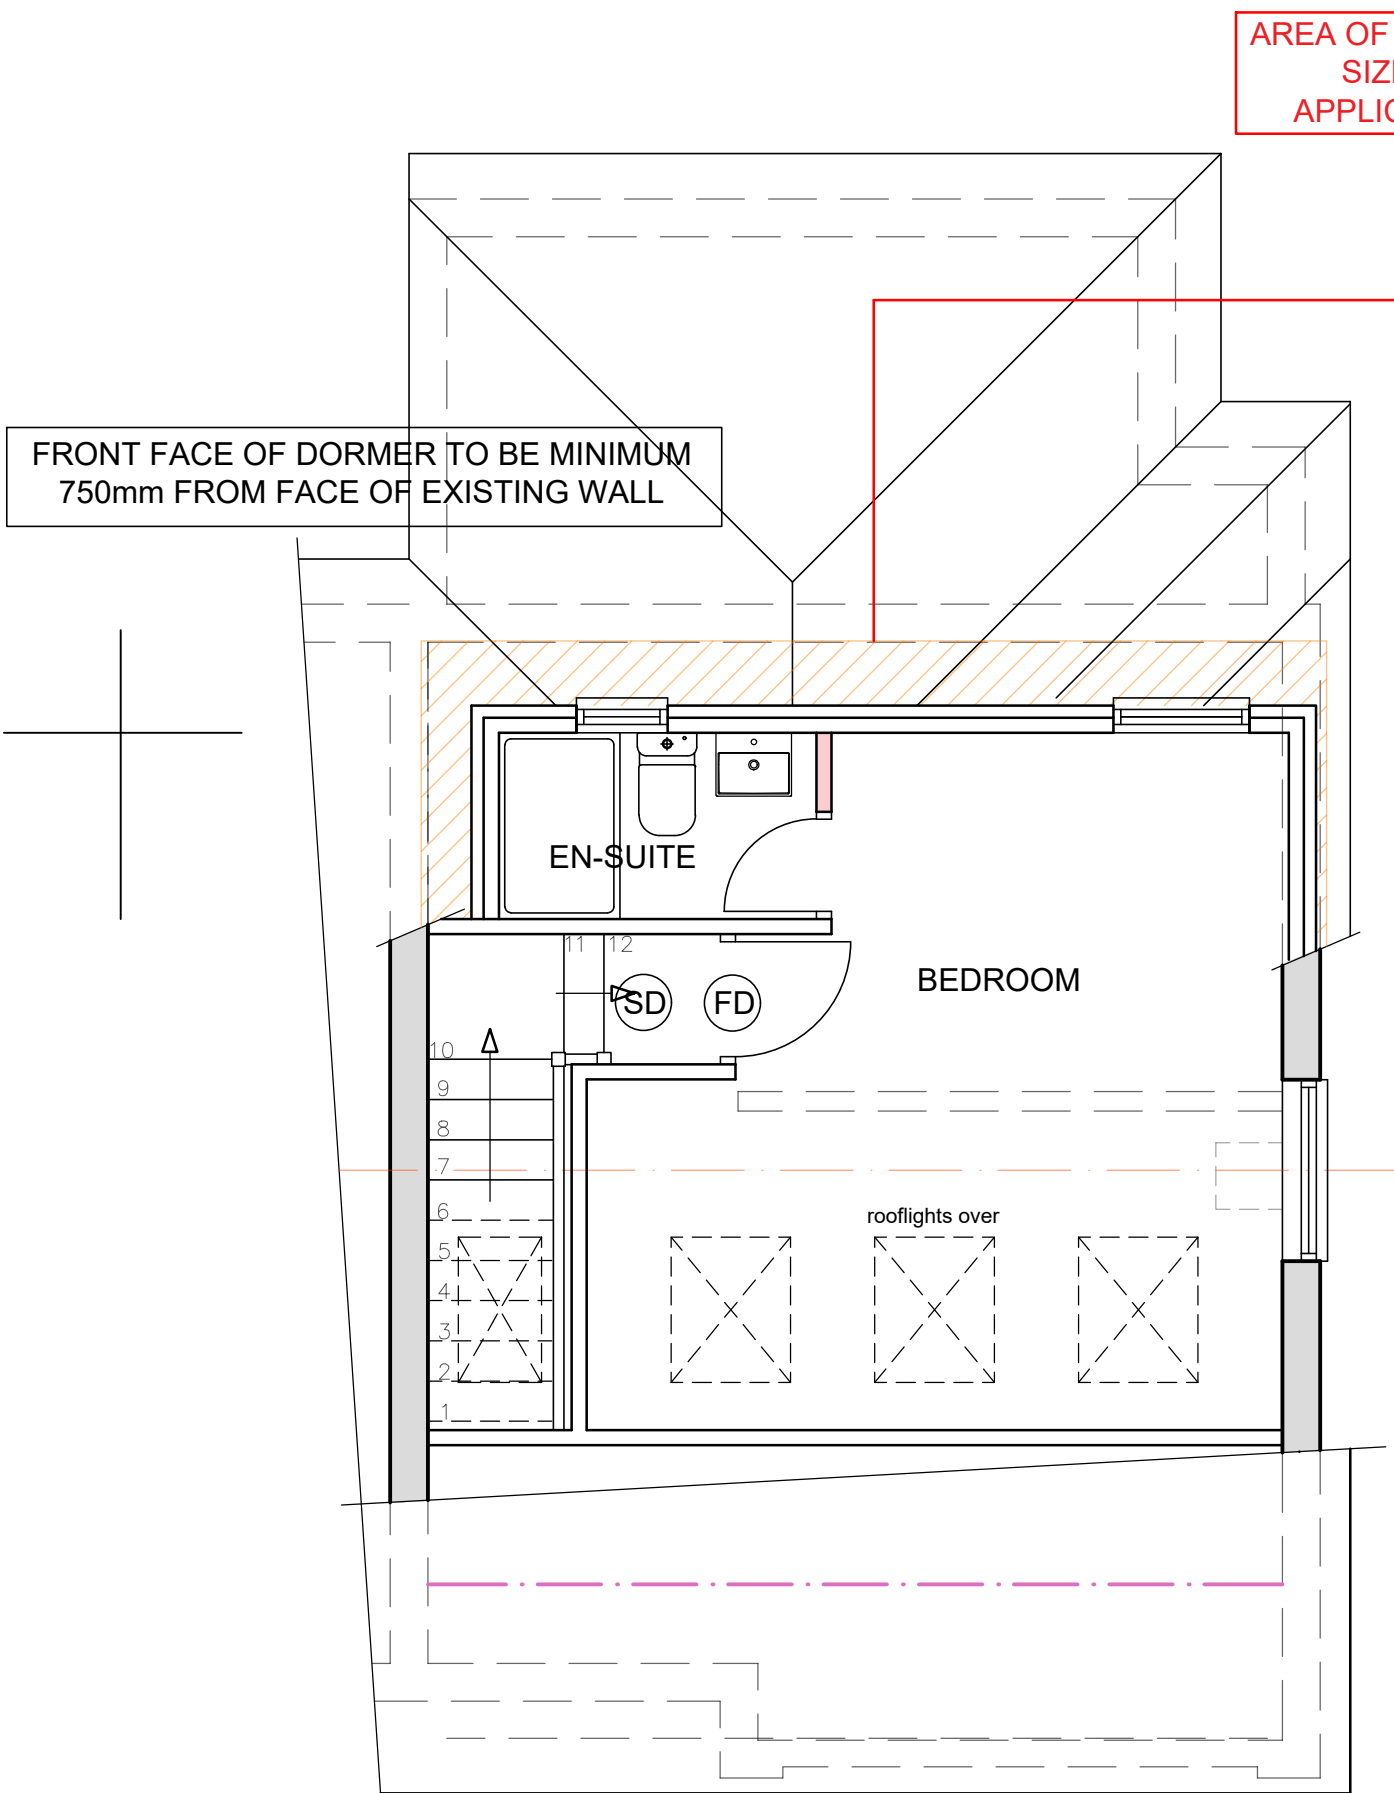

SECOND FLOOR PLAN
(1:50)

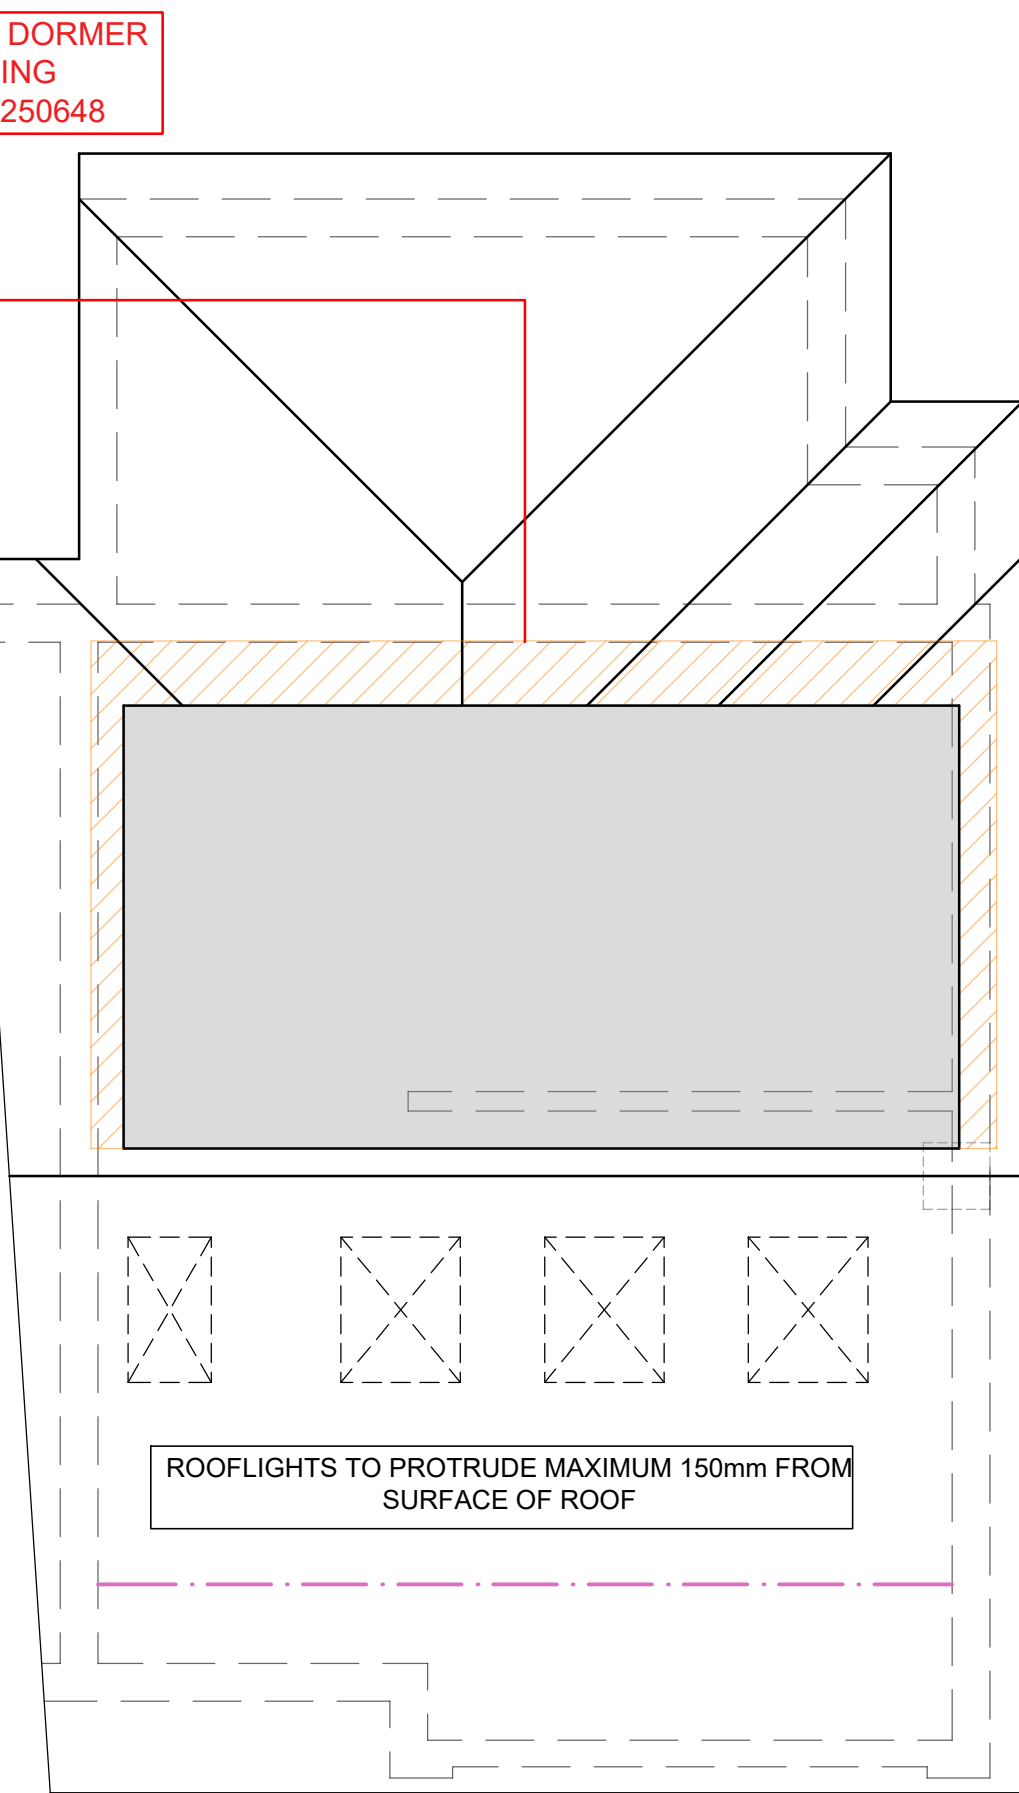


ROOF PLAN
(1:50)

- (SD) Mains powered, interlinked smoke detectors with battery back up installed to LD3A
- (FD) FD20 fire rated door

MATERIALS


ROOF - SINGLE PLY MEMBRANE OR FELT TO FLAT ROOF
WALLS - PAINTED RENDER TO MATCH EXISTING
WINDOWS - WHITE uPVC TO MATCH EXISTING

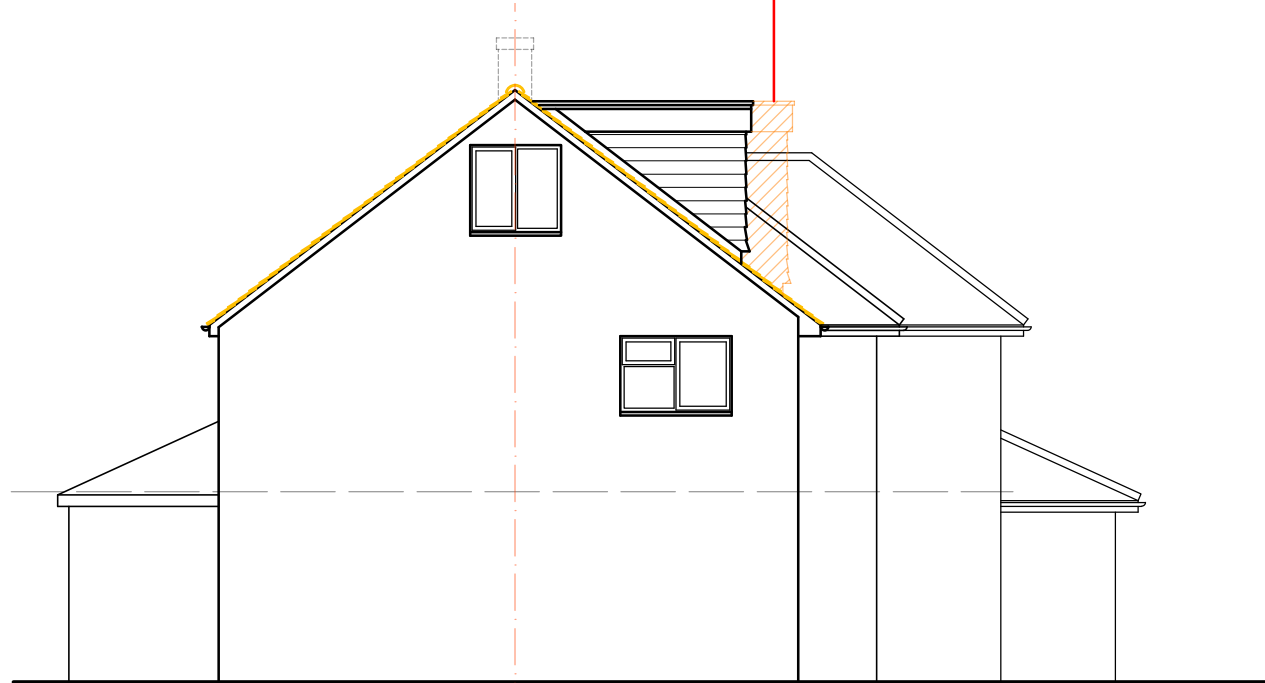


SIDE ELEVATION
(1:100)




FRONT ELEVATION
(1:100)

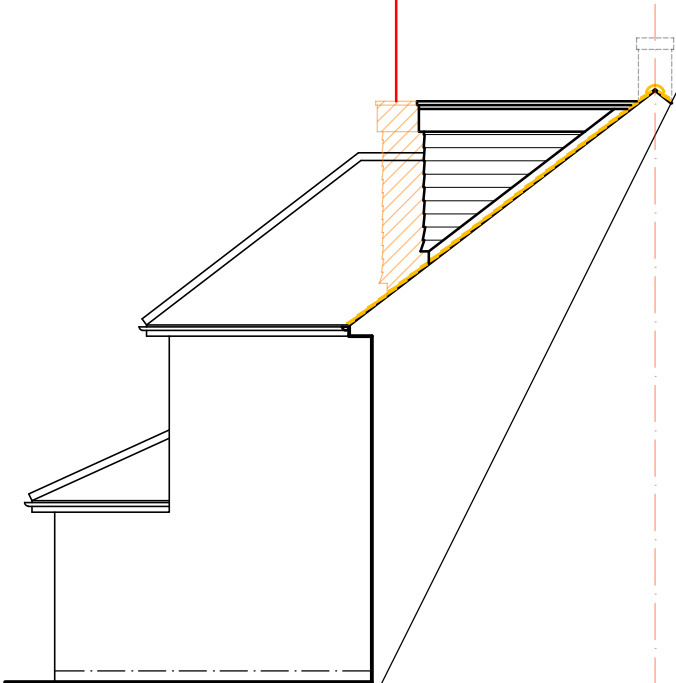


SIDE ELEVATION
(1:100)

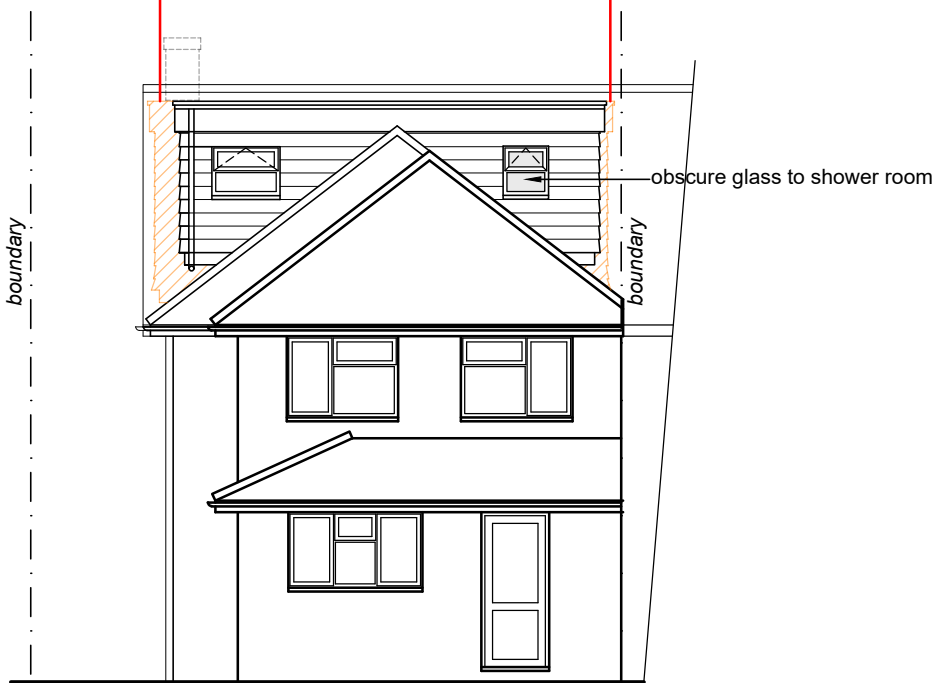

REAR ELEVATION
(1:100)

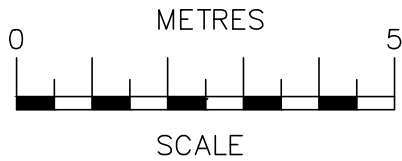

SCALE BAR @ 1:100

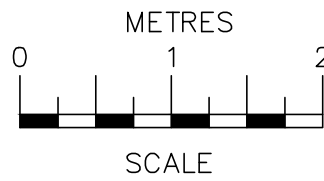

SCALE BAR @ 1:50

19/02/26	A	Size of dormer extension reduced
Date	No	Revision
Penfold Project Services		
Epmarket, Wrotham Road, Meopham, Kent, DA13 0JH Telephone: 01474 816690 e-mail: apenfold448@btinternet.com		
Job Title:	15 HOPWELL DRIVE GRAVESEND KENT DA12 4PX	
Dwg Title:	PLANS & ELEVATIONS AS PROPOSED	
Scale:	1:50 & 1:100 @ A1	
Dwg No.:	02A	
Date:	June 2025	