



No work is to be commenced until site dimensions have been checked & discrepancies reported

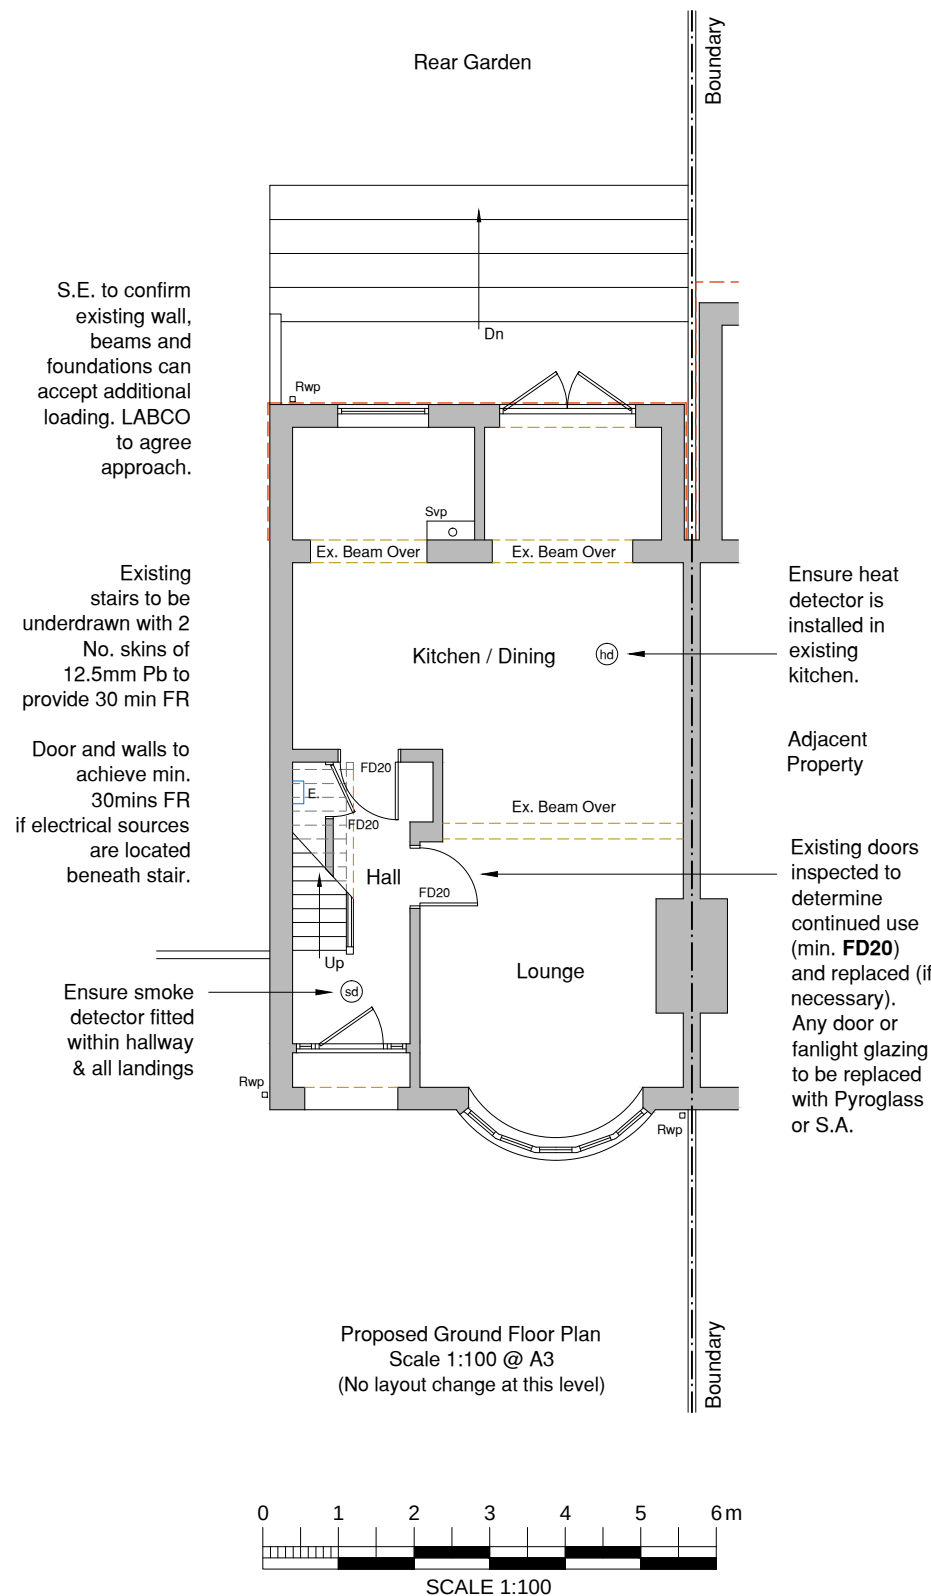

General notes:
This drawing must be read in conjunction
with the following:

- 1447-01 Plans as Existing
1447-02 Elevations as Existing
1447-03 Elevations as Proposed
1447-04 Ground & First Floor Plans as Proposed
1447-05 Loft Floor Plan as Proposed
1447-06 Section as Proposed
1447-07 B.R. Specification

Note to Contractor:
Typical new stair configuration; contractor to carry out survey and provide full details prior to construction
Ensure min 2000mm head height over existing stairs below & throughout flight

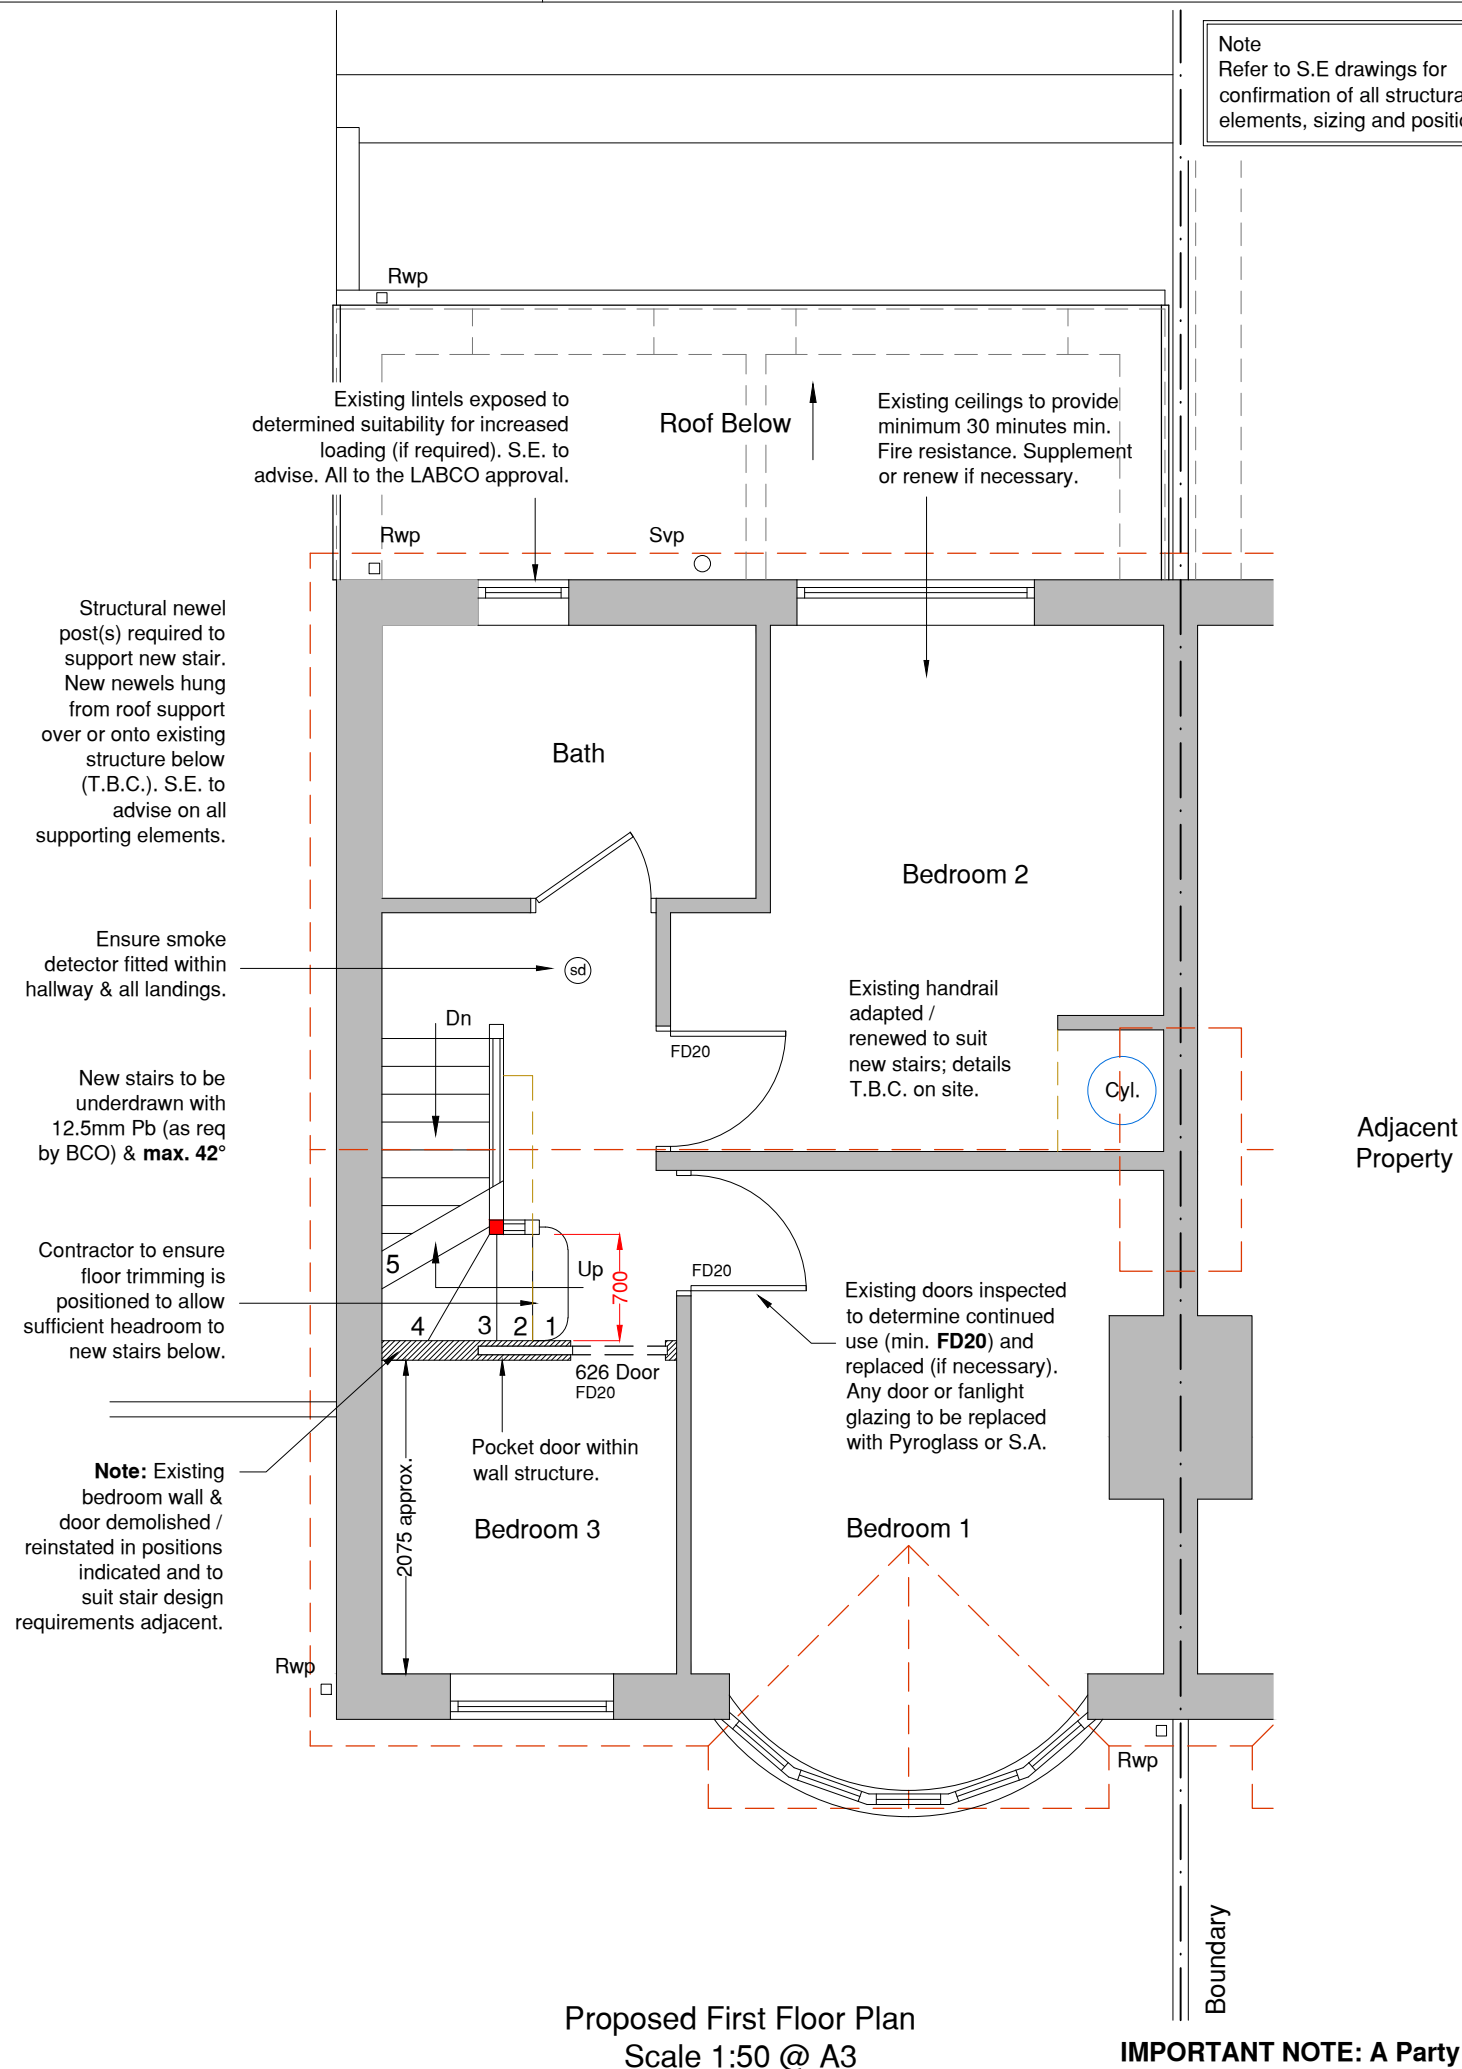

Note
Refer to S.E drawings for
confirmation of all structural
elements, sizing and positions

The location of the boundary shall be confirmed and agreed with the adjacent owner. No part of the works shall be constructed so that it effects a trespass upon the adjacent property. All work shall be undertaken in accordance with the Party Wall agreement 'The Party Wall Act of 1996'. An agreement should also be obtained from the adjoining owner in respect to access to neighbouring properties for the purpose of construction.

All work shall be carried out in strict accordance with the British Standard Codes of Practice and respective Manufacturers' Instructions.

The contractor is responsible for maintaining the stability of the structure during the course of the works and as such should satisfy himself as to the condition of the structure prior to commencement of works. Should the contractor deem that temporary works are necessary to enable the works to be carried out safely, then he should employ a suitable qualified person to advise accordingly. The contractor will be responsible for the design and installation of all temporary works.

Where existing walls have been assumed to be load bearing, these are to be checked and confirmed by the structural engineer prior to commencement of works and to the entire satisfaction of the building control officer.

No works should commence until these plans have been approved. Should any works commence or materials ordered prior to the approval notice from the building control officer being issued, then this is done so entirely at the client/contractor's own risk and expense.

All dimensions are to be checked and confirmed on site by the contractor, dimensions are not to be used for the ordering of materials or the preparation of cutting lists.

Construction (Design & Management) Regulations 2015:
Essan-K Planning are appointed only as Principal Designer up to the production of planning & building regulations dwgs. The client, for all future works, will need to be made aware of their duties under the CDM Regulations to appoint a Principal Designer and Principal Contractor or, in the case of domestic projects, for the Principal Designer to undertake the role of Principal Designer for the client.
See Specification Notes drawing for list of this projects pre-construction CDM requirements. The appointed Principal Contractor (or Client) should agree or supplement this list prior to commencement of any works.

Rev	Date	Description

BUILDING REGULATIONS

Scale Bar:



Email: info@ekplanning.co.uk
Web: www.ekplanning.co.uk

Project Title:

Ms Lorna Vaughan
67 Barr Road,
Gravesend, Kent. DA12 4DU.

Drawing:

Loft Conversion Ground & First Floor Plans Proposed

Date: 05/04/2023

Scale: 1:100 & 1:50@A3

Drawn: G.J.O.

Checked: S.W.

Drawing Number:

1447 - 04

Revision:

This drawing is the copyright of Essan-K Planning Ltd and must not be reproduced or used without permission. Figured dimensions to be taken in preference to scaled dimensions and site dimensions must be checked before work is commenced. Copyright reserved.

Original Drawing Size A3

IMPORTANT NOTE: A Party Wall agreement may be required for these works. See information in the adjacent titleblock for further details