



- Do not scale from this drawing.
- All dimensions to be verified on site and is in mm.
- Builder to verify all dimensions, heights and levels prior to commencement of work.
- All documents shall be checked to ensure that they are compatible by the contractor before construction commences. In the event of apparent ambiguity or contradiction the engineer and/ or architect shall be notified immediately.
- The contractor in preparing his estimate shall visit the site and acquaint himself with the problems involved.
- The contractor shall issue all statutory notices to the local Authority during progress and completion of works.

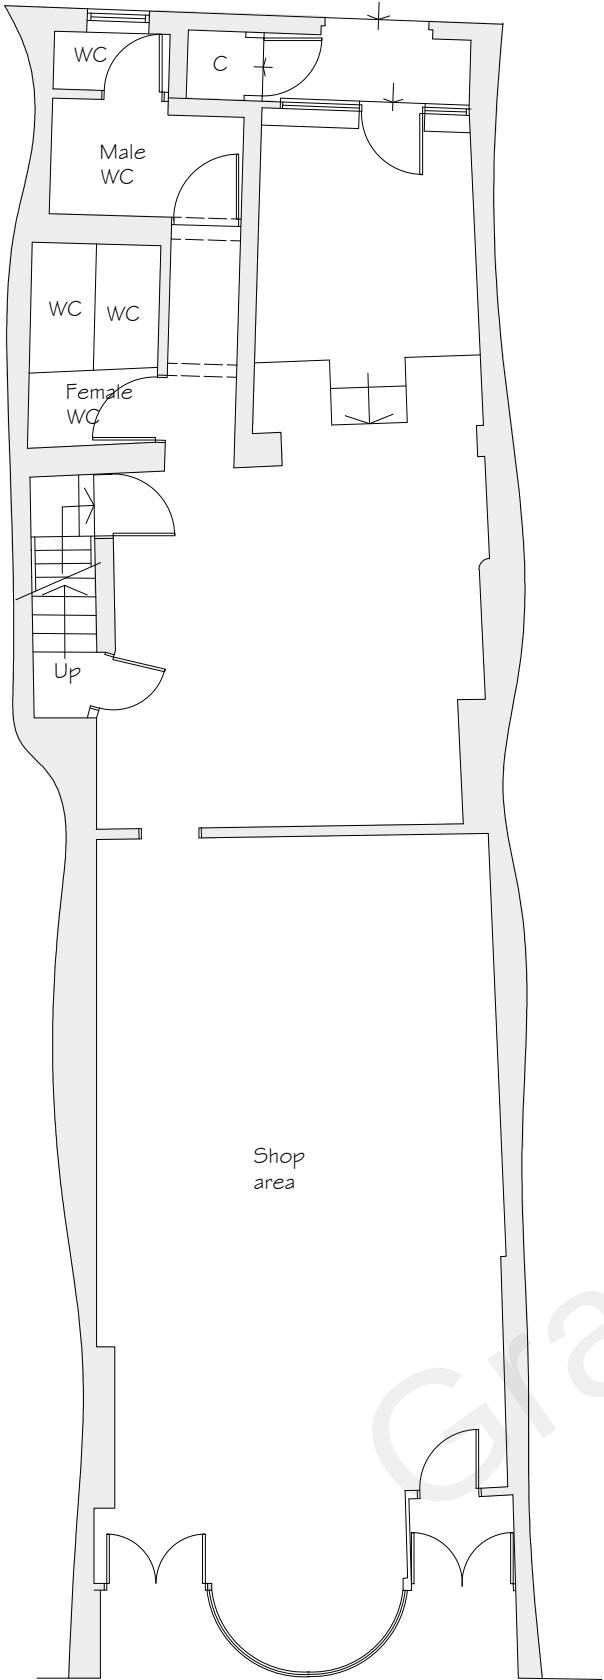


Ground Floor Plan
As Existing

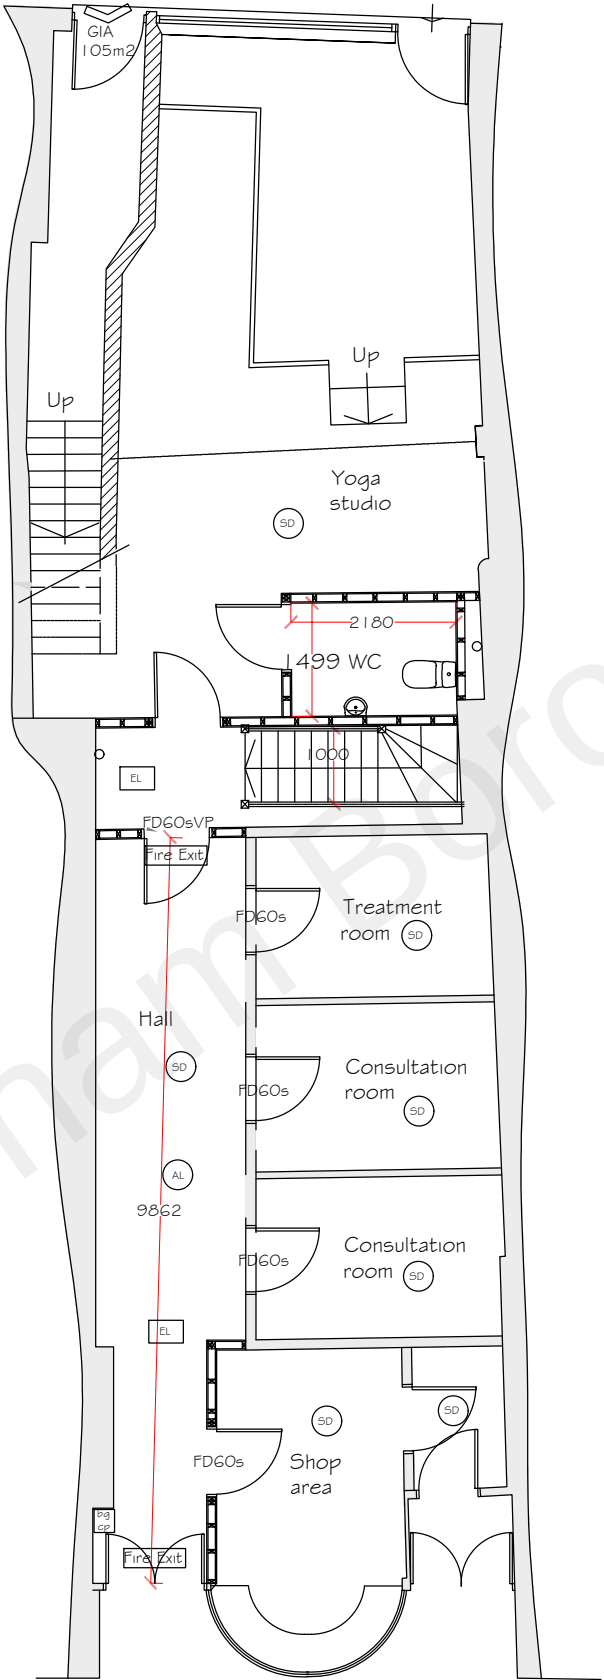

Ground Floor Plan
As Approved & Proposed

Site Plan (1:1250)

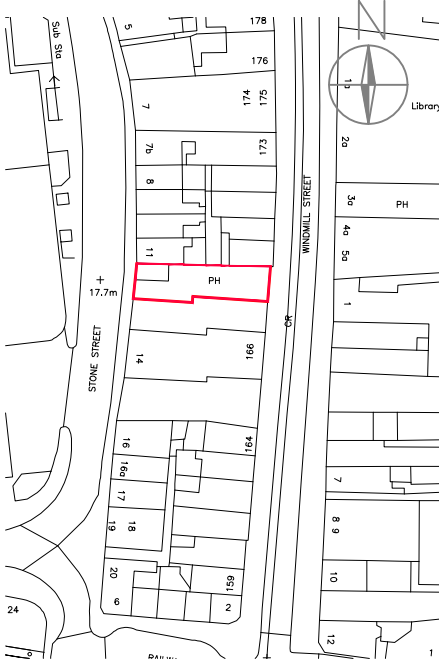

REV:	DESCRIPTION:	BY:	DATE:
STATUS:	PLANNING		



Whitehall Place
47 The Terrace,
Gravesend, Kent
DA12 2DL
01474 247 787
info@barronedwards.co.uk
www.barronedwards.co.uk

SITE: 168 Windmill Street
Gravesend
Kent
DA12 1AH

TITLE: Floor Plans

SCALE AT A3: 1:1250 & 1:100	DATE: 10.02.2022	DRAWN: -
PROJECT NO: ----	DRAWING NO: 002	REVISION: A

