



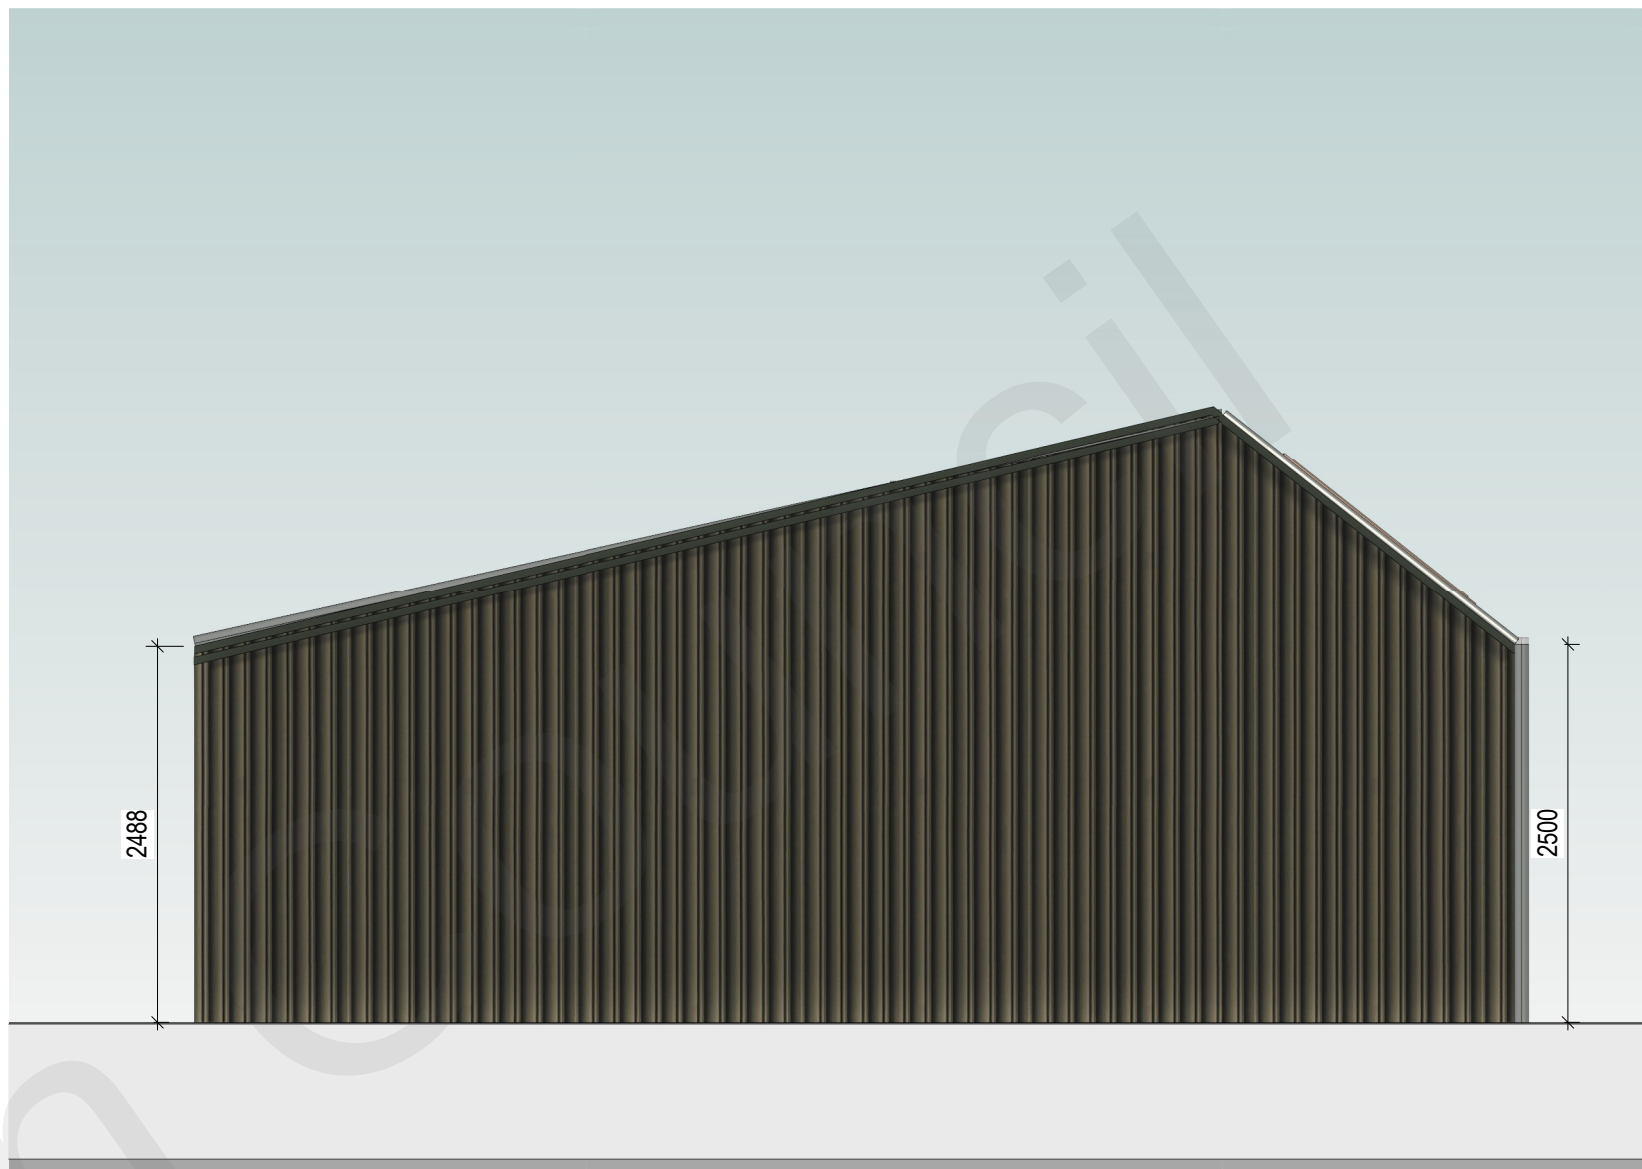


3 Front Elevation
08 70 01 1:50

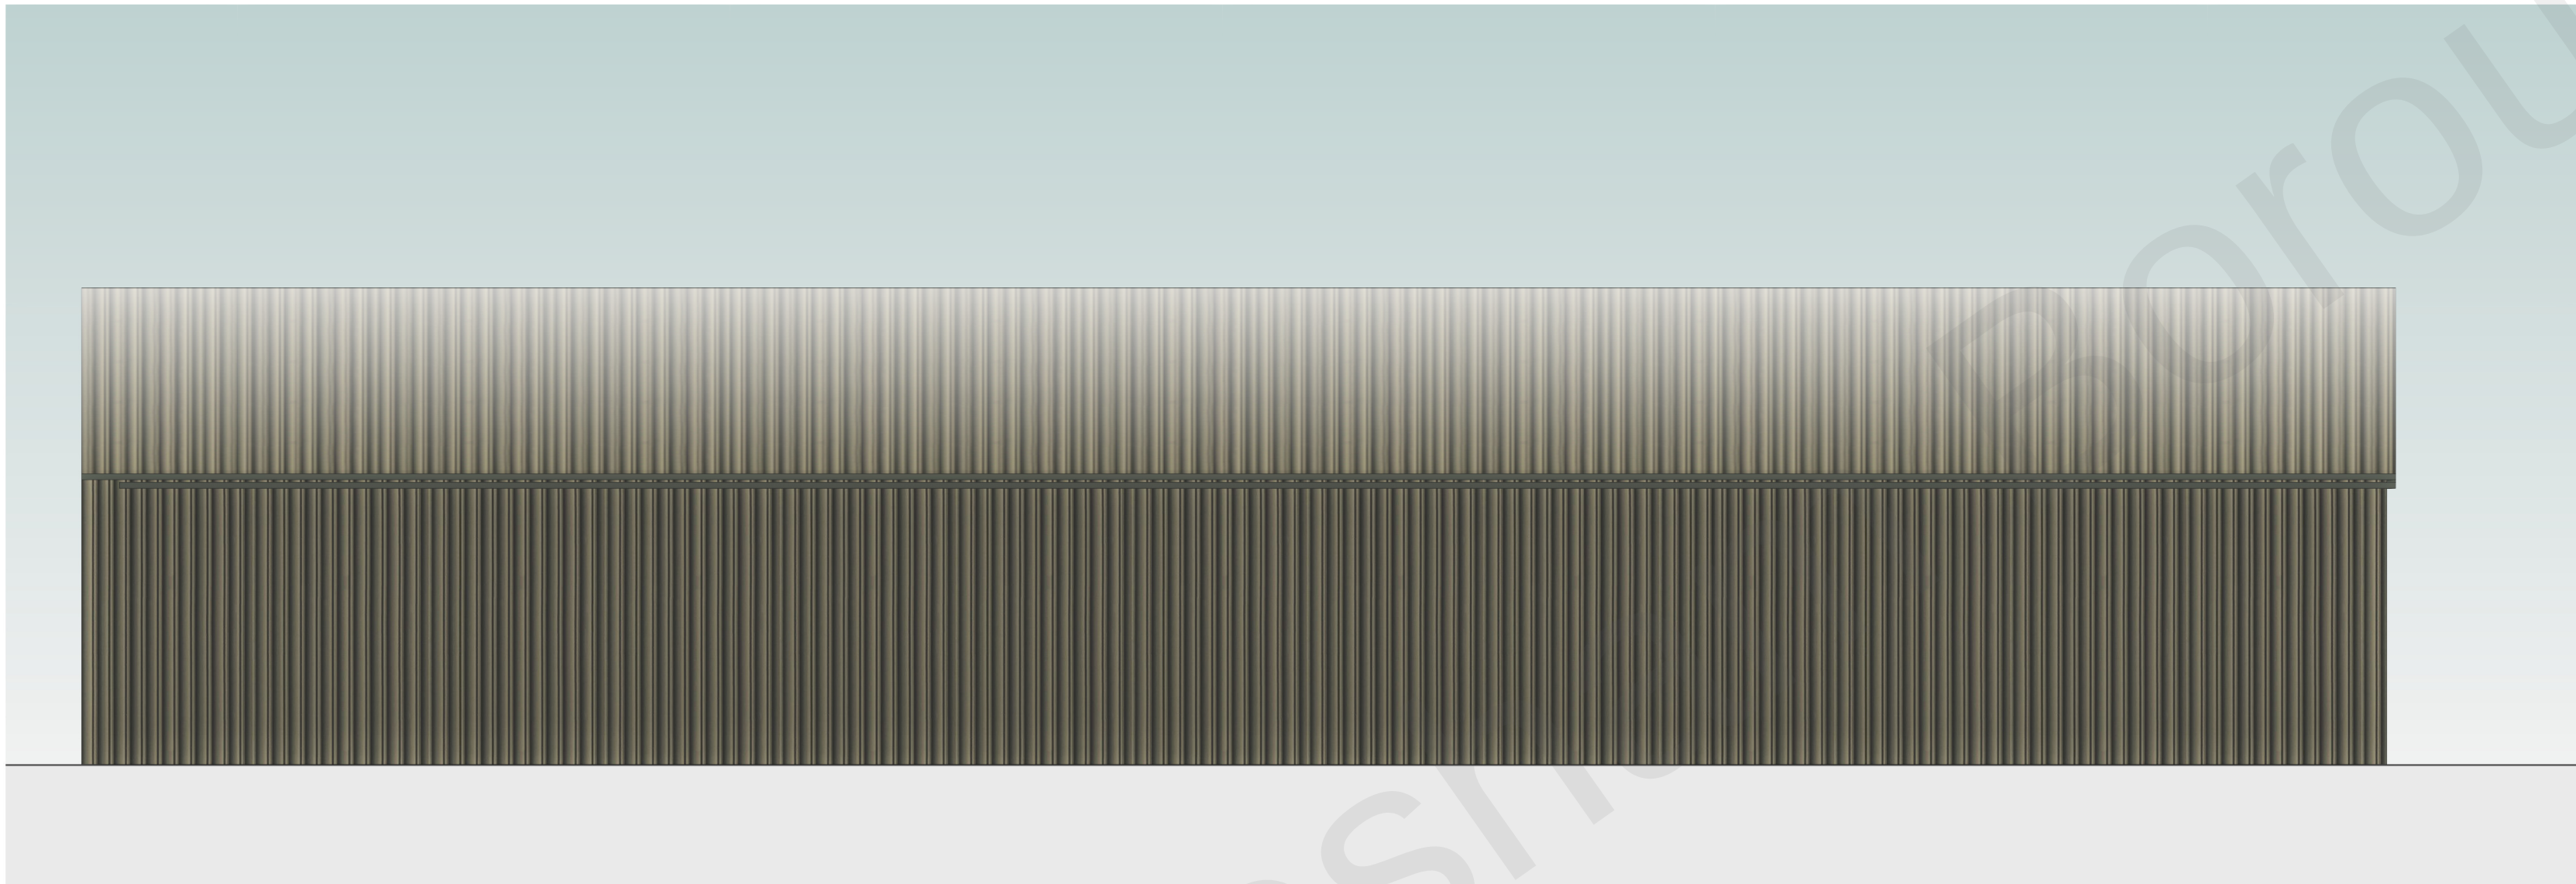

4 Side Elevation 1
08 70 01 1:50



2 Rear Elevation
08 70 01 1:50

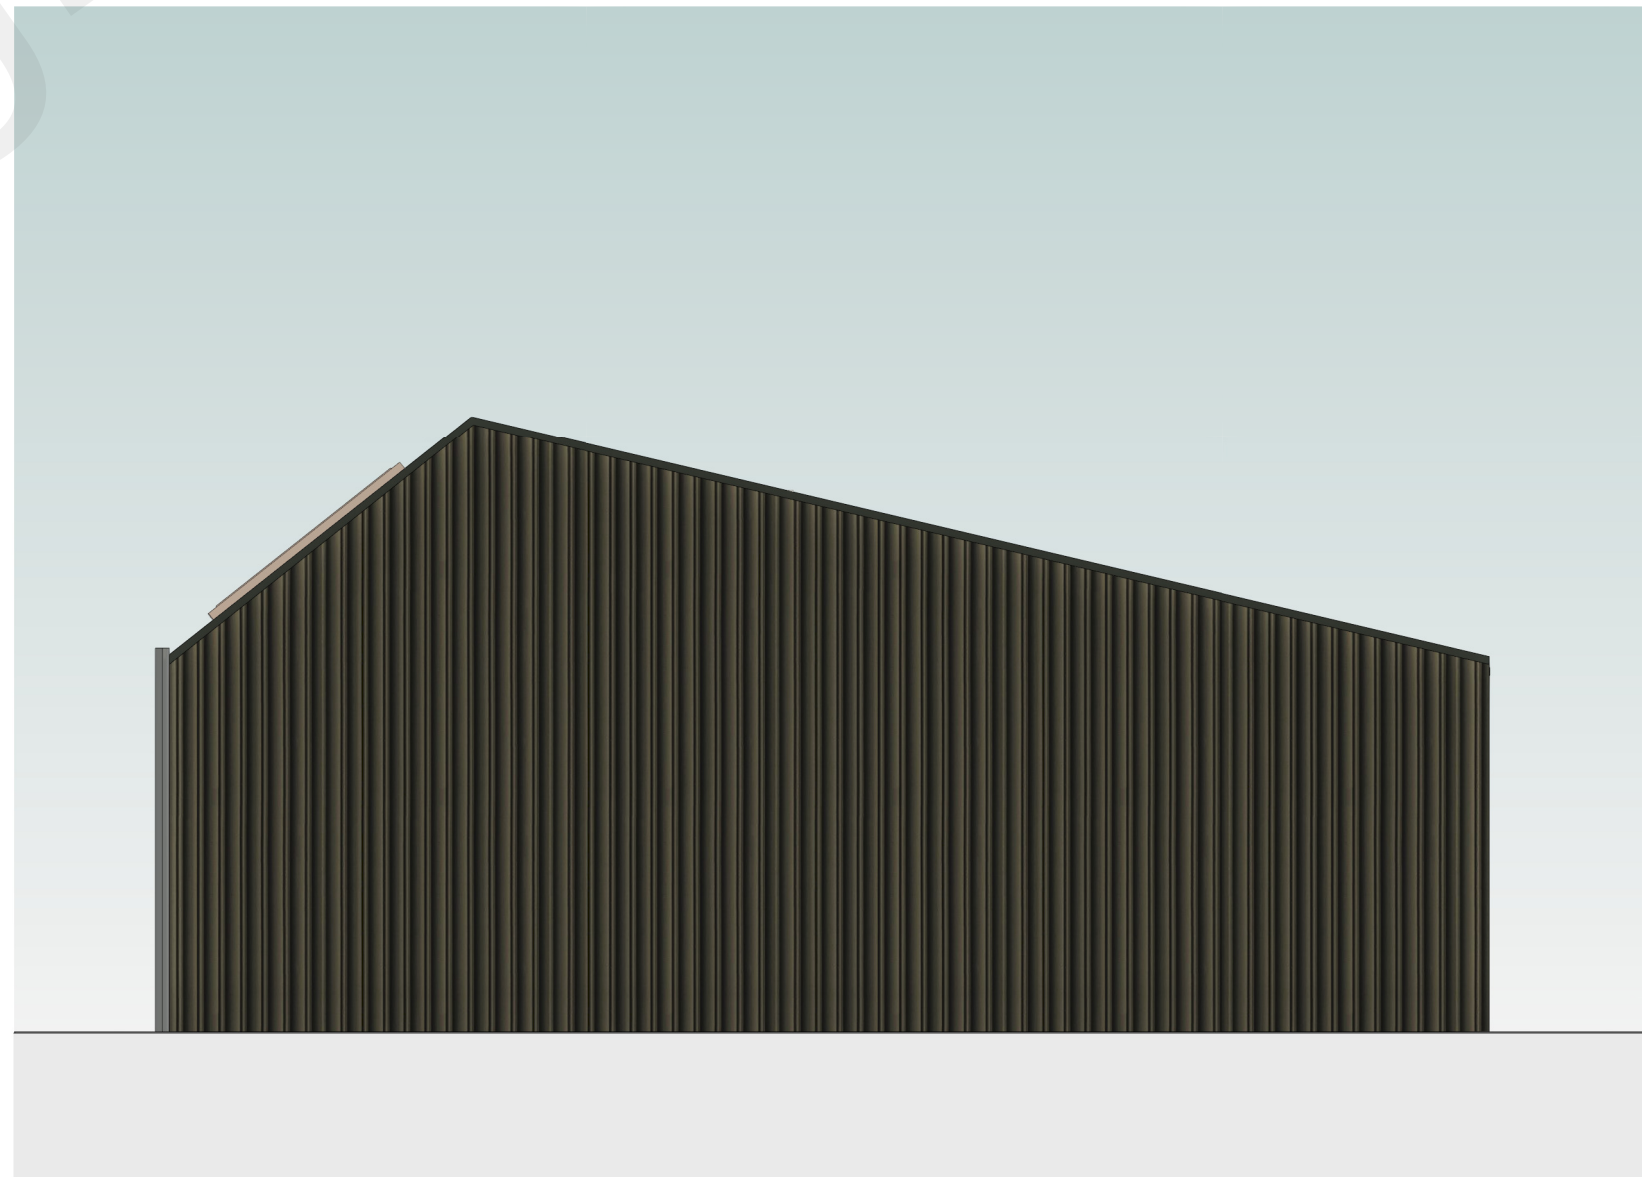

1 Side Elevation 2
08 70 01 1:50

ISSUE 03/07/2022 D FOR LDC		
Revision	Description	Date
SK ARCHITECTURE		
Client	Mr West	
Project	Cherry Hay, Wrotham Road, South Street, Meopham, - Proposed Outbuilding	
Drawing	Elevations as Proposed	
Scale	1:50 @ A1	
Date	03/07/2022	
Project No.	Drawing No.	Revision
0126	SKA CH 08 70 01	D00