



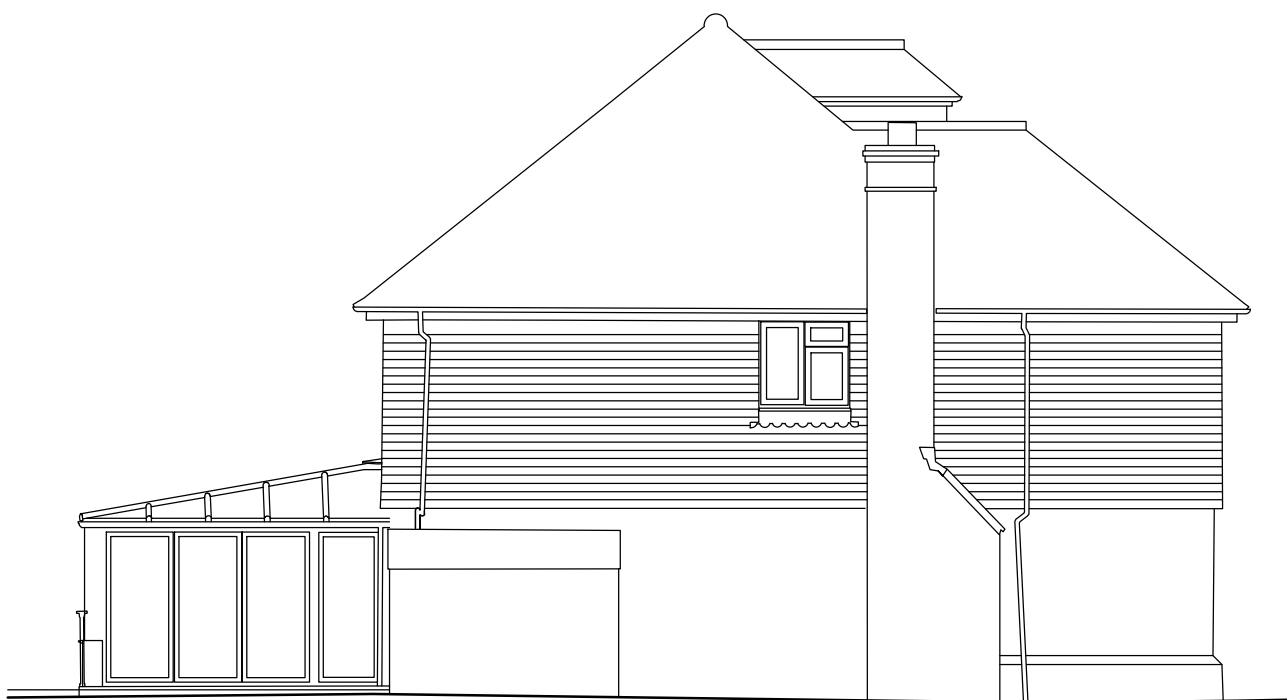

North Western Elevation


Scale 1:100

 


North Eastern Elevation



South Eastern Elevation


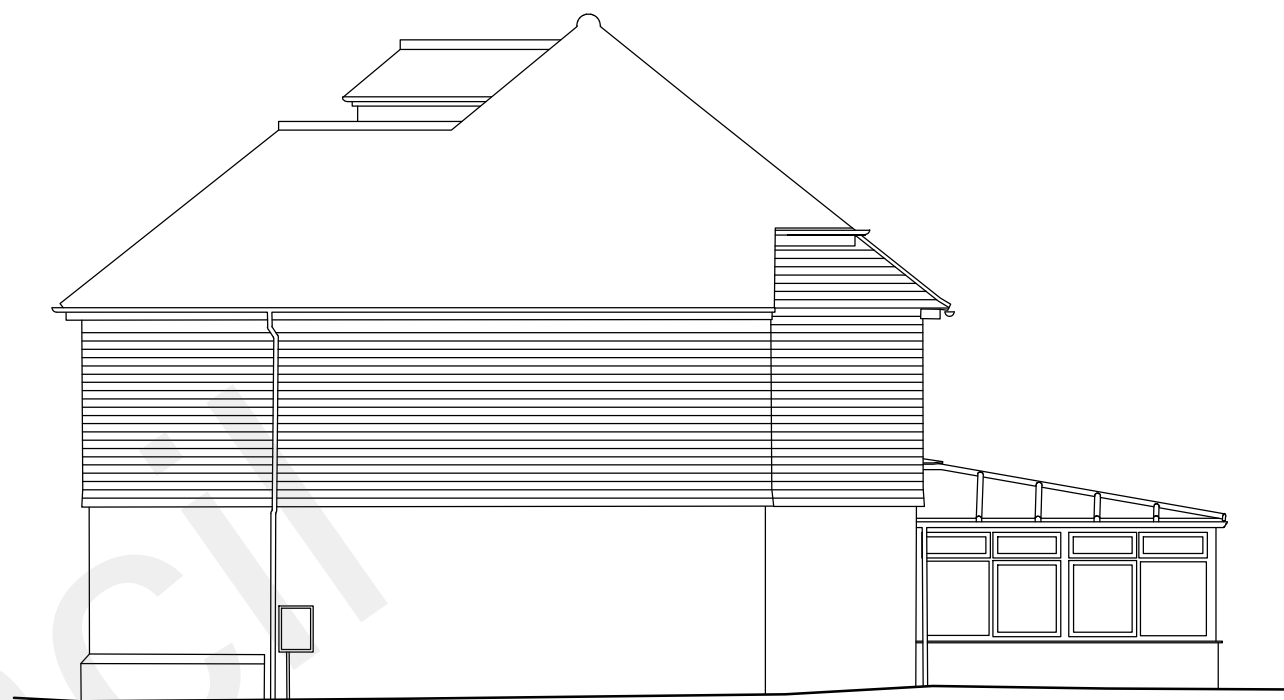


South Western Elevation

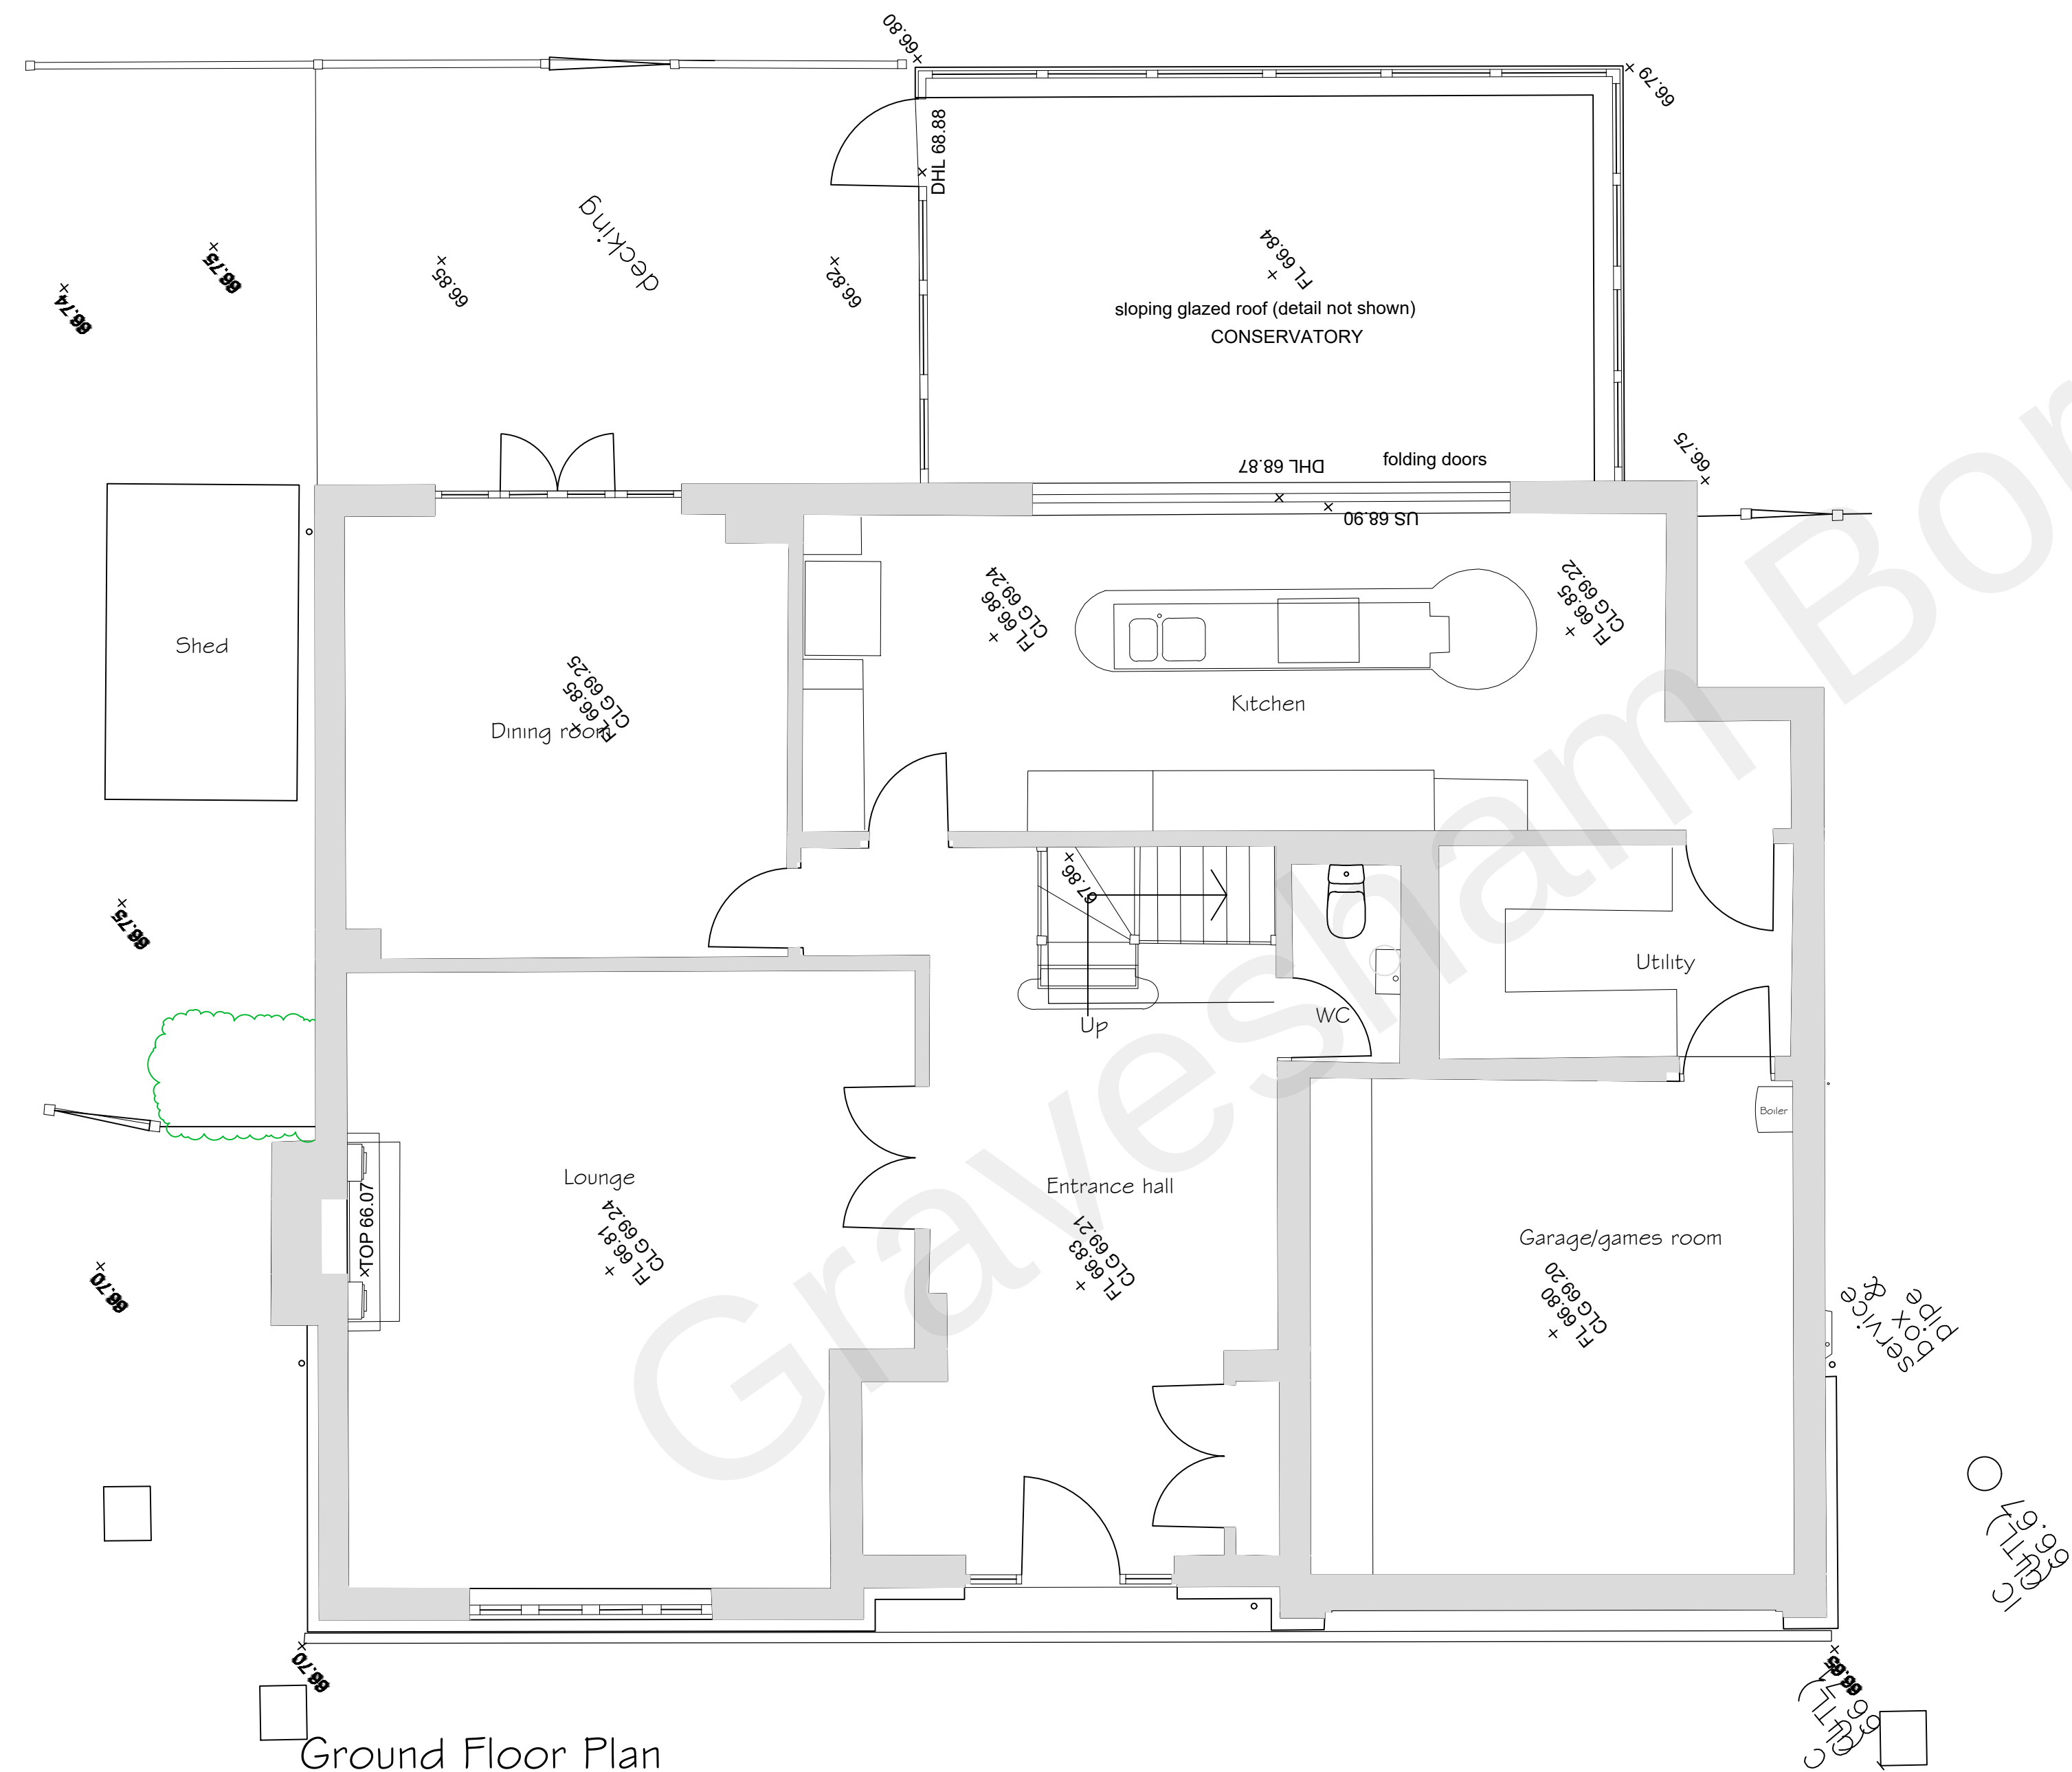



Ground Floor Plan

Scale 1:50

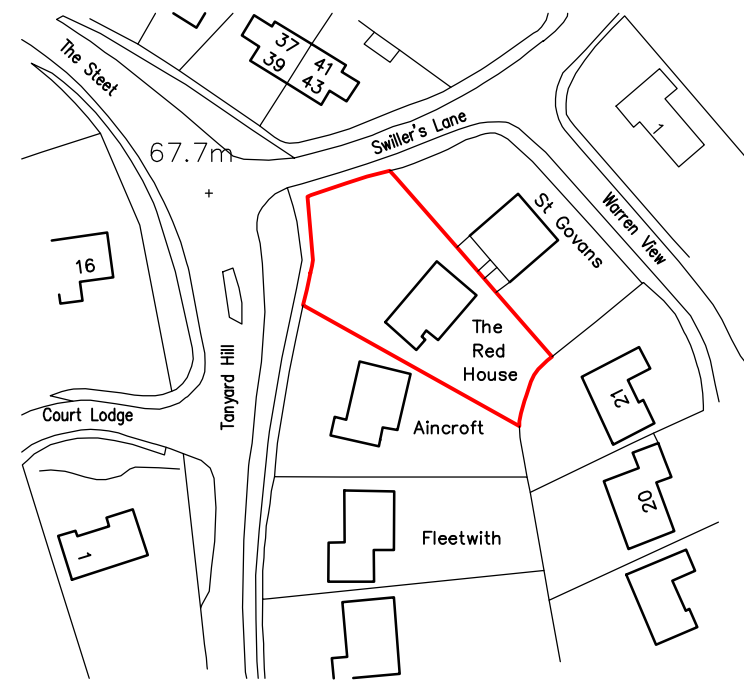 

Location Plan

Scale 1:1250

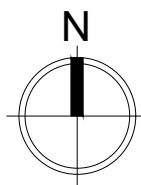 

Synergy Planning & Property Consultants Ltd Suite 6 Laser Quay Marine City Centre Rochester Kent ME2 4HU		
Client	Mr R South	
Address	The Red House Tanyard Hill Shorne	
Drawing title	Proposed plan & elevations	
Scale	1:50/1:100/ 1:1250	
Date	21 February 2022	Drawn by
Drawing No	22/362/01	