


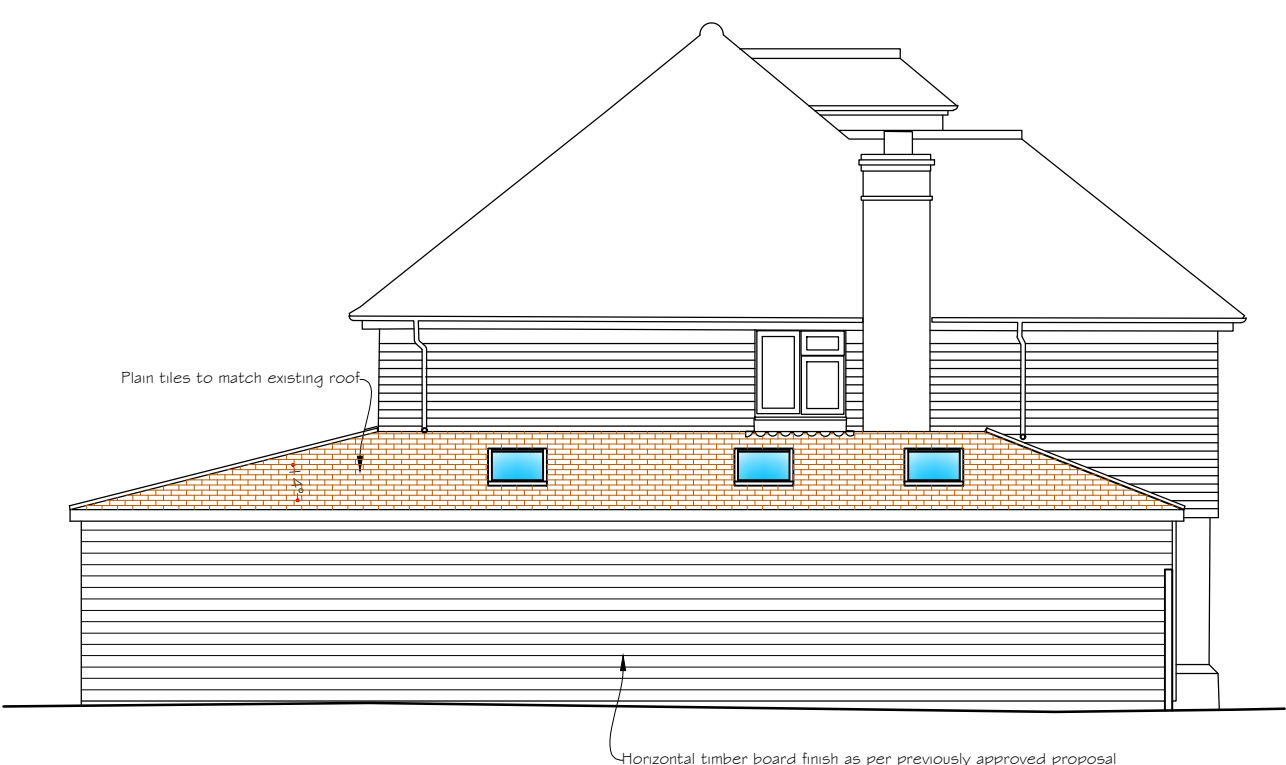


North Western Elevation
Scale 1:100





North Eastern Elevation




South Eastern Elevation

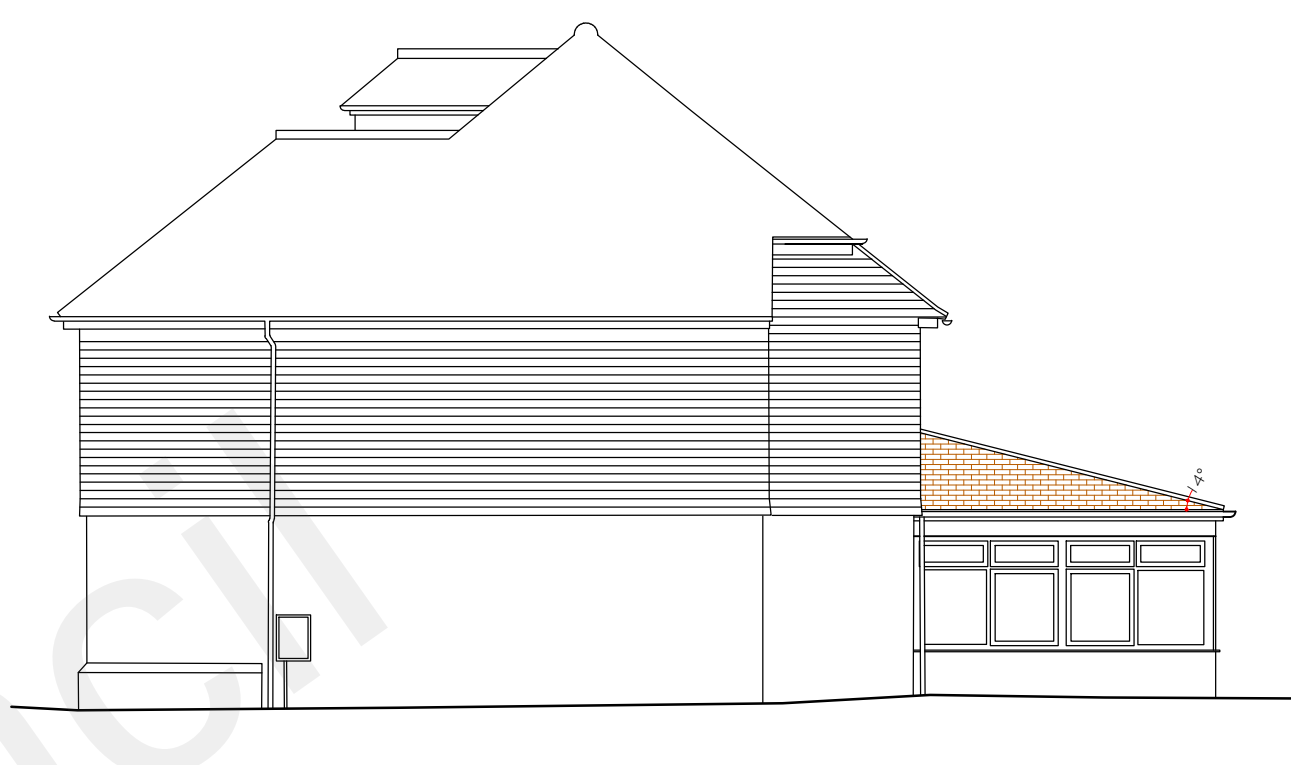

South Western Elevation

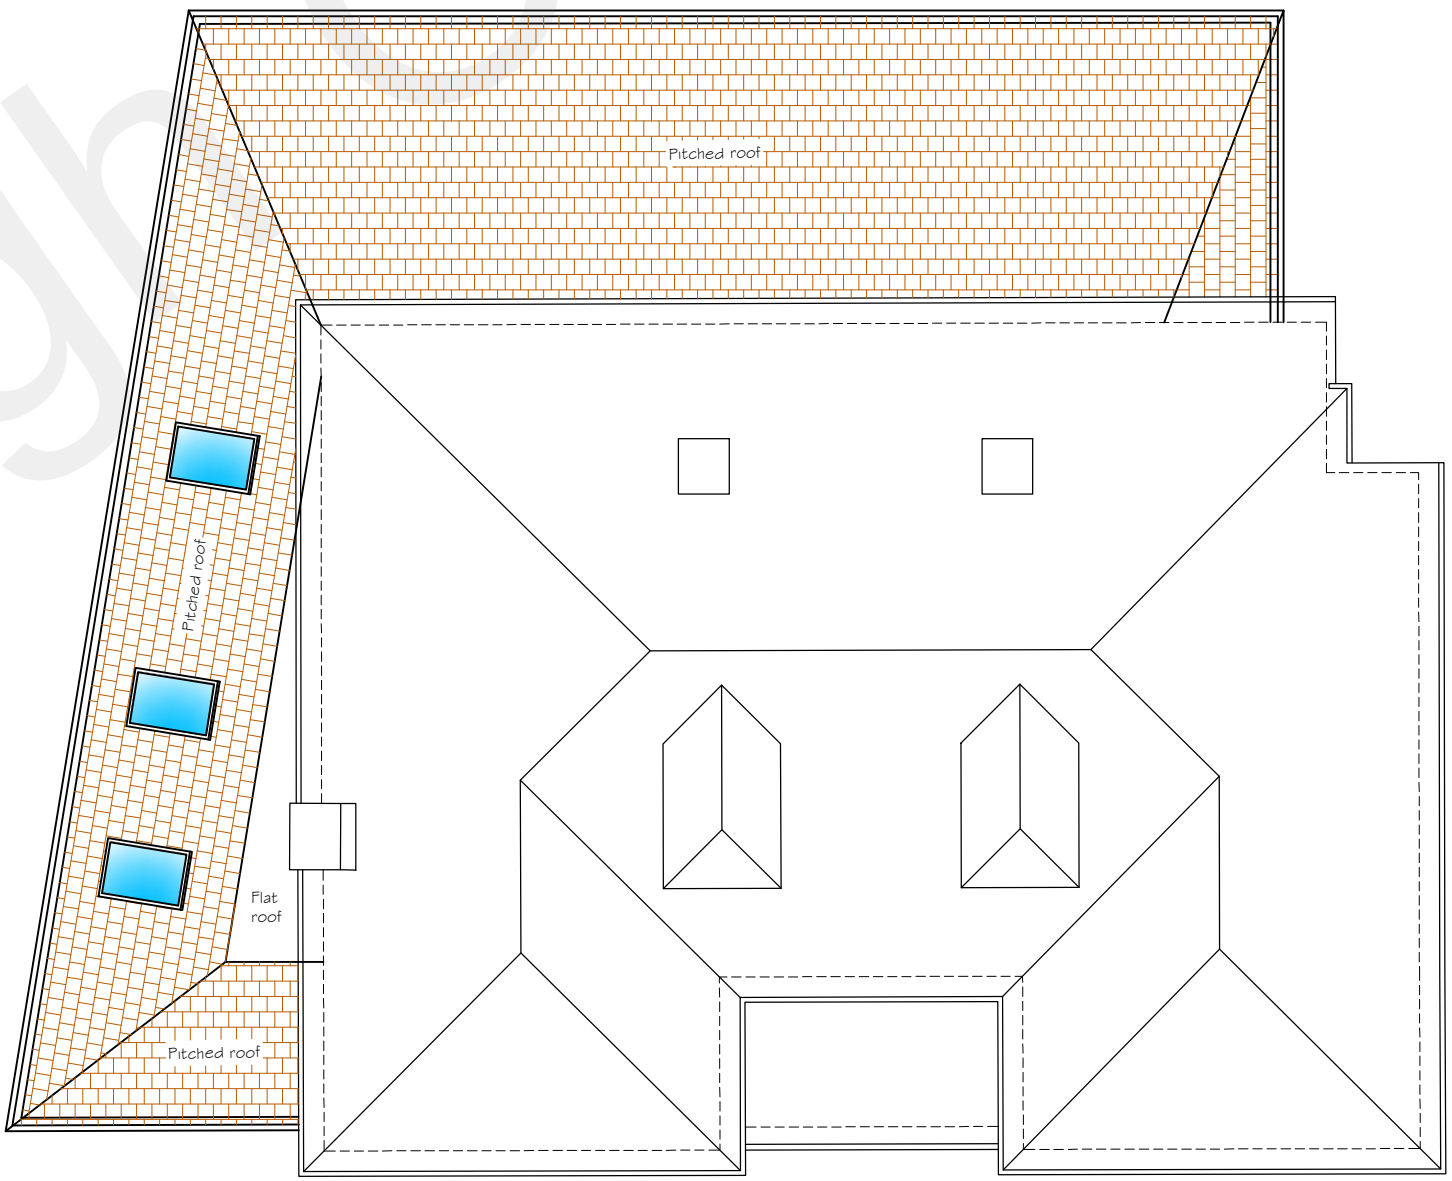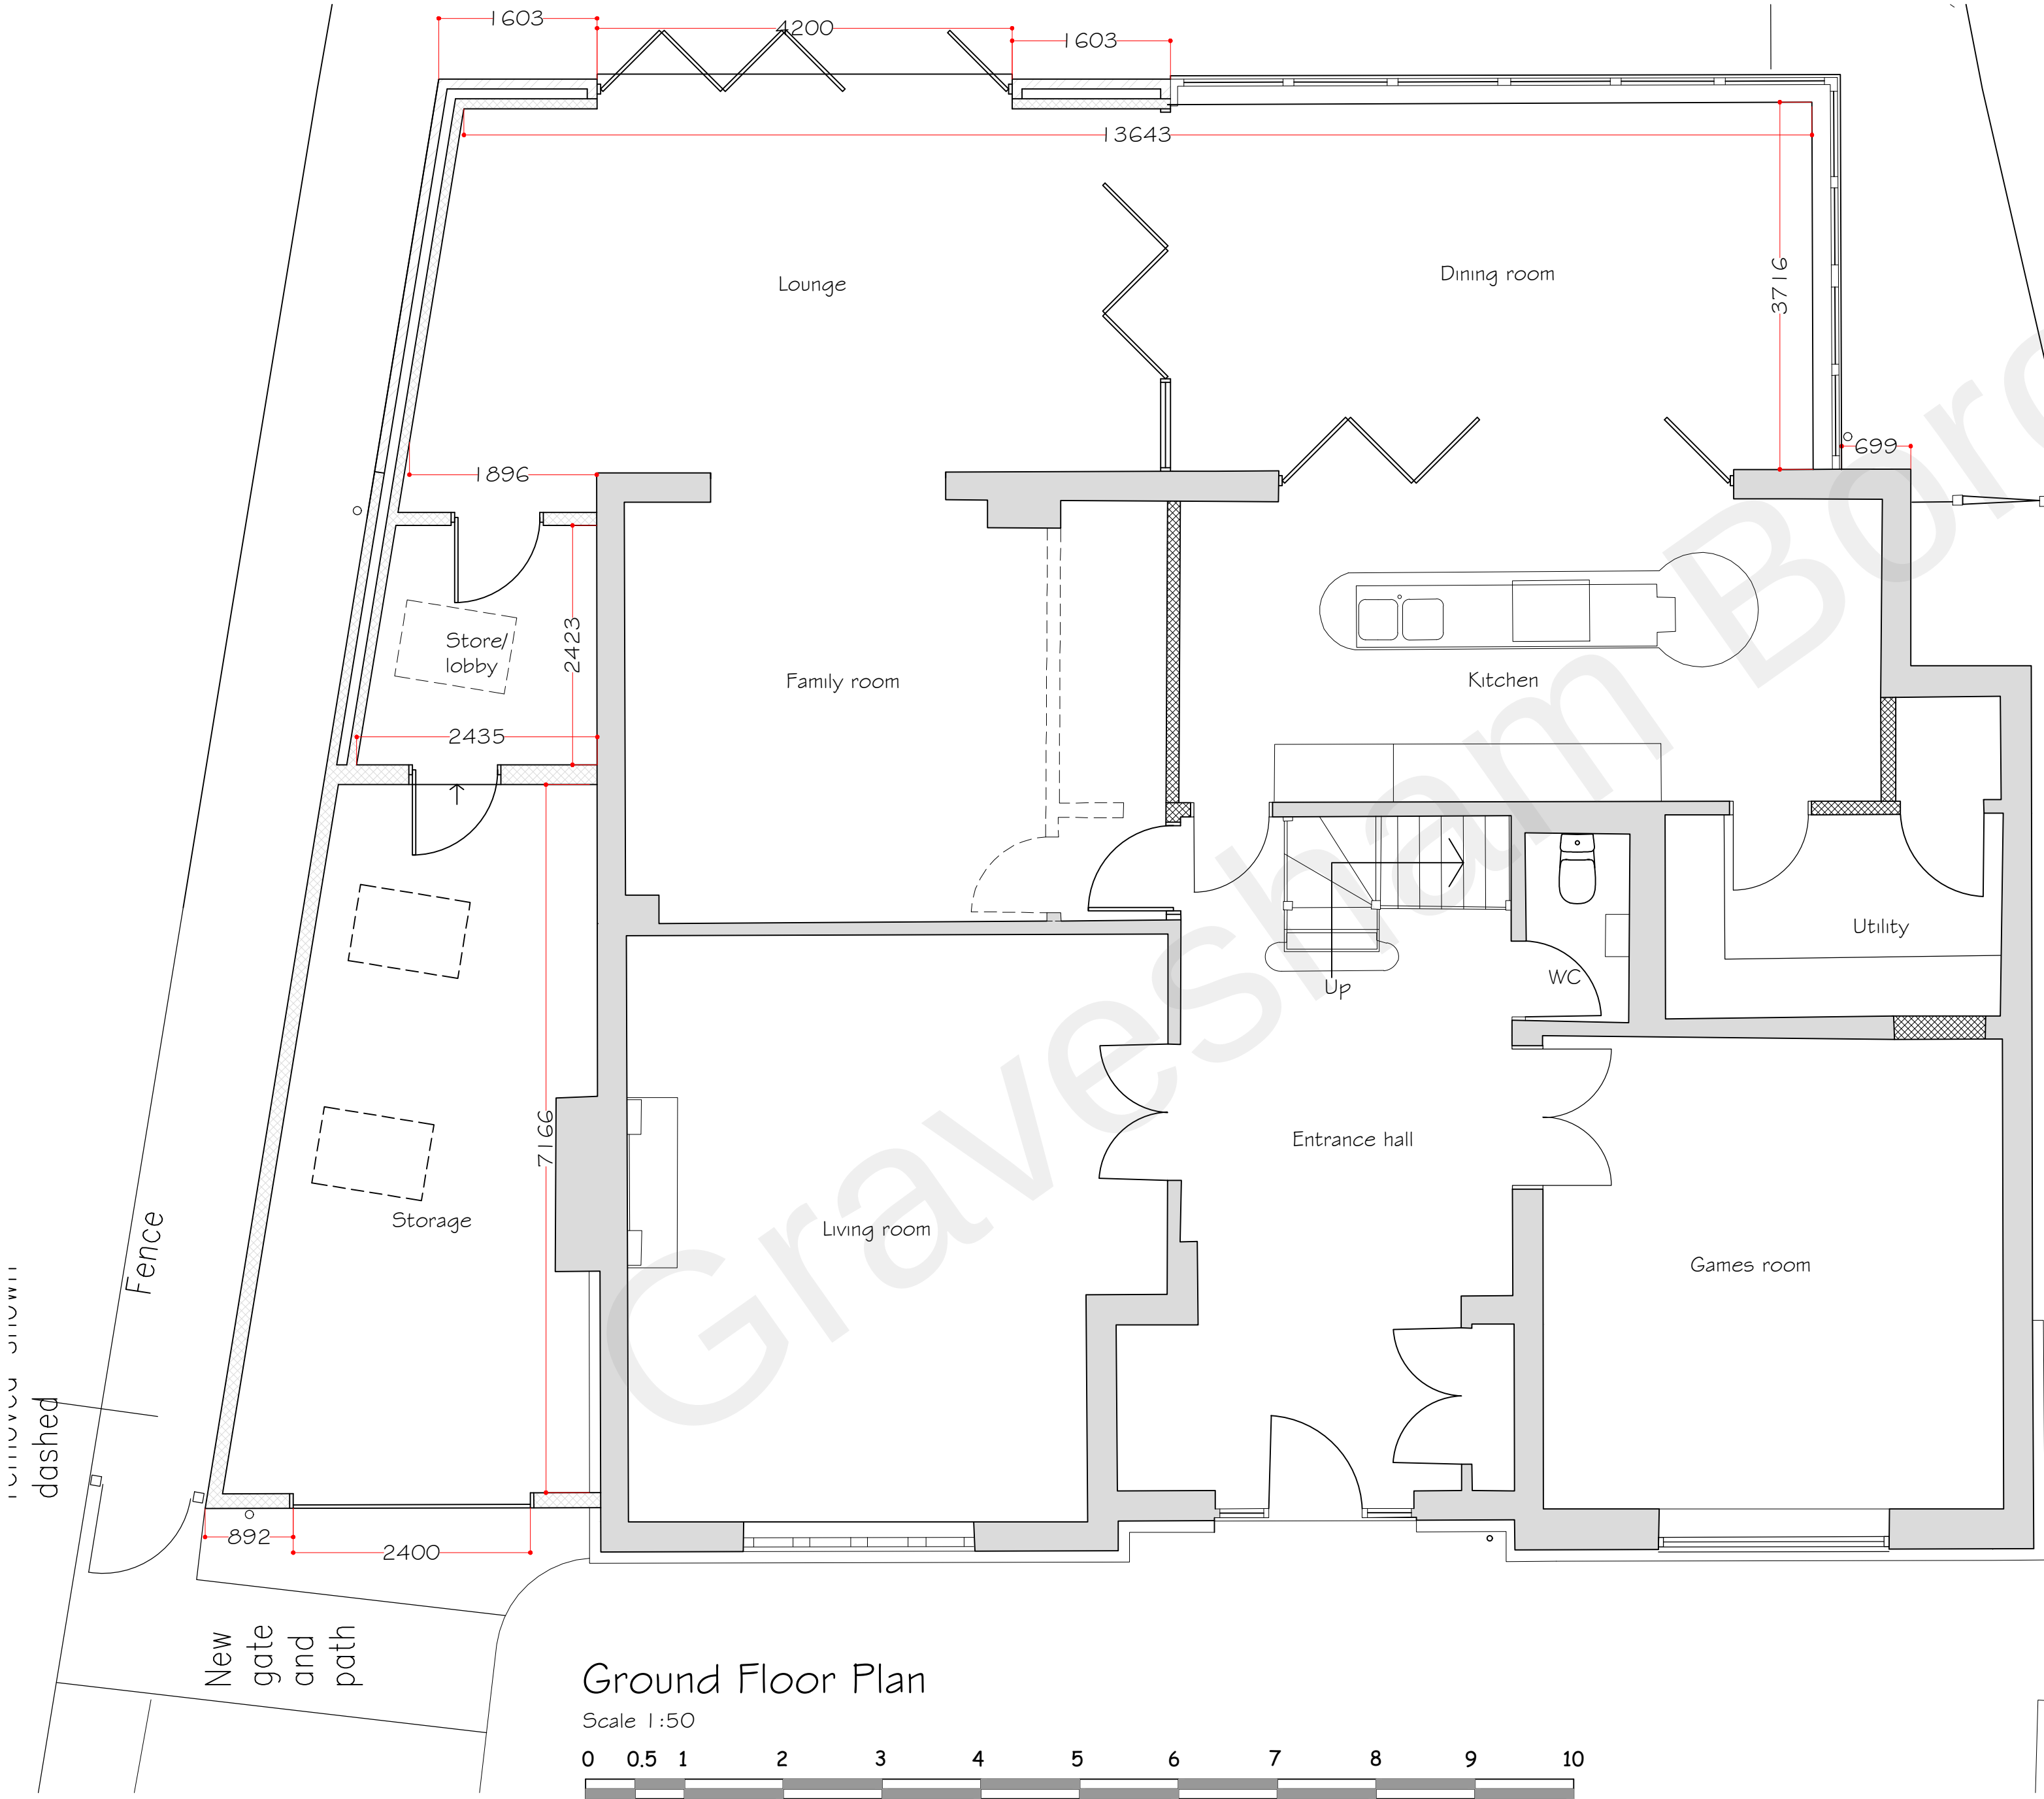

Roof Plan
Scale 1:100

 

Synergy Planning & Property Consultants Ltd Suite 6 Laser Quay Marine City Estate Rochester Kent ME2 4HU		
Client	Mr R South	
Address	The Red House Tanyard Hill Shorne	
Drawing title	Plan & elevations	
Scale	1:50/1:100/1:1250	
Date	21 February 2022	Drawn by
Drawing No	22/362/02	