





PLAN

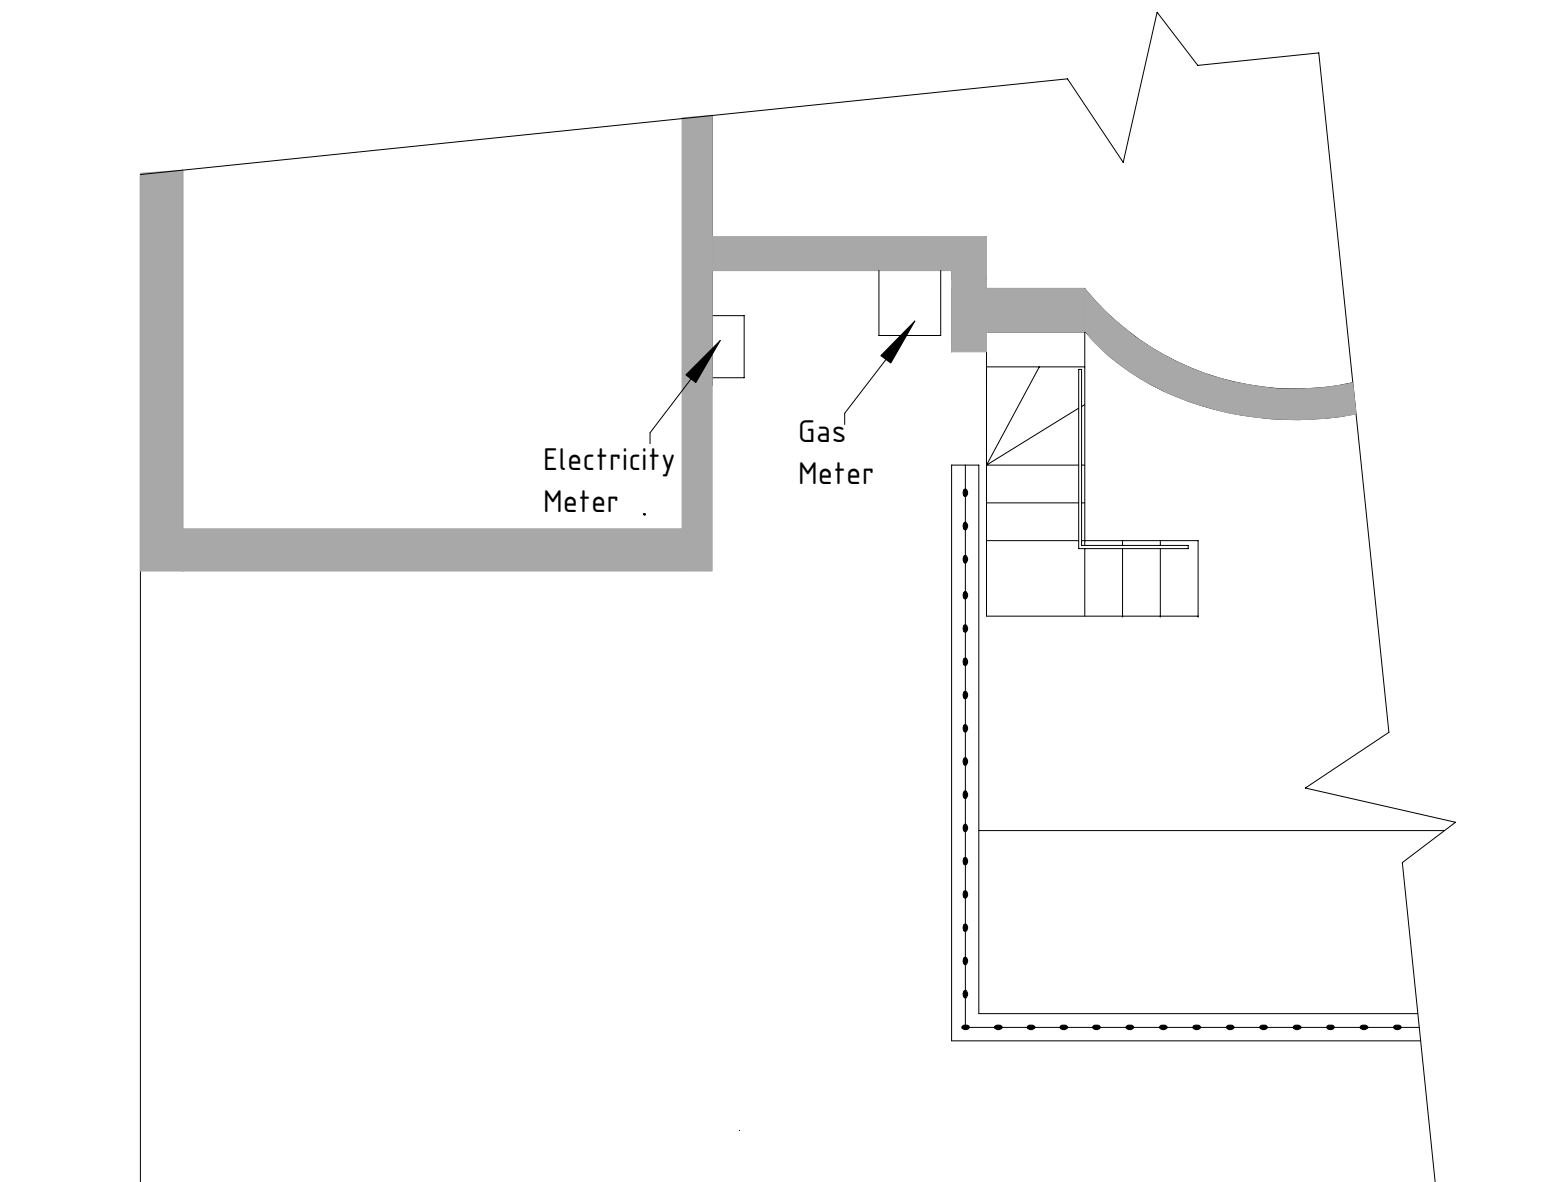

FRONT ELEVATION

 

196 & 197 PARROCK STREET
POSITION OF ELECTRICITY
AND GAS METER BOXES

Scale 1:50 @ A3

Drawing Number
PSH056

Revision
0

Date
27/11/2023