


PROPOSED REAR ELEVATION
1:100

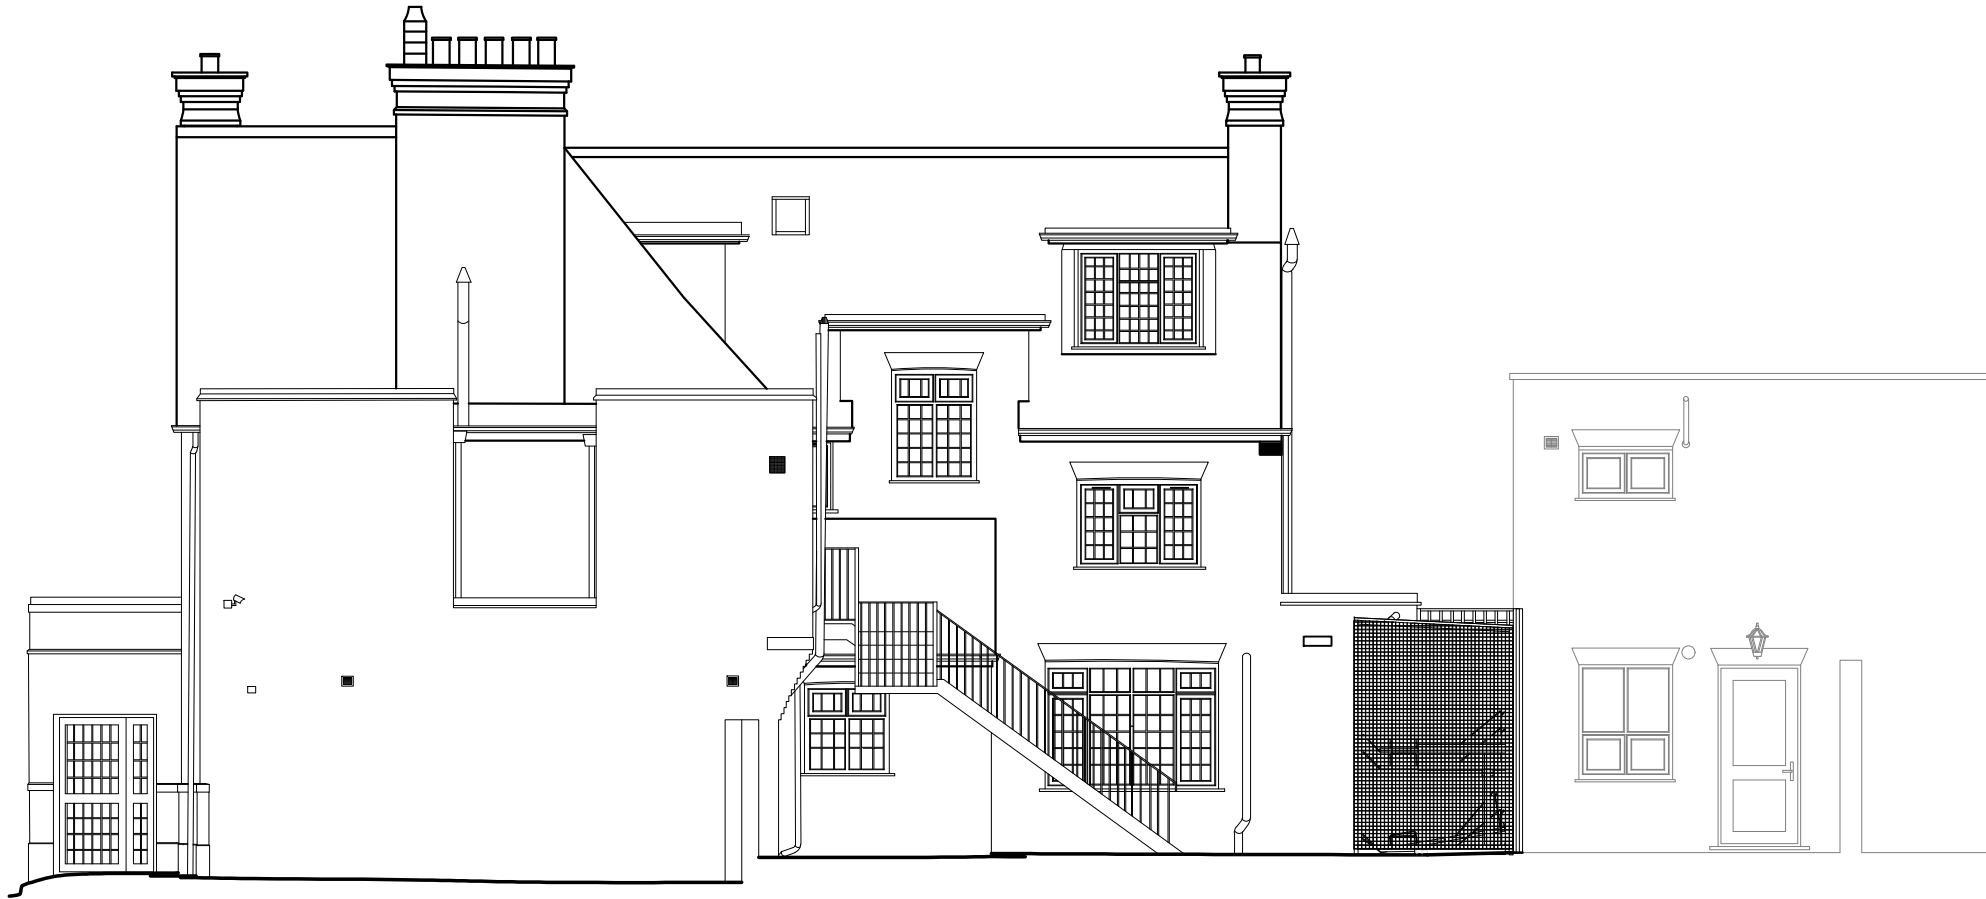

Project
MARY ANN DOYLE HOUSE, SEYMOR RD, NORTHFLEET, KENT.
PROPOSED HMO, (DA11 7BW)

Rev. Date By Notes

Client
SISTERS OF MERCY
Copyright belongs to Clay Architecture Ltd. All dimensions are to be verified by the contractor before commencing works.

clay architecture

Great Lines Studios, Marlborough Road, Gillingham, Kent ME7 5HB

T: 01634 573 017
www.clayarchitecture.com
E: design@clayarchitects.com

Title
PLANNING
PROPOSED REAR ELEVATION
Drawing No. 5291/PL/129

Scale 1:100 @ A3 size
Date 16/11/23
Drawn GEN Authorised KG
Revision R

clay architecture
FOR PLANNING
ISSUE DATE: 16/11/23