



Notes:

- Do not scale from this drawing.
- All dimensions to be verified on site and is in mm.
- Builder to verify all dimensions, heights and levels prior to commencement of work.
- All documents shall be checked to ensure that they are compatible by the contractor before construction commences. In the event of apparent ambiguity or contradiction the engineer and/ or architect shall be notified immediately.
- The contractor in preparing his estimate shall visit the site and acquaint himself with the problems involved.
- The contractor shall issue all statutory notices to the local Authority during progress and completion of works.

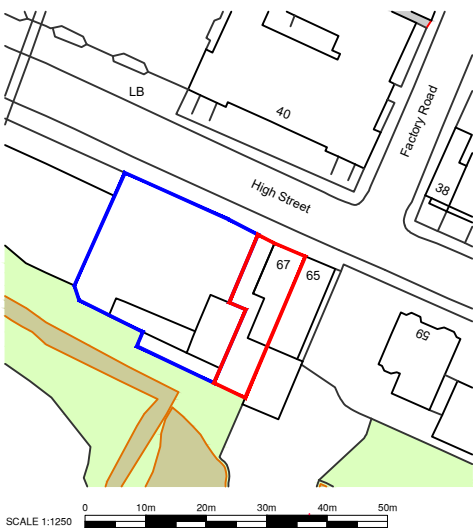

Site Context

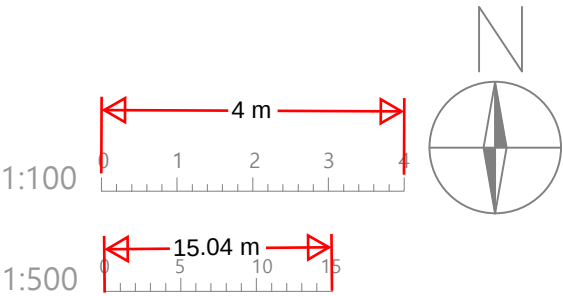

A	-	-	-/-/-
REV:	DESCRIPTION:	BY:	DATE:

STATUS:

**GILL
STERLING**

Whitehall Place
47 The Terrace,
Gravesend, Kent
DA12 2DL

01474 247 176
0203 282 6676
info@gillsterling.co.uk
www.gillsterling.co.uk


SITE:	67-77 High Street Gravesend Kent DA11 9HJ
-------	--

TITLE:	Existing Floor Plan Existing Elevations
--------	--

SCALE AT A2:	DATE:	DRAWN:
1:100	07.11.2023	AW
PROJECT NO:	DRAWING NO:	REVISION:
230929	003	B



Existing

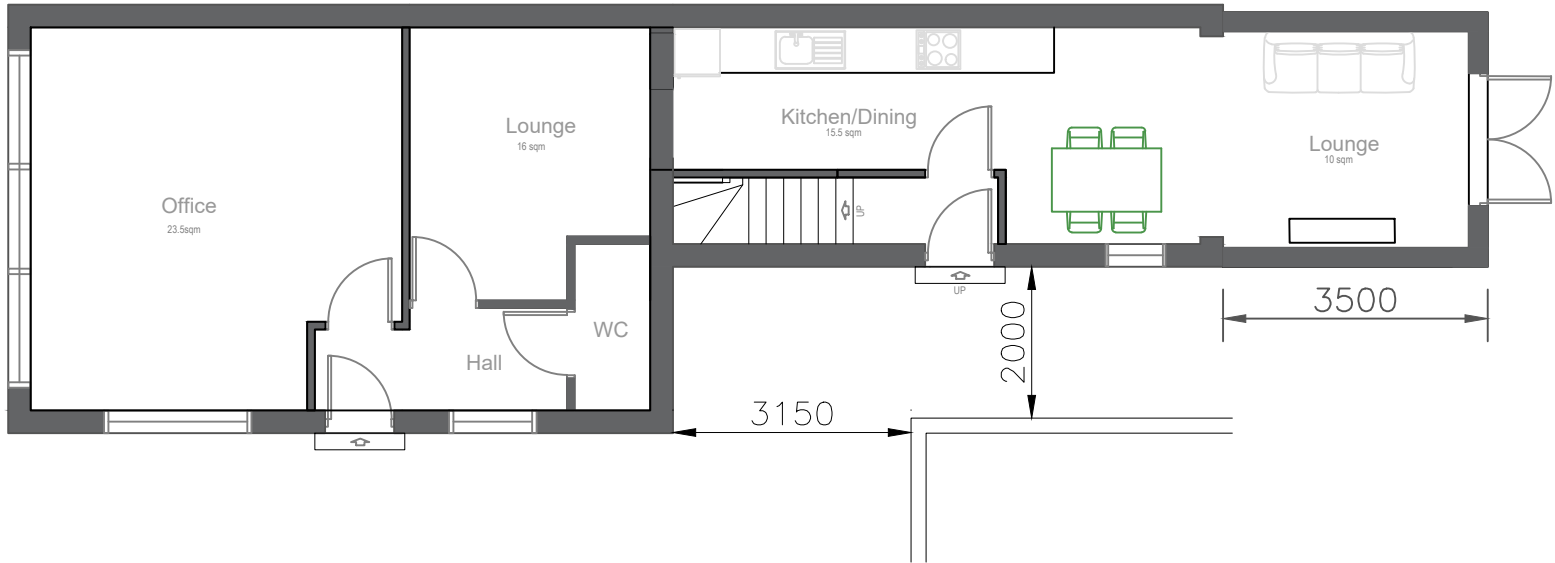

Existing



Existing