



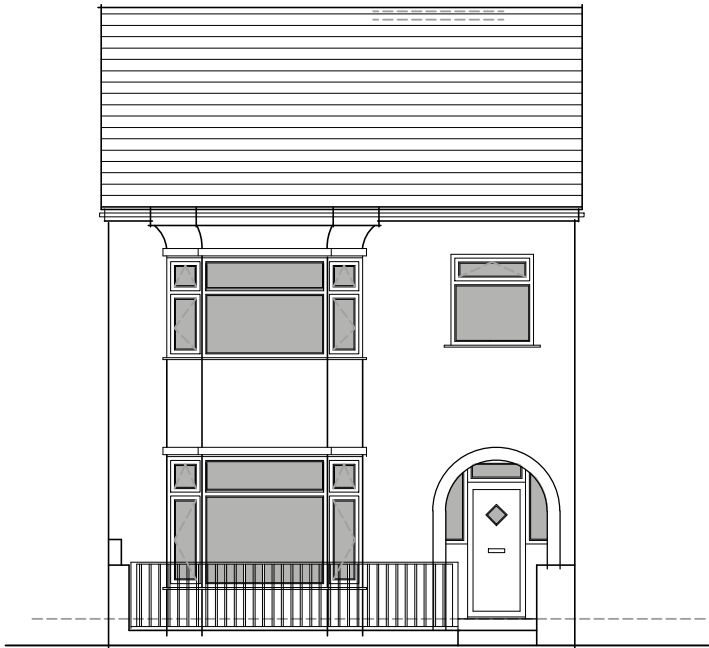


EXISTING
NORTH ELEVATION

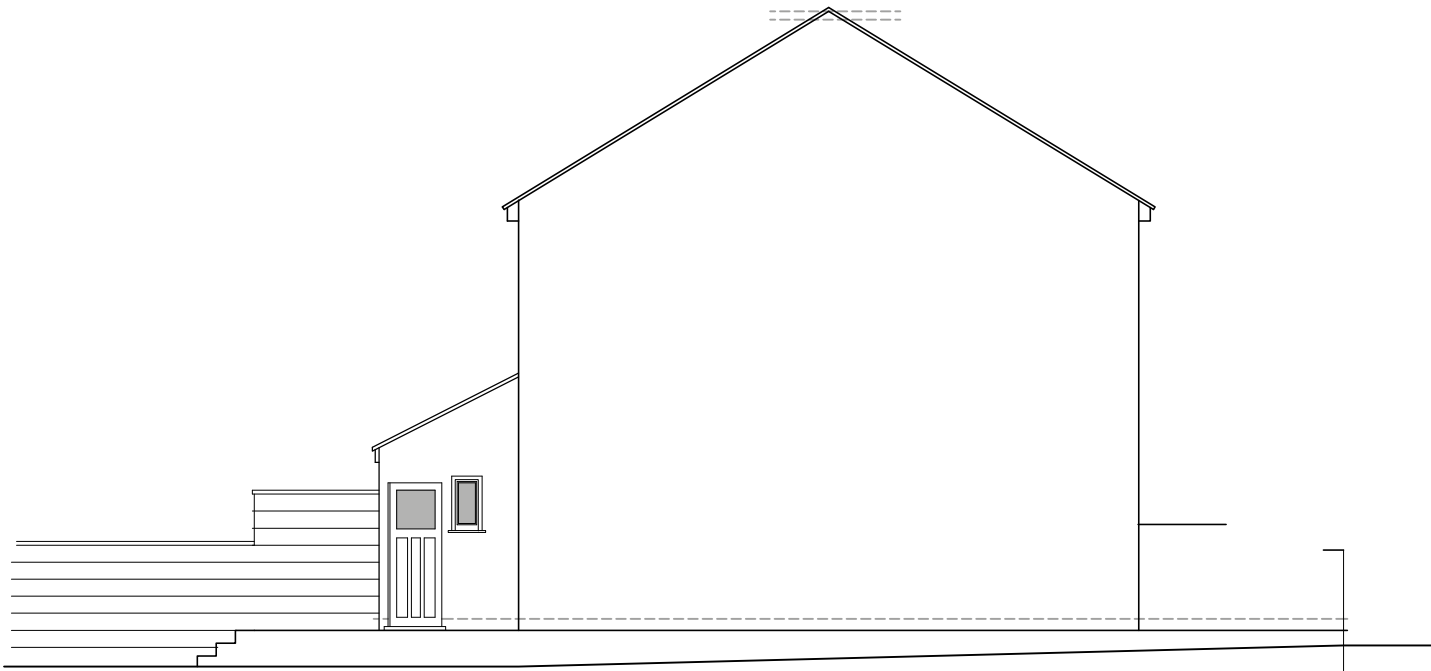

EXISTING
EAST ELEVATION



EXISTING
SOUTH ELEVATION

 

				- dd-mm-yy -----		----		----					
Rev		Date		Description				Rev By		Chk'd By			
Project Title		REAR EXTENSION				Drawing Title		EXISTING ELEVATIONS					
		27 DETLING ROAD NORTHFLEET GRAVESEND DA11 8DH				Job-Dwg No		LHA(13/23)-003		Rev -			
Client		RICHARD SAMUELS				LH Architectural Architectural Design Services 69 Highgrove Road Chatham, ME57SF t. 07753323062 e. lewisharding2009@hotmail.co.uk							
Status		FEASIBILITY											
Scale		1:100		Drawing Size								A3	
Date		06/12/2023		Drawn By								LDH	