





PROPOSED
NORTH ELEVATION

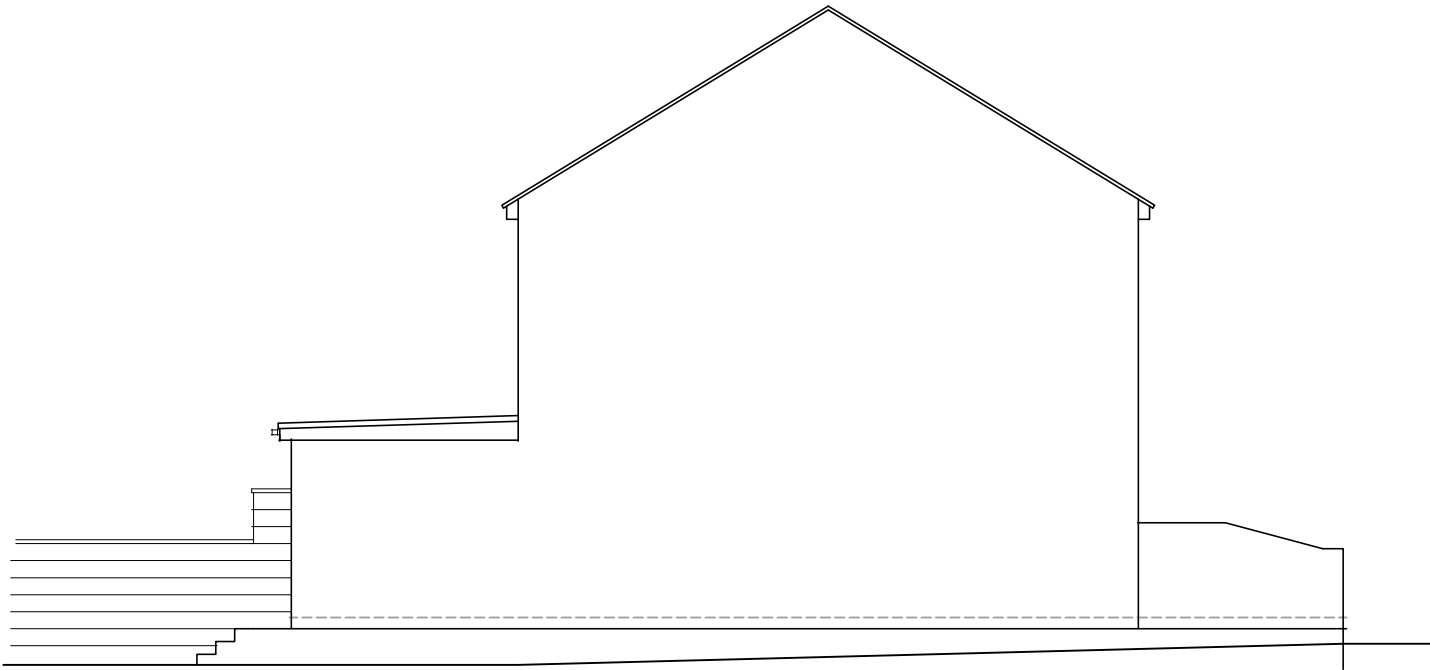

PROPOSED
EAST ELEVATION



PROPOSED
SOUTH ELEVATION

 

Project Title		REAR EXTENSION		Drawing Title		PROPOSED ELEVATIONS	
Client		RICHARD SAMUELS		Job-Dwg No		LHA(13/23)-006	
Status		FEASIBILITY		Rev		-	
Scale		1:100		Drawing Size		A3	
Date		06/12/2023		Drawn By		LDH	
				Checked			

LH Architectural

Architectural Design Services

69 Highgrove Road

Chatham, ME57SF

t. 07753323062

e. lewisharding2009@hotmail.co.uk