

PROPOSED EQUIPMENT

CABINET DETAILS:
1No FURO CABINET
DIMENSIONS: 770X770X1800 HIGH
MATERIAL: STEEL
COLOUR: RAL6009 (FIR GREEN)

1No EXTERNAL EMERSON M35 POWER & BATTERY CABINET ON 125mm HIGH STEEL PLINTH
DIMENSIONS: 708X787X1769 HIGH
MATERIAL: STEEL
COLOUR: GREY

1No VIPER CABINET
DIMENSIONS: 600X520X1405 HIGH
MATERIAL: STEEL
COLOUR: RAL6009 (FIR GREEN)

1No METER CABINET
DIMENSIONS: 1290X415X1100 HIGH
MATERIAL: STEEL
COLOUR: RAL6009 (FIR GREEN)

1No VSAT
DIMENSIONS: 1200Ø ON NEW 2.44m HIGH SUPPORT POLE
MATERIAL: STEEL
COLOUR: STANDARD


1No. CONTROLLIS M48 GENERATOR
DIMENSIONS: 2900X1200X2250 HIGH
MATERIAL: STEEL
COLOUR: RAL6009 (FIR GREEN)

27.5m TYPE 30H TOWER ON NEW PAD FOUNDATION.


PROPOSED WORKS

- NEW SITE BUILD.
1. INSTALLATION OF NEW EXTERNAL EQUIPMENT CABINETS ON CONCRETE SLAB.
 2. INSTALLATION OF 27.5m TYPE 30H TOWER ON NEW PAD FOUNDATION. - GDC NEEDED TO CONFIRM TOWER BASE
 3. POWER SUPPLY BY REC TO NEW METER CABINET.
 4. INSTALLATION OF NEW CONTROLLIS M48 PERMANENT GENERATOR ON NEW 1.50x3.10m CONCRETE BASE.

EXCLUSION ZONES CONFORM TO THE ICNIRP
REFERENCE LEVEL FOR LIMITED EXPOSURE TO
MEMBERS OF THE GENERAL PUBLIC

 


CONTRACTORS ACCESS &
MAINTENANCE ROUTE VIA
BATT'S LANE

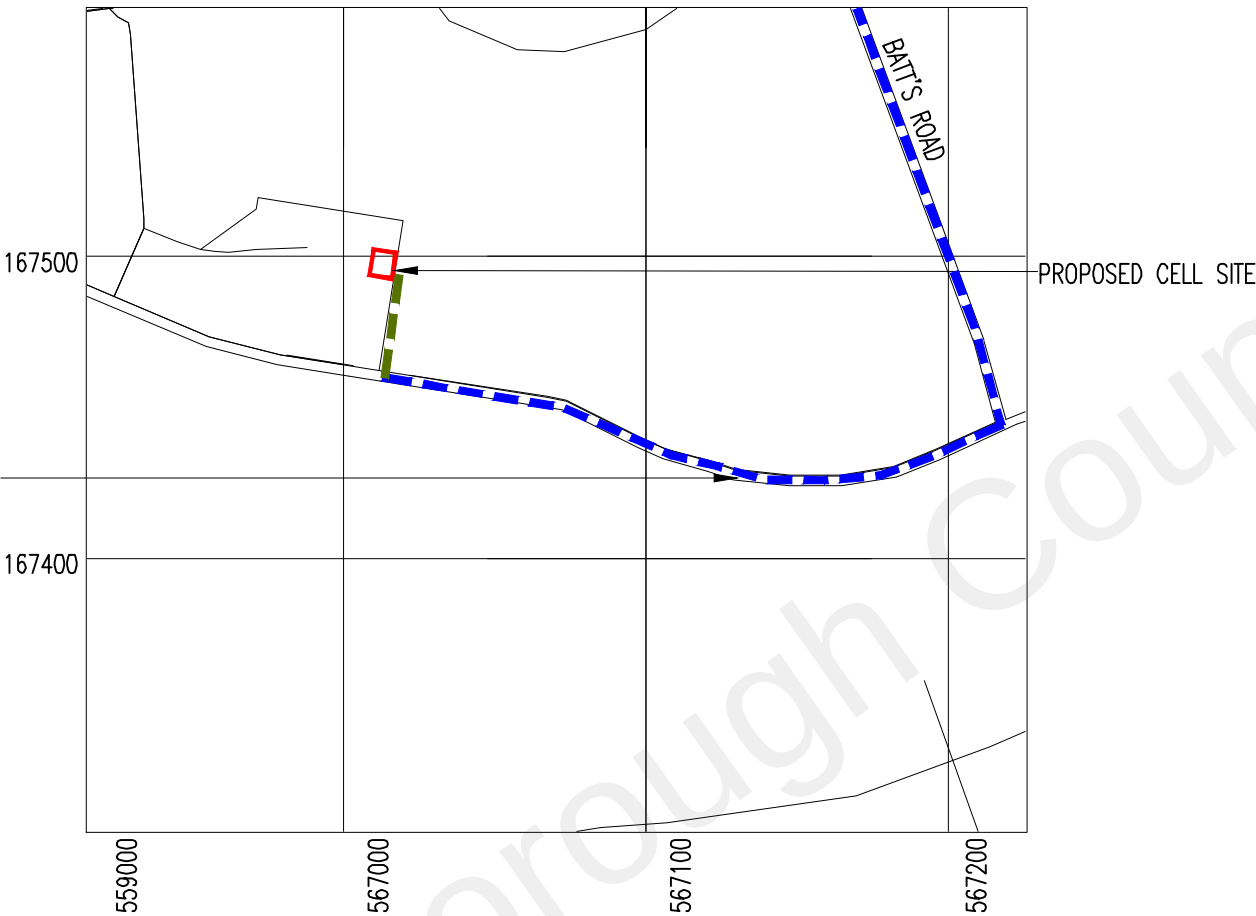

SITE PLAN

NGR E 567033
NGR N 167477

100 0 100 200 300
SCALE 1:2500
ORIGINAL SCALE AT A3 - 1:2500
ALL DIMENSIONS IN METRES

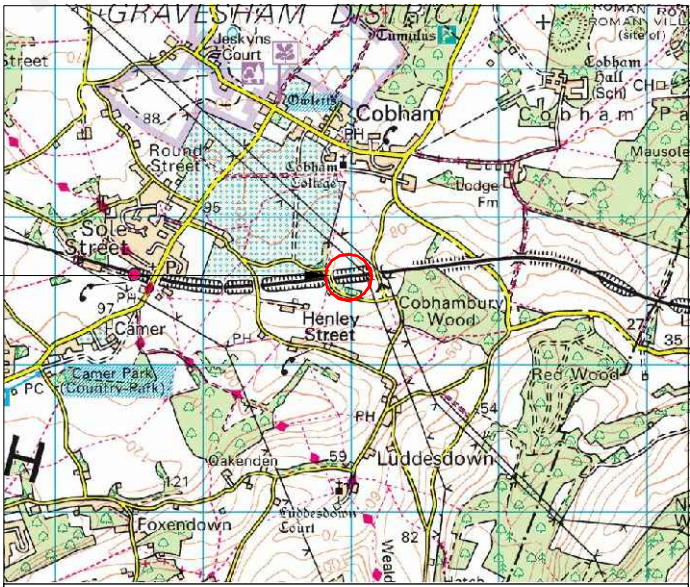

LOCATION PLAN

SCALE 1:50000

0 1km 2km
Scale 1:50000

REPRODUCED FROM ORDNANCE SURVEY PROMAP DATA © CROWN COPYRIGHT 2016
LICENCE NUMBER 100022432

ROUTE ACCESS KEY

- PUBLIC ROAD
- SP TRACK
- 4x4 ACCESS

NOTES:
ACCESS:
PROPOSED LOCATION IS SITUATED APPROX 200M SOUTH WEST OF THE BATTS ROAD

FROM M2 TAKE EXIT SIGN POSTED COBHAM/SHORNE, AT THE ROUNDABOUT TAKE THE SECOND EXIT ON TO HALFPENCE LANE, CONTINUE TO FOLLOW UNTIL YOU REACH THE ROUNDABOUT, AT THE ROUNDABOUT TAKE THE FIRST EXIT ONTO COBHAMBURY ROAD AND CONTINUE TO FOLLOW, TAKE SECOND RIGHT ONTO BATTS ROAD, FOLLOW BATTS ROAD TO THE T JUNCTION, TURN RIGHT AT THE END OF THE ROAD AND FOLLOW FOR APPROX. 125M WHERE EXISTING STONE WHEELINGS TURN INTO THE FIELD AND LEADS TO SITE JUST BEFORE THE START OF THE KERB LINE FOLLOW INTO SITE LOCATED WITHIN THE TREELINE

OVERHEAD POWERLINES ARE APPROX 115M EAST OF PROPOSED SITE LOCATION

B	TOWER HEIGHT AMENDED	02.08.21	DH	SB
A	ISSUED FOR APPROVAL	30.06.21	DH	SB
No.	Revision	Date	By	ckd

EE

Hatfield Business Park
Hatfield
Hertfordshire

AL10 9BW

Tel: 01707 315000
Fax: 01707 319001

WHP

WHP Telecoms LTD
401 Faraday Street, Birchwood,
Warrington, WA3 6GA

Tel: 01925 424100 Fax: 01925 424101
e-mail: info@whptelecoms.com

Site Name & Address:
BATTS ROAD
BATTS ROAD, COBHAM, GRAVESEND,
KENT, DA13 OXE

Title:
PROPOSED TELECOMMUNICATIONS
ESN40094
SITE LOCATION

Purpose of Issue:
PLANNING

Drawing No:
ESN40094TT/70485TT 01

Cell No: 70485TT Site No: ESN40094TT

Issue:	Scale:	AS STATED	Ch'd:	SB	Date:	27.04.21
B	Drn:	DH	Date:	27.04.21	App:	PB
					Date:	27.04.21