





Front Elevation
Scale 1:100


 


Side Elevation

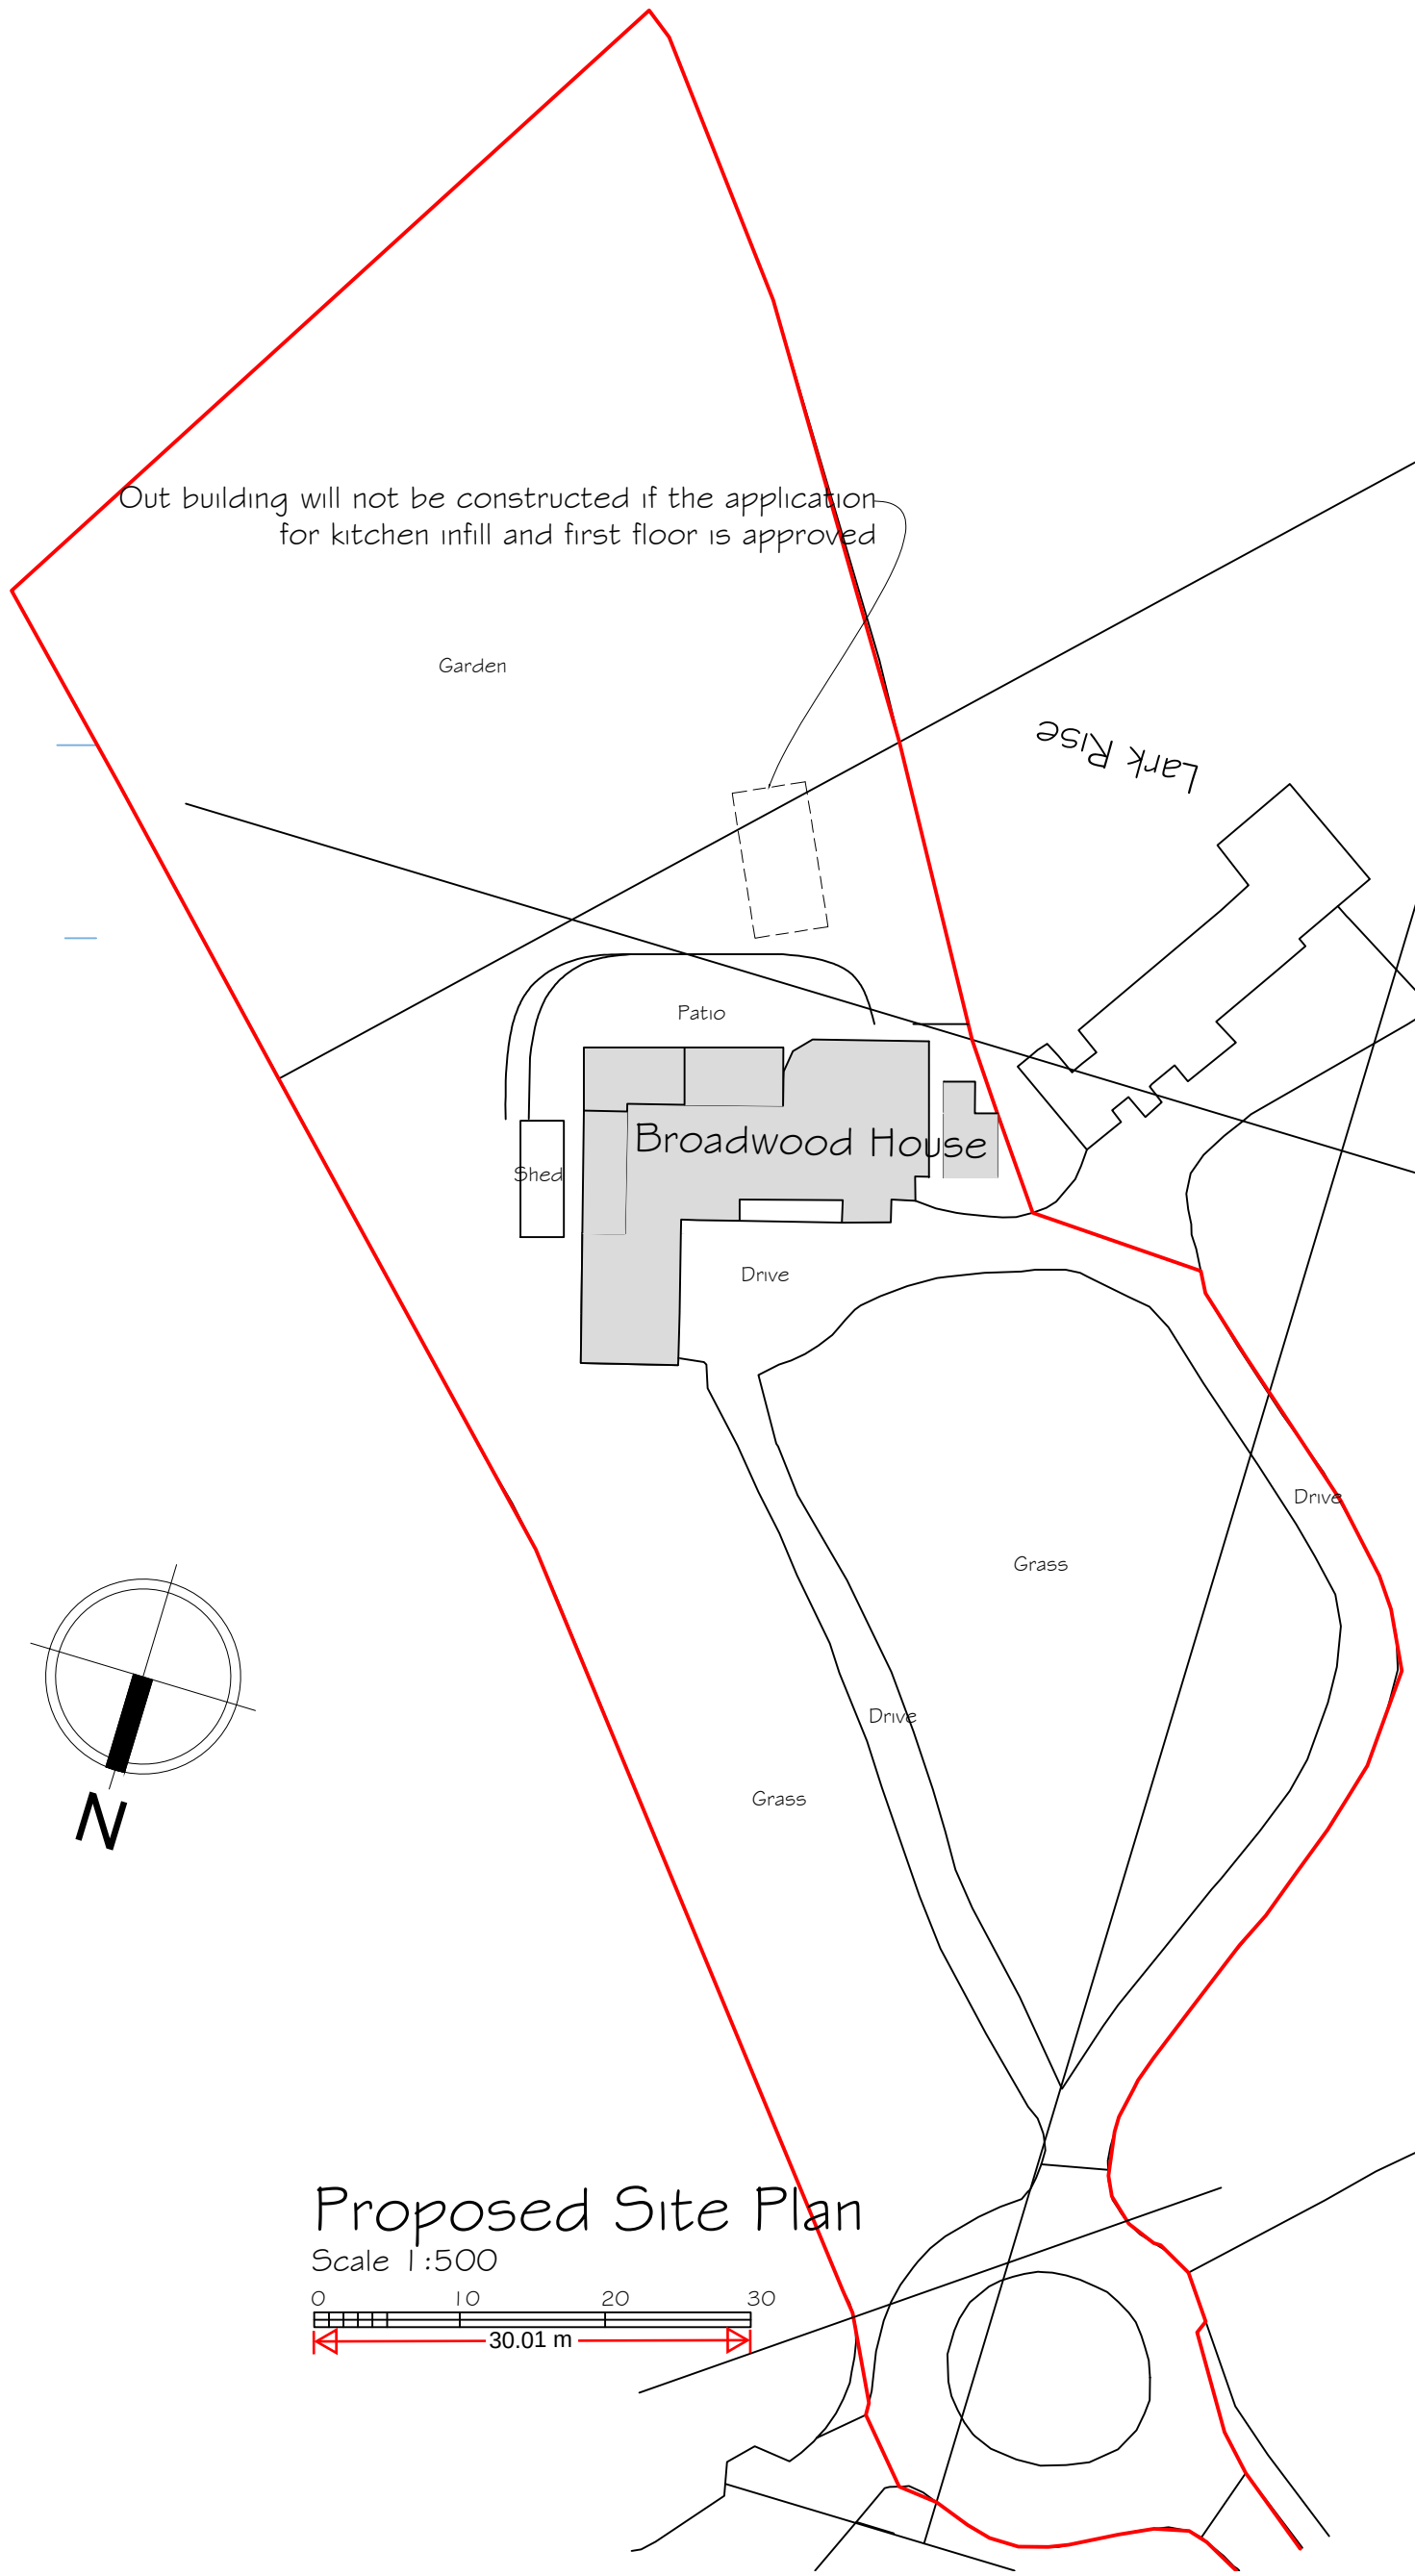

Proposed Site Plan

Scale 1:500

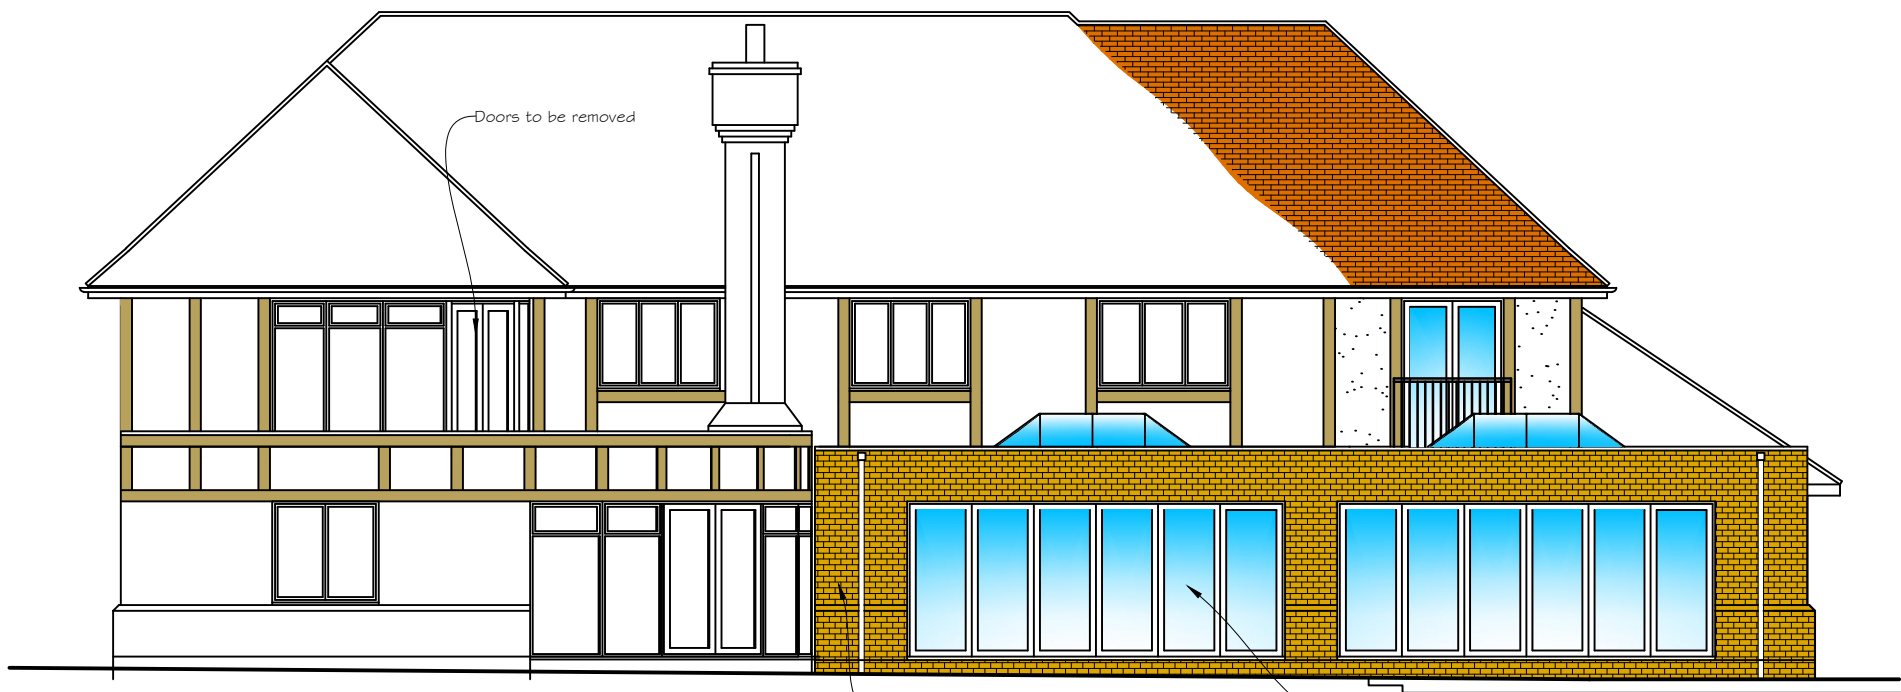 

Rear Elevation
Scale 1:100

Brick work to match existing house

Double glazed bi-folding doors colour to match existing



Side Elevation

Brick work to match existing

Black plastic rain water goods to match existing house

Brown UPVC double glazed window & doors

Copyright Synergy Planning & Property Consultants Ltd The Office The Larches Rochester Kent ME3 7NQW		
Client		
Mr F Whitehead		
Address		
Broadwood House		
Drawing title		
Proposed elevations		
Scale		
1:100		
Date	January 2025	Drawn by
Drawing No	25/462/06	