



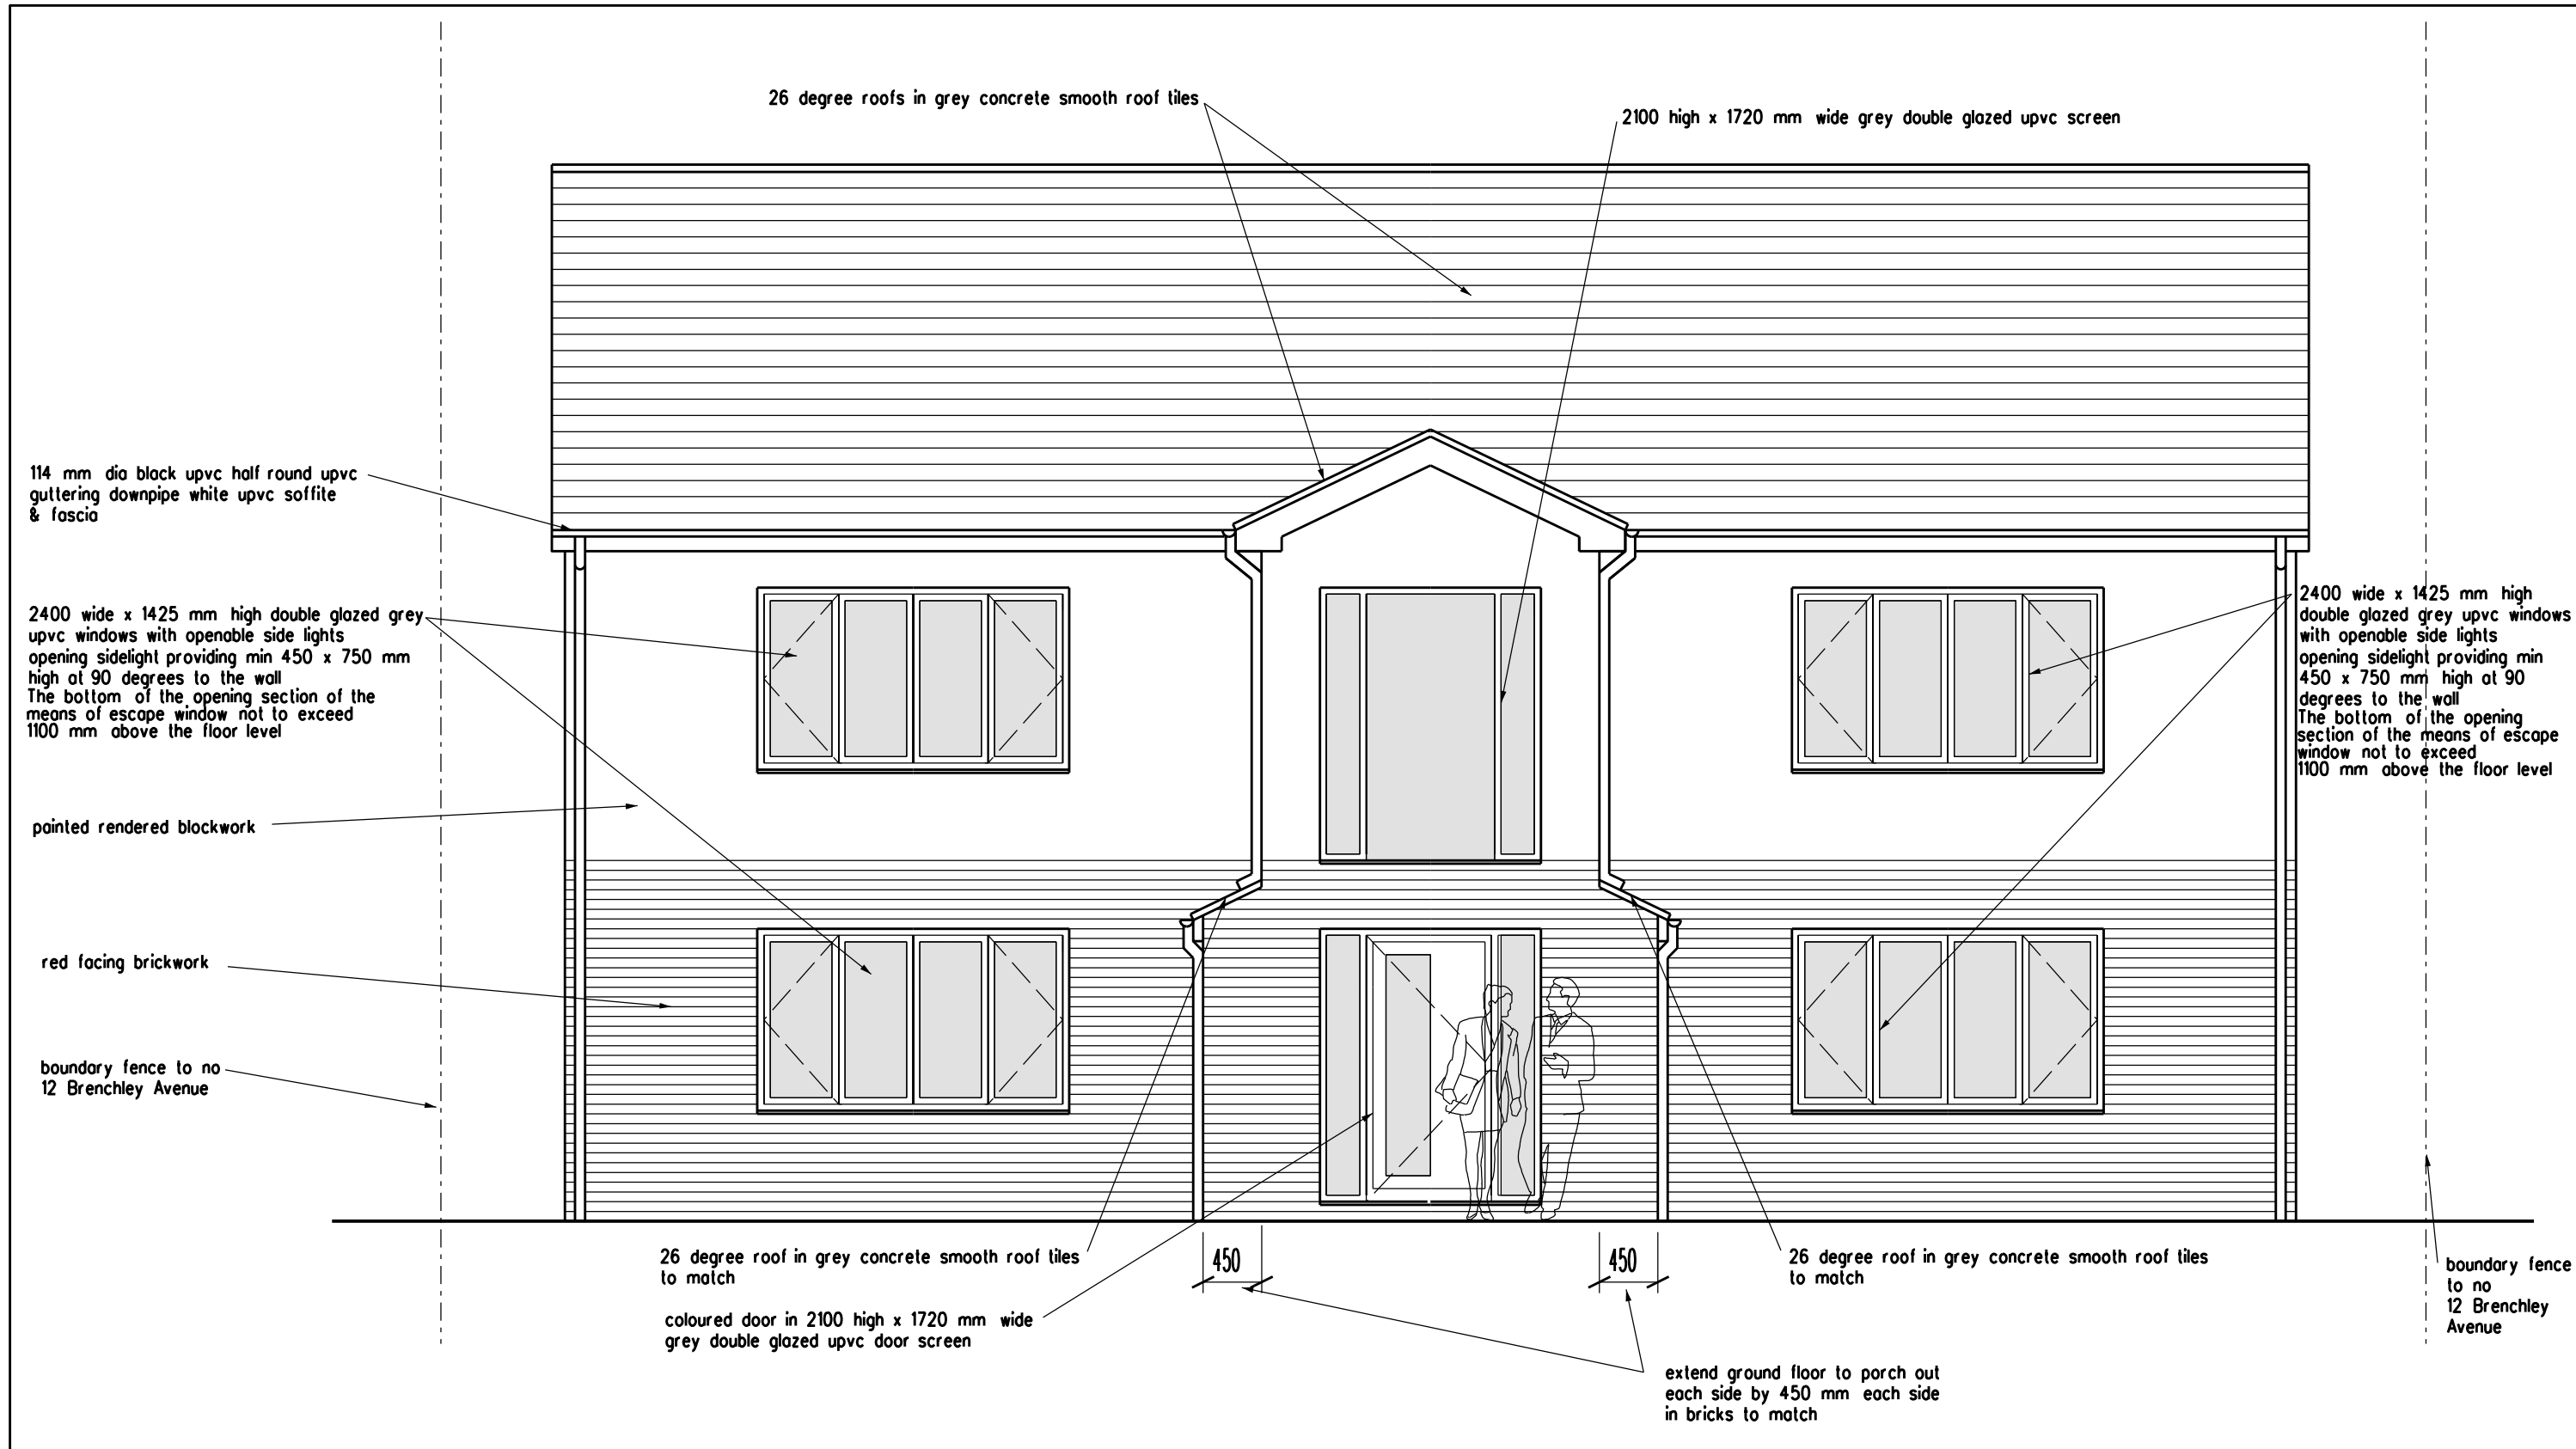

READ WITH STRUCTURAL ENGINEERS DETAILS

C. Porch extended on ground floor  
Sep 2026  
B. Amended as STG's  
requirements ref 2905/24/PC  
Sep 2024  
**BUILDING REGS APPLICATION**  
A. Redrawn  
Mar 2024  
REVISION  
DATE

 

|   |                                                                             |   |
|---|-----------------------------------------------------------------------------|---|
| ARCHITECT<br>TA ARCHITECTS<br>11 JOYDENS WOOD ROAD BEXLEY<br>KENT DA5 2HS Tel 07905 130591<br>ta140256@googlemail.com | JOB<br>4 BEDROOM HOUSE AT<br>12 BRANCHLEY AVENUE<br>GRAVESEND KENT DA11 7RQ | DRAWING<br>PROPOSED FRONT ELEVATION<br>SCALE<br>1:50 AT A3<br>DATE<br>NOV 2023<br>DRAWING NO.<br>KK/07 C |
|---|-----------------------------------------------------------------------------|---|