








KOMPAS/COMPASSION WILL NOT BE RESPONSIBLE FOR THE CONTRACT AFTER HAVING OBTAINED PLANNING PERMISSION AND/ OR BUILDING REGULATION APPROVALS AND THAT THERE CAN BE NO GUARANTEE THAT PLANNING APPROVALS WILL BE GRANTED. THE CLIENT ACCEPTS THAT THE RESPONSIBILITY WILL BE TAKEN FOR WORKS WHICH ARE UNFORESEEN AND FOR ANY SUBSEQUENT ALTERATIONS MADE WHICH ARE BEYOND THE SCOPE OF THE DESIGN.

GENERAL NOTES


1. DIMENSIONS

All dimensions to be checked on site.


Contractor to check site thoroughly & report any discrepancies.

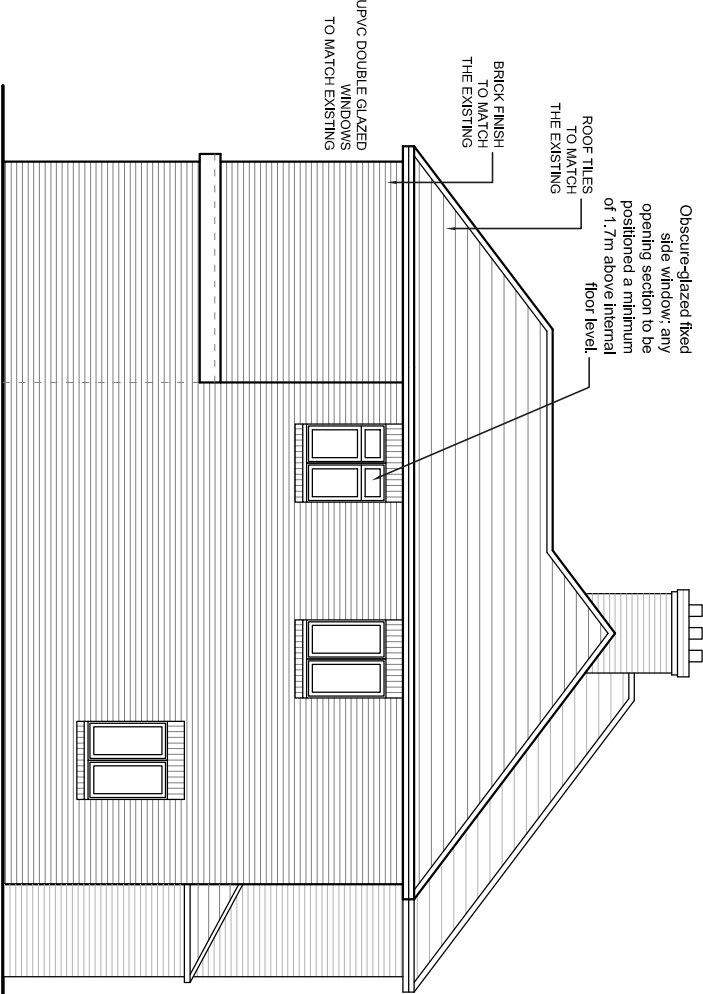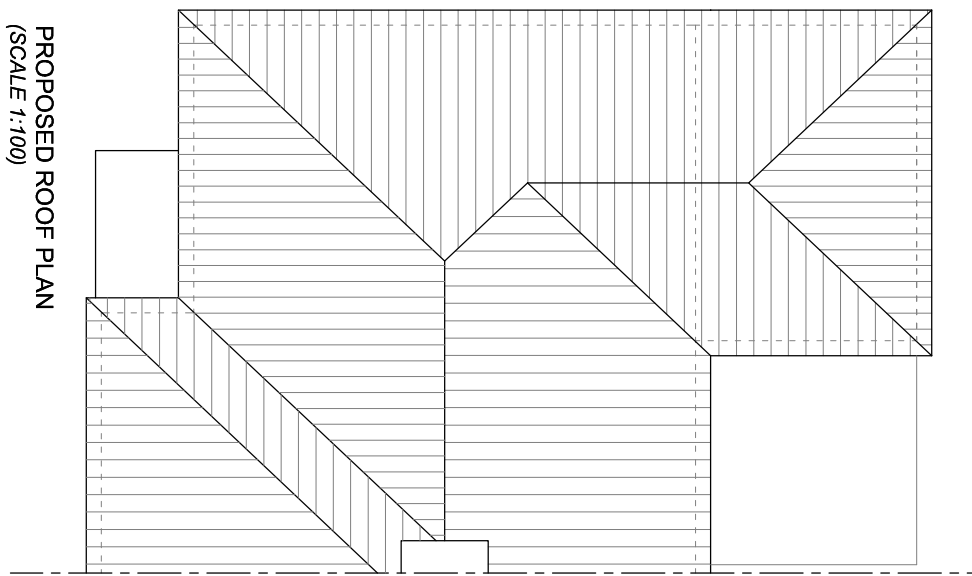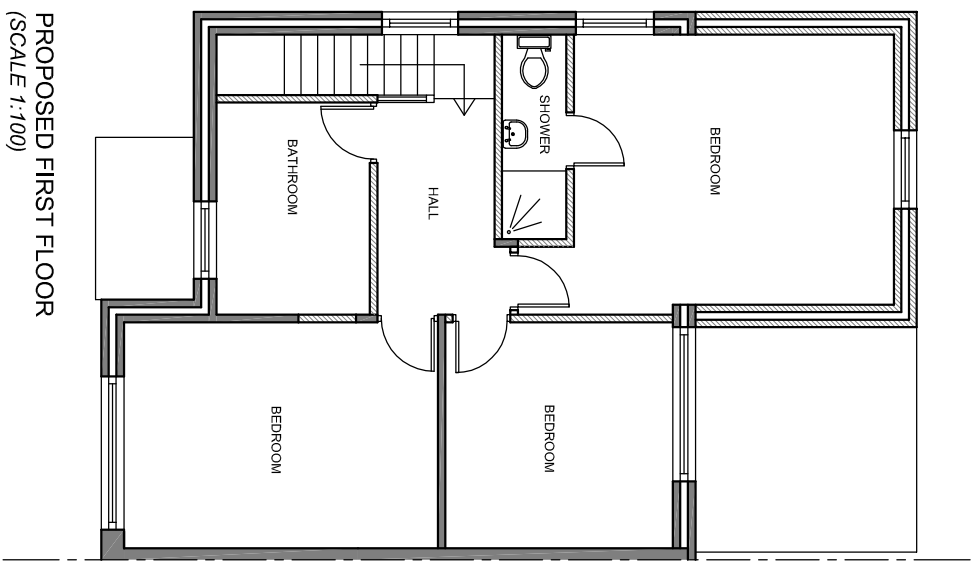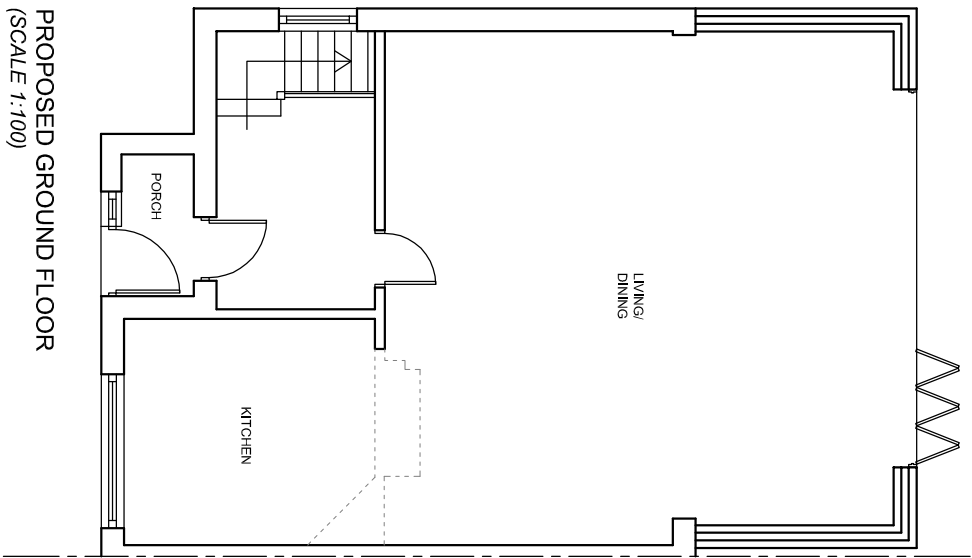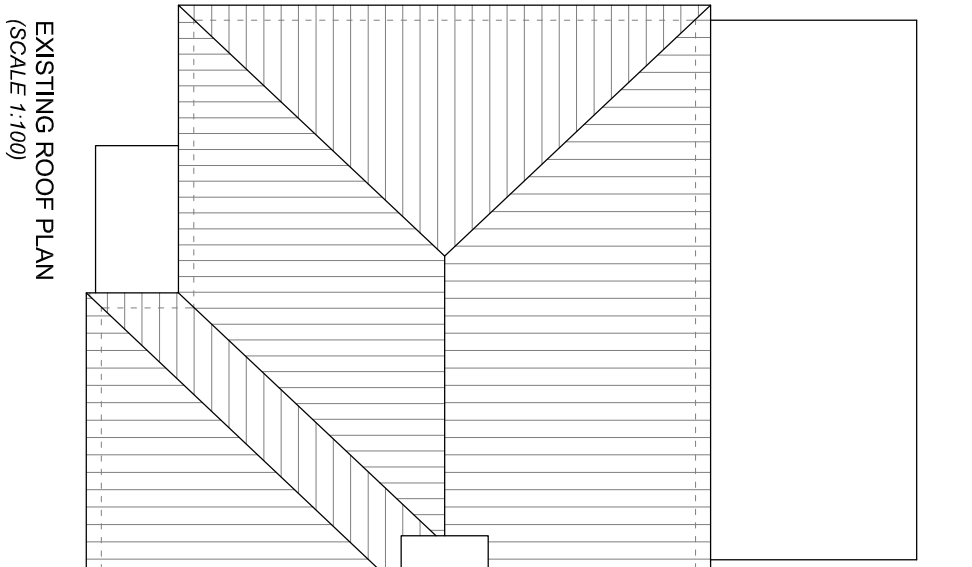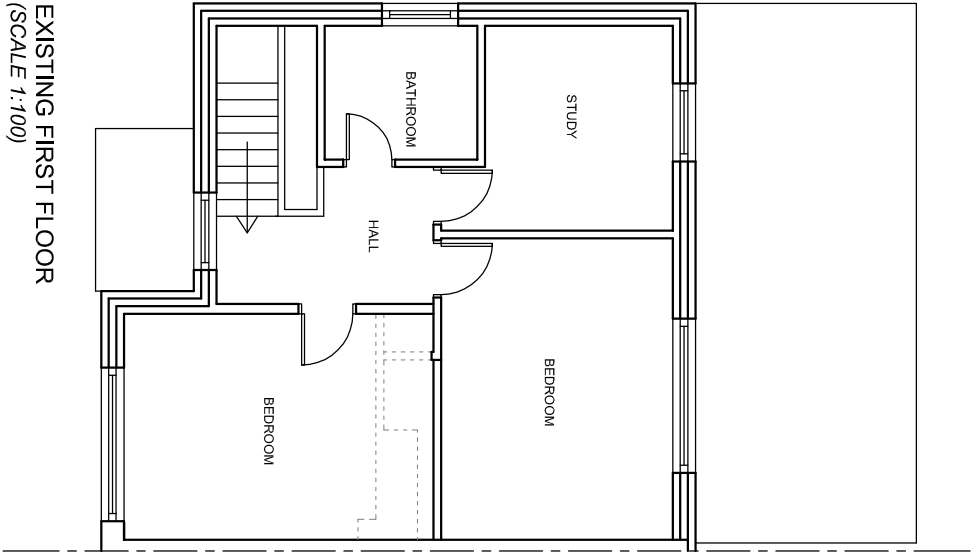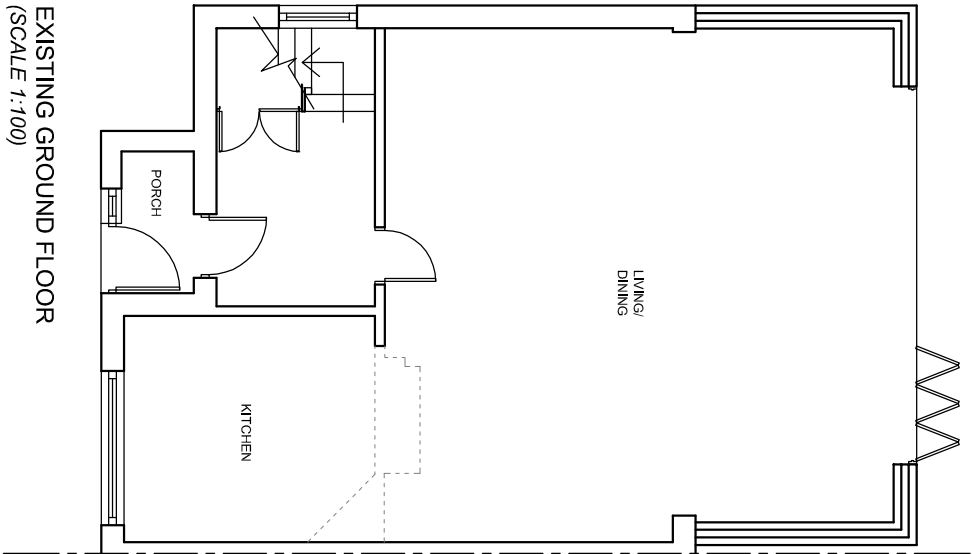


PROPOSED SIDE ELEVATION
(SCALE 1:100)

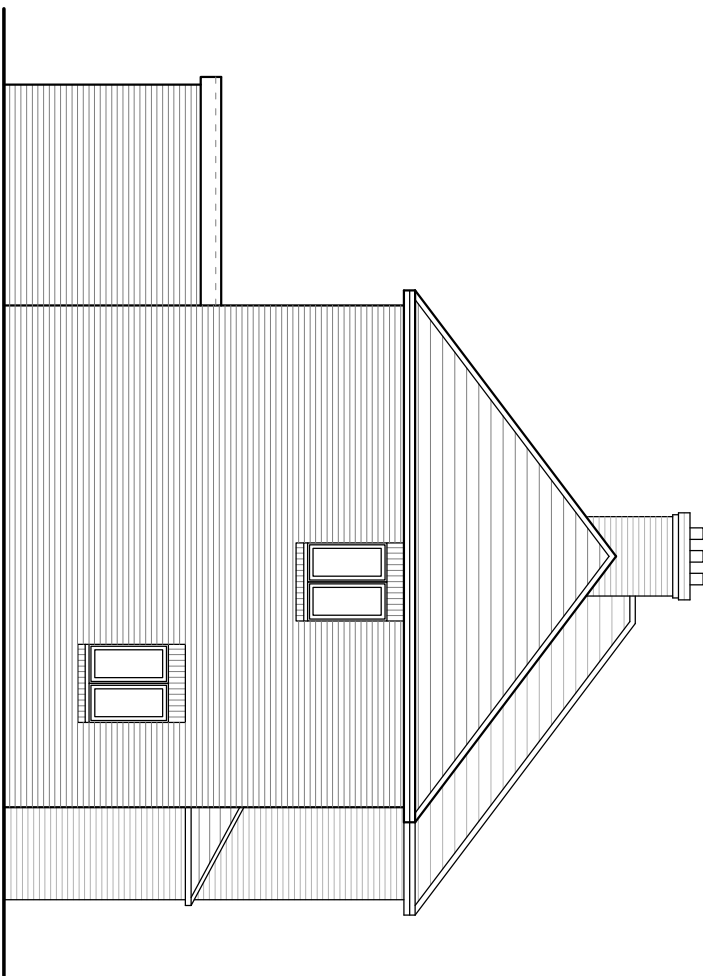


EXISTING SIDE ELEVATION
(SCALE 1:100)

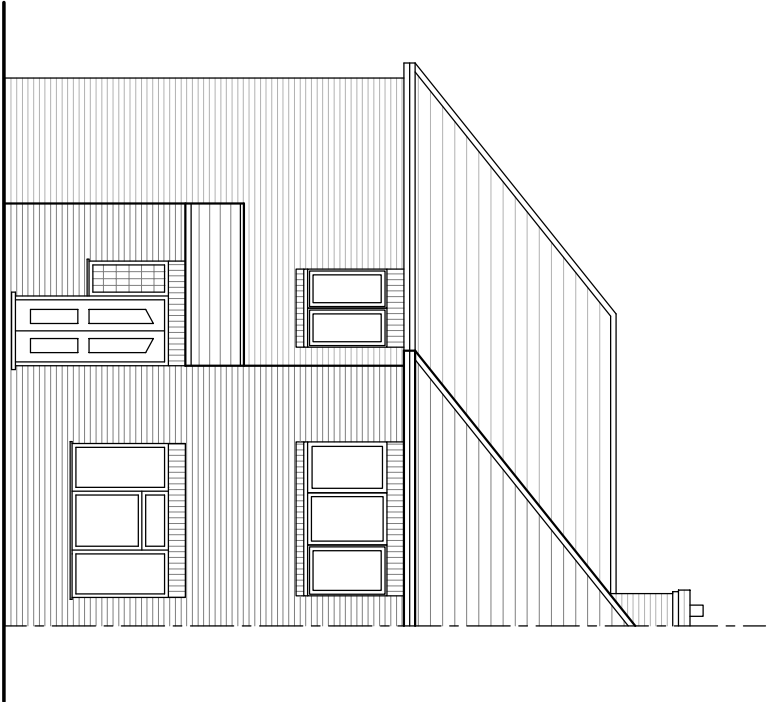

EXISTING FRONT ELEVATION
(SCALE 1:100)

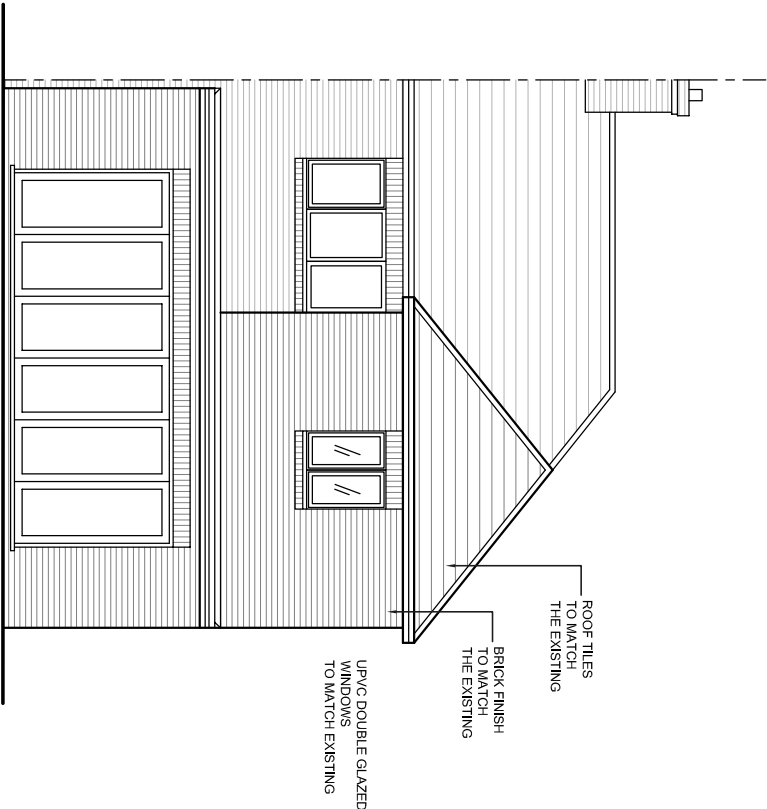

PROPOSED REAR ELEVATION
(SCALE 1:100)

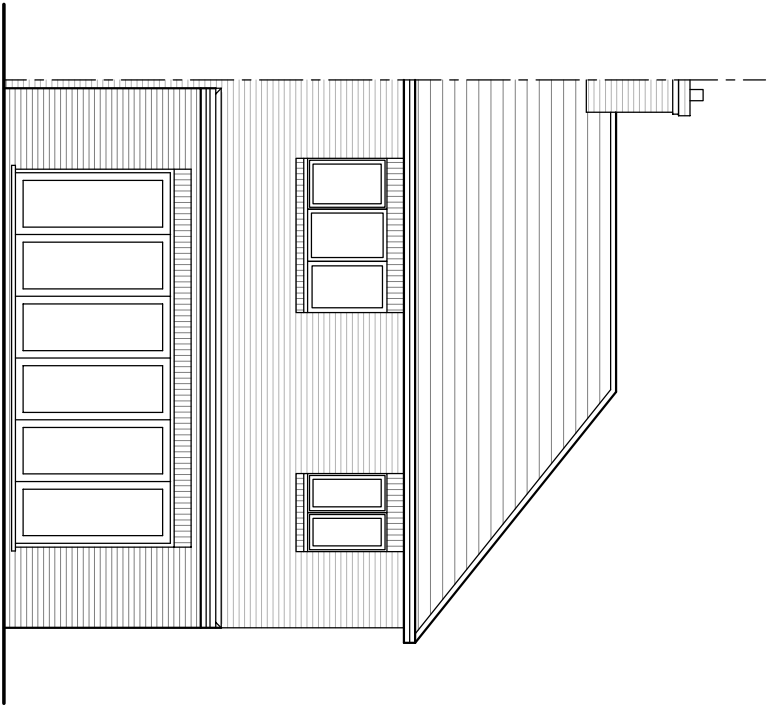

EXISTING REAR ELEVATION
(SCALE 1:100)



© PLANNING ISSUE

REVISIONS		DATE
16 ELECTRIC PARADE SEVEN KINGS ROAD ILFORD, ESSEX, IG3 8BY TEL : 020 8599 9772 FAX : 020 8599 9773 design @ k ompas . co . uk PROJECT ERECTION OF FIRST FLOOR PART REAR EXTENSION, 66 LANES AVENUE, DA11 7HS NORTHLEET, GRAVESEND		
DRAWING		
EXISTING AND PROPOSED PLANS & ELEVATIONS		
CLIENT		
DATE	SCALE	
SEP 2026	1:100 @ A2	
DRG NO.	REVISIONS	
KL/1504-11		