



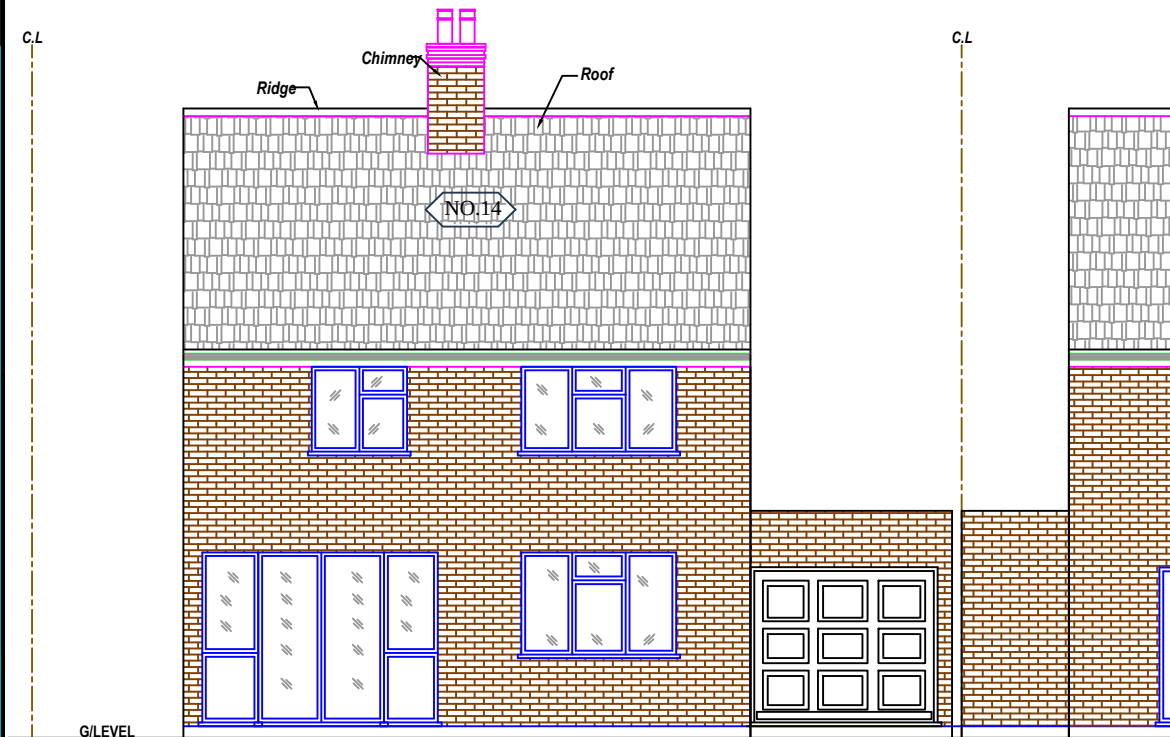

1 EXISTING FRONT ELEVATION
Scale: 1:100

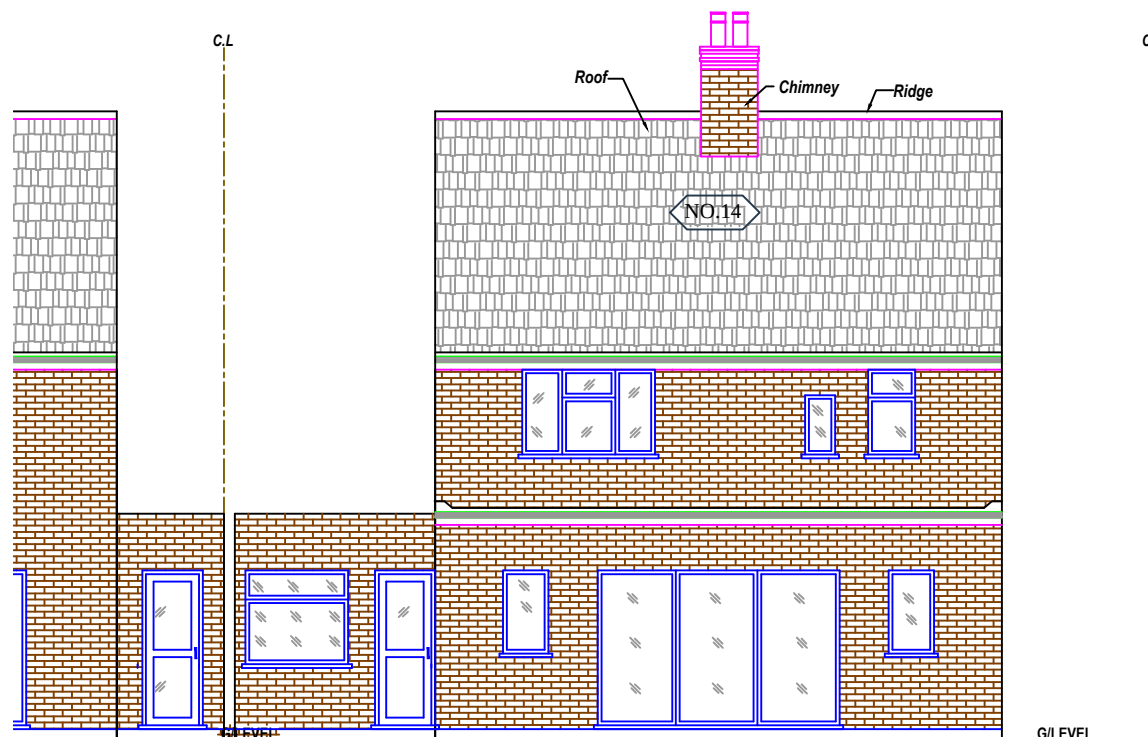

2 EXISTING REAR ELEVATION
Scale: 1:100

GENERAL NOTES



DO NOT SCALE. Work to figured dimensions only. All dimensions, setting out and levels are to be verified on site with the architect prior to the commencement of any site work.

All dimensions are to be verified on site prior to the commencement of any site works. Any variations are to be recorded and reported to the engineer so that the adjustments may be made to the structural scheme if necessary.


The contractor shall be responsible for and must take all necessary precautions to ensure the stability of the existing structure and earthworks on adjoining sites during the course of the contract.

Materials and constructions are to be in accordance with the relevant British Standards and Codes of Practice.

Any services or drainage which pass through the foundation are to be encased in a flexible sleeve.

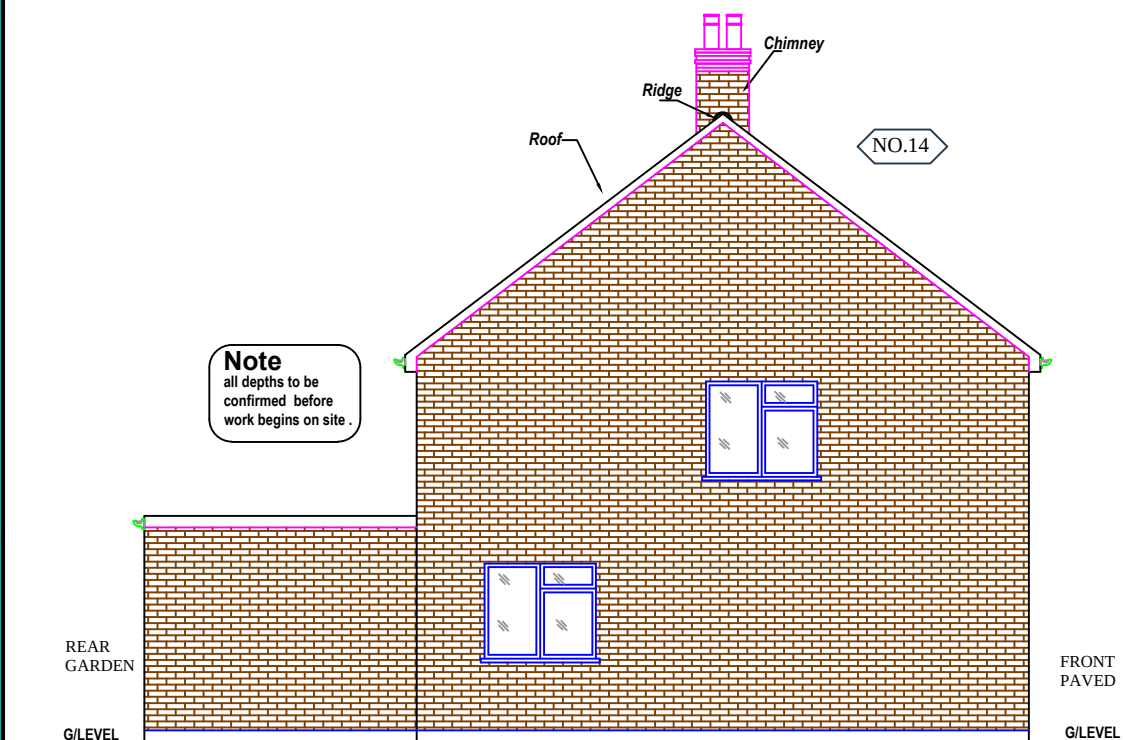 

3 EXISTING SIDE (A) ELEVATION
Scale: 1:100

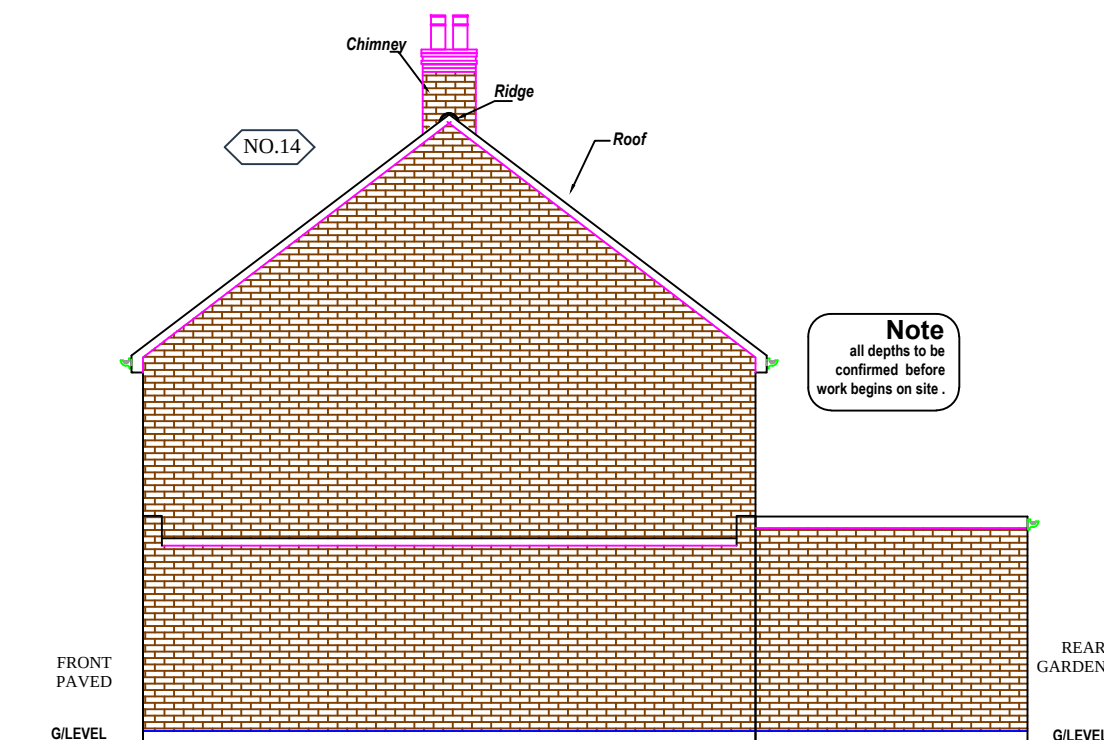

4 EXISTING SIDE (B) ELEVATION
Scale: 1:100

REFERENCE DRAWINGS		KEY PLAN	COPYRIGHT	NOTES	No	DATE	REVISION	BY	CHK	CONSULTANT	DRAWN	CHECKED	PROJECT NO.	CLIENT/PROJECT	DRAWING No.
			THE CONTENTS OF THIS DRAWING MAY NOT BE REPRODUCED IN WHOLE OR IN PART WITHOUT EXPRESS WRITTEN CONSENT OF TOWN & COUNTY VALUERS & SURVEYORS LIMITED	PLEASE NOTE THAT BEFORE BUILDING WORKS COMMENCES IT THE RESPONSIBILITY OF THE BUILDER OR OWNER TO SERVE PARTY IS WALL NOTICES TO ALL NEIGHBOURS	1	16-09-2026	A			RU FUTURE LTD	RAWAL	RANA	2026	14 DENE HOLM ROAD NORTHFLEET DA11 8LE	A03
										ARCHITECTURAL CONSULTANT, CIVIL ENGINEERS, STRUCTURAL ENGINEERS				ELEVATIONS	
										33 MAYESBROOK ROAD DAGENHAM RM8 2EA				(Ground Floor Rear Extension AND change of use garage to room)	SCALE: 1:100@A3
										Tel : 02030912500 - 07595530401 - 07802691621					DATE: 16-09-2026
										Email: rufutureco@gmail.com					