


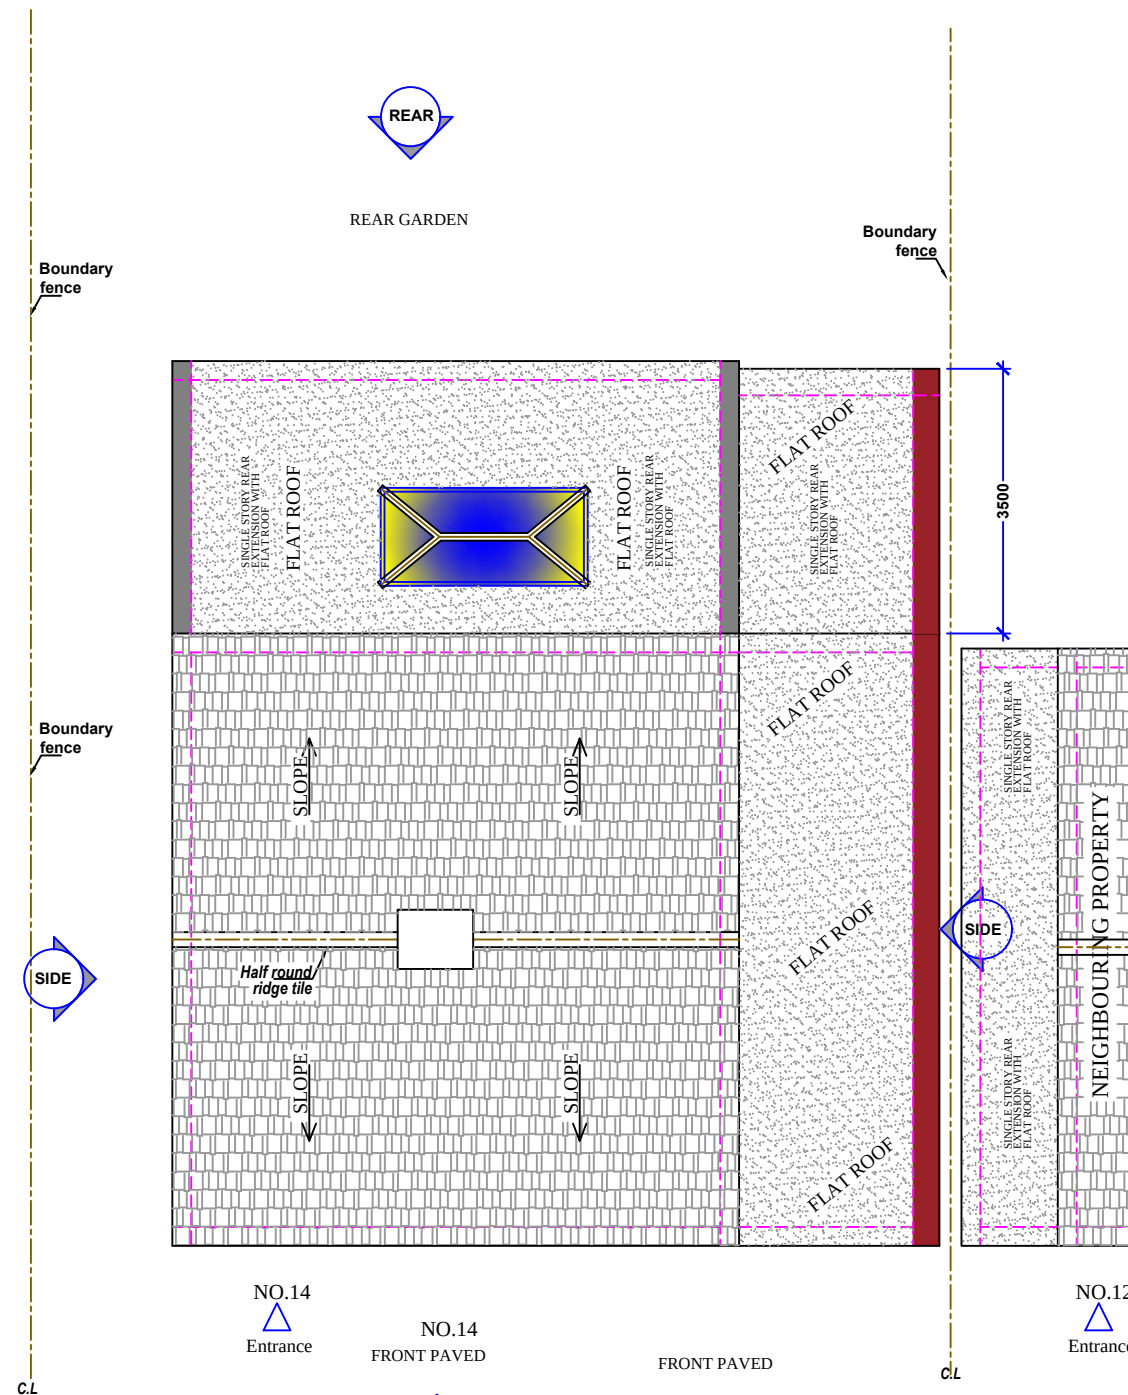

4 PROPOSED ROOF PLAN
Scale: 1:100

REFERENCE DRAWINGS	KEY PLAN	COPYRIGHT	NOTES	No	DATE	REVISION	BY	CHK	CONSULTANT	DRAWN	CLIENT/PROJECT	DRAWING No.
		THE CONTENTS OF THIS DRAWING MAY NOT BE REPRODUCED IN WHOLE OR IN PART WITHOUT EXPRESS WRITTEN CONSENT OF TOWN & COUNTY VALUERS & SURVEYORS LIMITED	PLEASE NOTE THAT BEFORE BUILDING WORKS COMMENCES IT THE RESPONSIBILITY OF THE BUILDER OR OWNER TO SERVE PARTY IS. WALL NOTICES TO ALL NEIGHBOURS	1	16-09-2026	A			 RU FUTURE LTD ARCHITECTURAL CONSULTANT, CIVIL ENGINEERS, STRUCTURAL ENGINEERS 33 MAYESBROOK ROAD DAGENHAM RM8 2EA Tele : 02030912500 - 07595530401 - 07802691621 Email: rufutureco@gmail.com	RAWAL	14 DENE HOLM ROAD NORTHFLEET DA11 8LE TITLE: PLANS (Ground Floor Rear Extension and change of use garage to room)	SCALE: 1:100@A3 DATE: 16-09-2026
										CHECKED		
										PROJECT NO. 2026		