

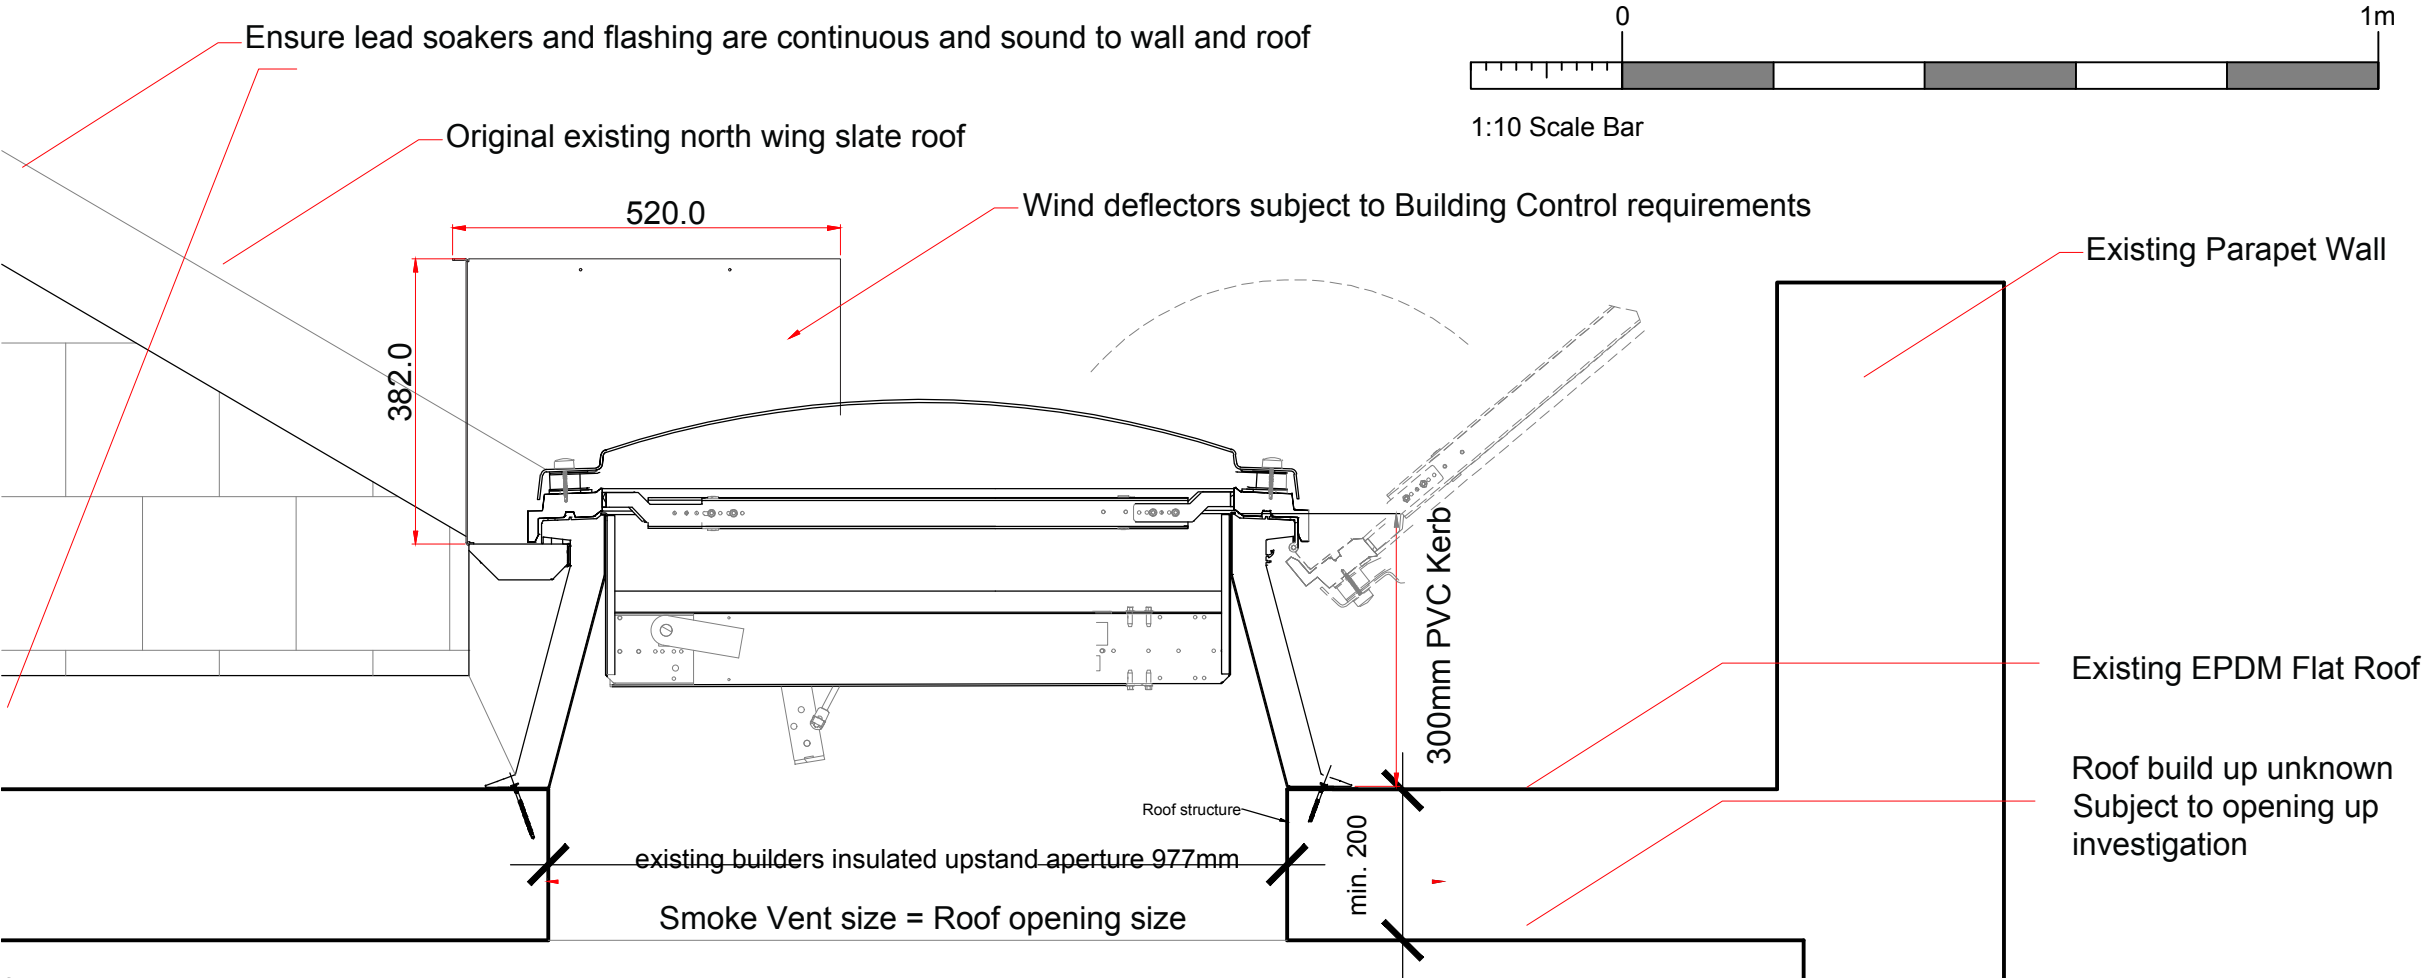


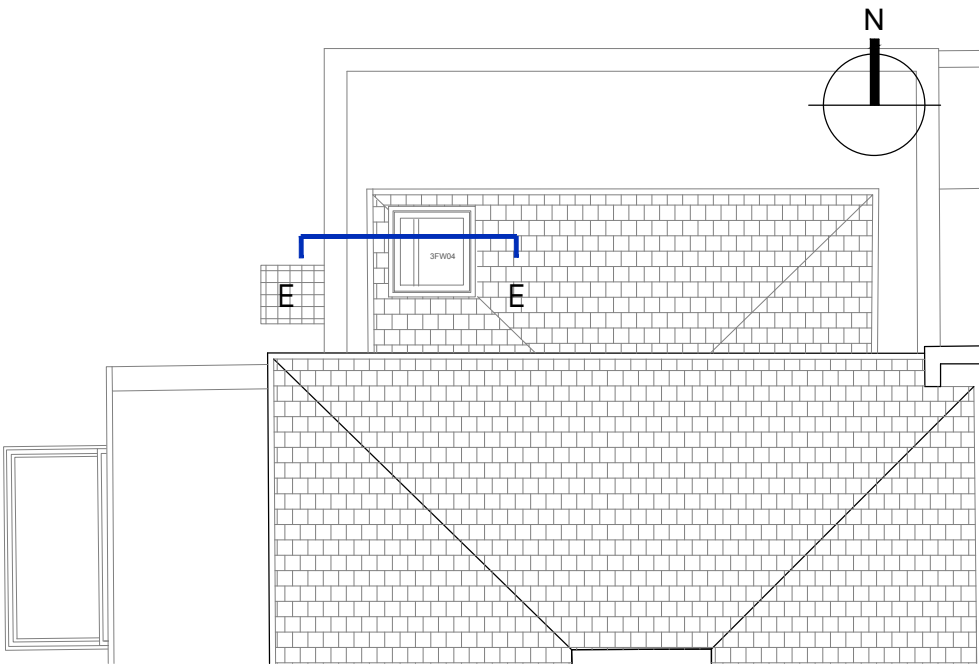

Section EE
Scale 1:10 @ A3

Mardome double skin polycarbonate (or similar) EN12101-2 certified Actuated dual purpose
Smoke and Comfort Ventilator with solar control

AOV Roof Plan
Scale 1:100 @ A3

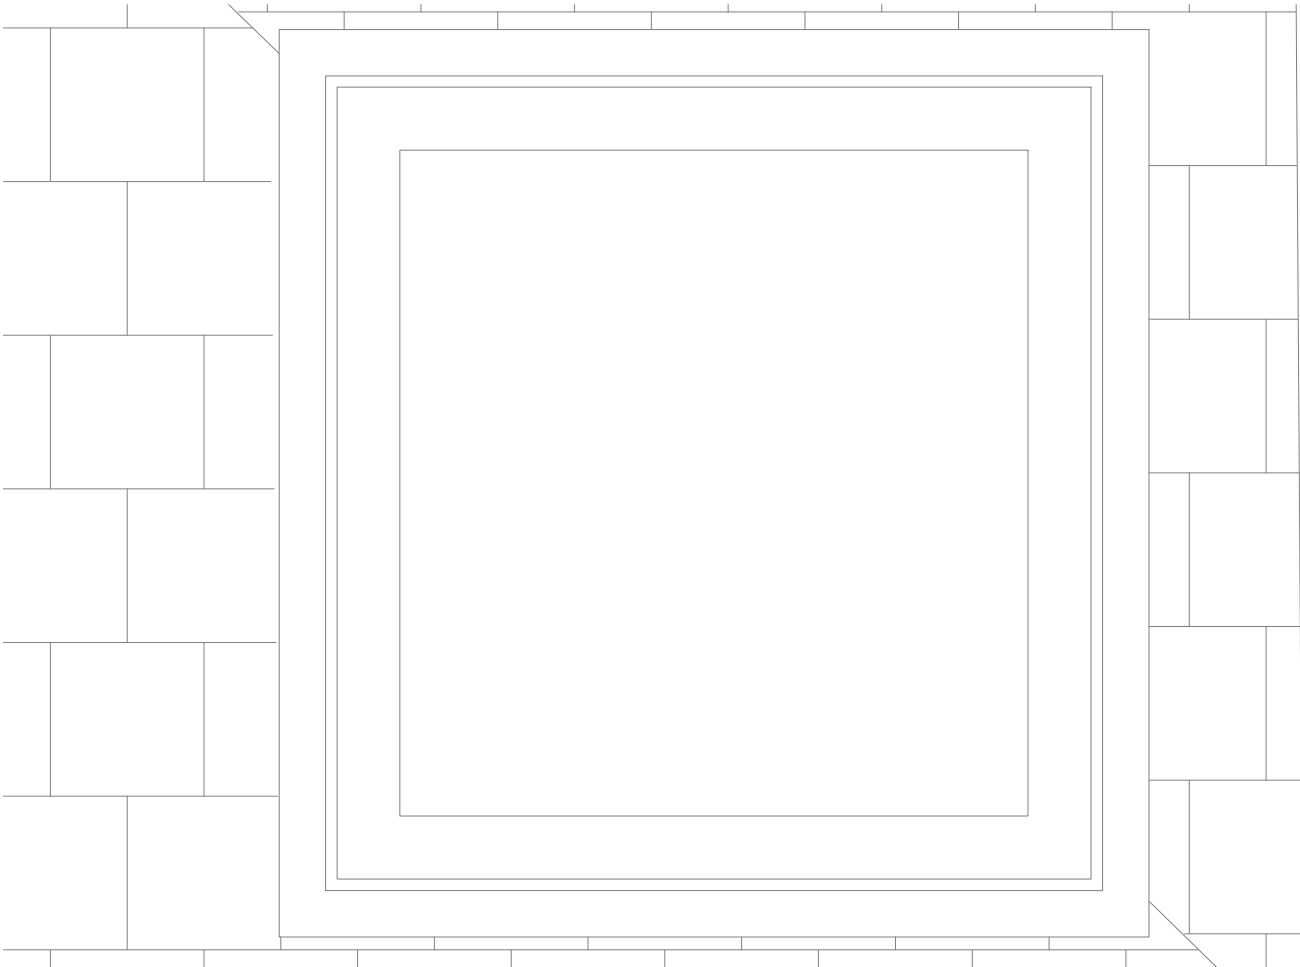

1:100 Scale Bar

NOTES:

Report all discrepancies, errors and omissions.

Verify all dimensions on site before commencing any work on site or preparing shop drawings.

All materials, components and workmanship are to comply with the relevant British Standards, Codes of Practice and appropriate manufacturers recommendations.

See relevant drawings for all specialist work.

This drawing and design are copyright of James Clague Architects Ltd, company registration number 8664802

Rev	Date	Description

Project Title
Railton Proposed Flatted Schemes
195 Parrock Street
Gravesend
Kent DA12 1EW

Drawing Description
Proposed AOV Plan and Elevation
(As required by Approved LBC Condition 4C)

Scale
1:10 @ A3

Date
Dec 2025

Drawn By
AF

JAMES CLAGUE
ARCHITECTS

Latchmere House, 26 Watling Street,
Canterbury, Kent CT1 2UD
T: 01227 649 073
E: info@jamesclague.co.uk
W: jamesclague.co.uk

Drawing Number	Revision
28711_PL13	-