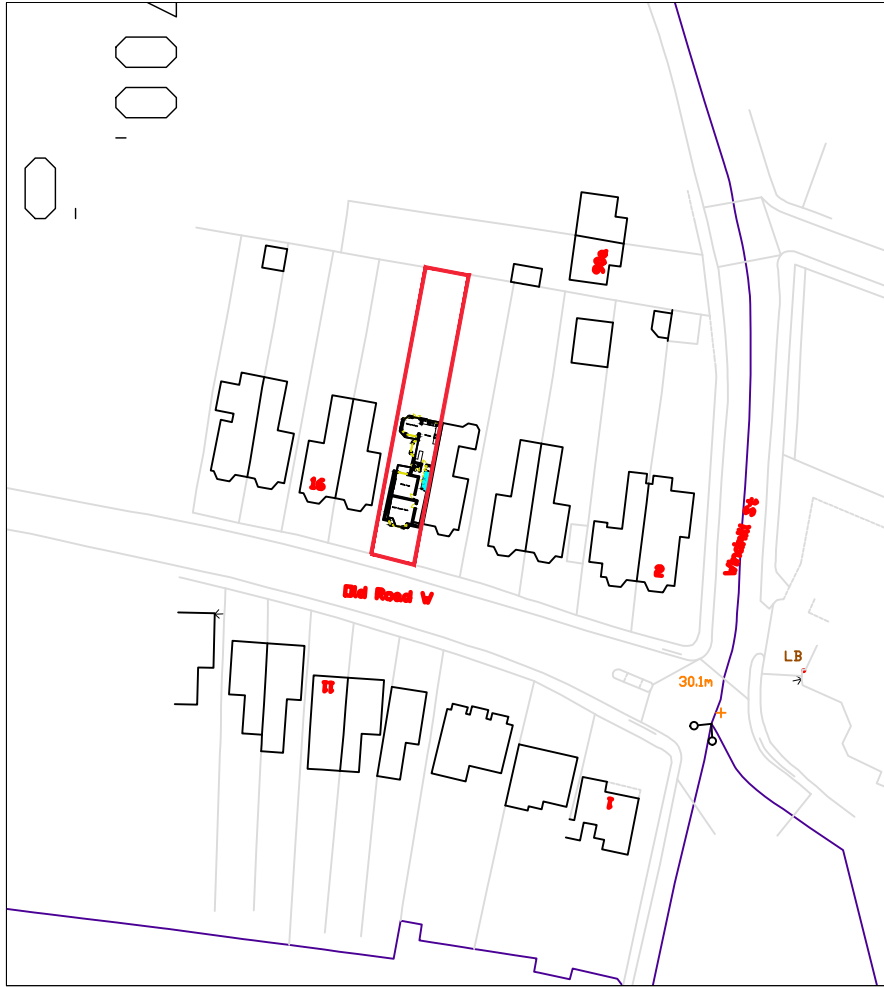
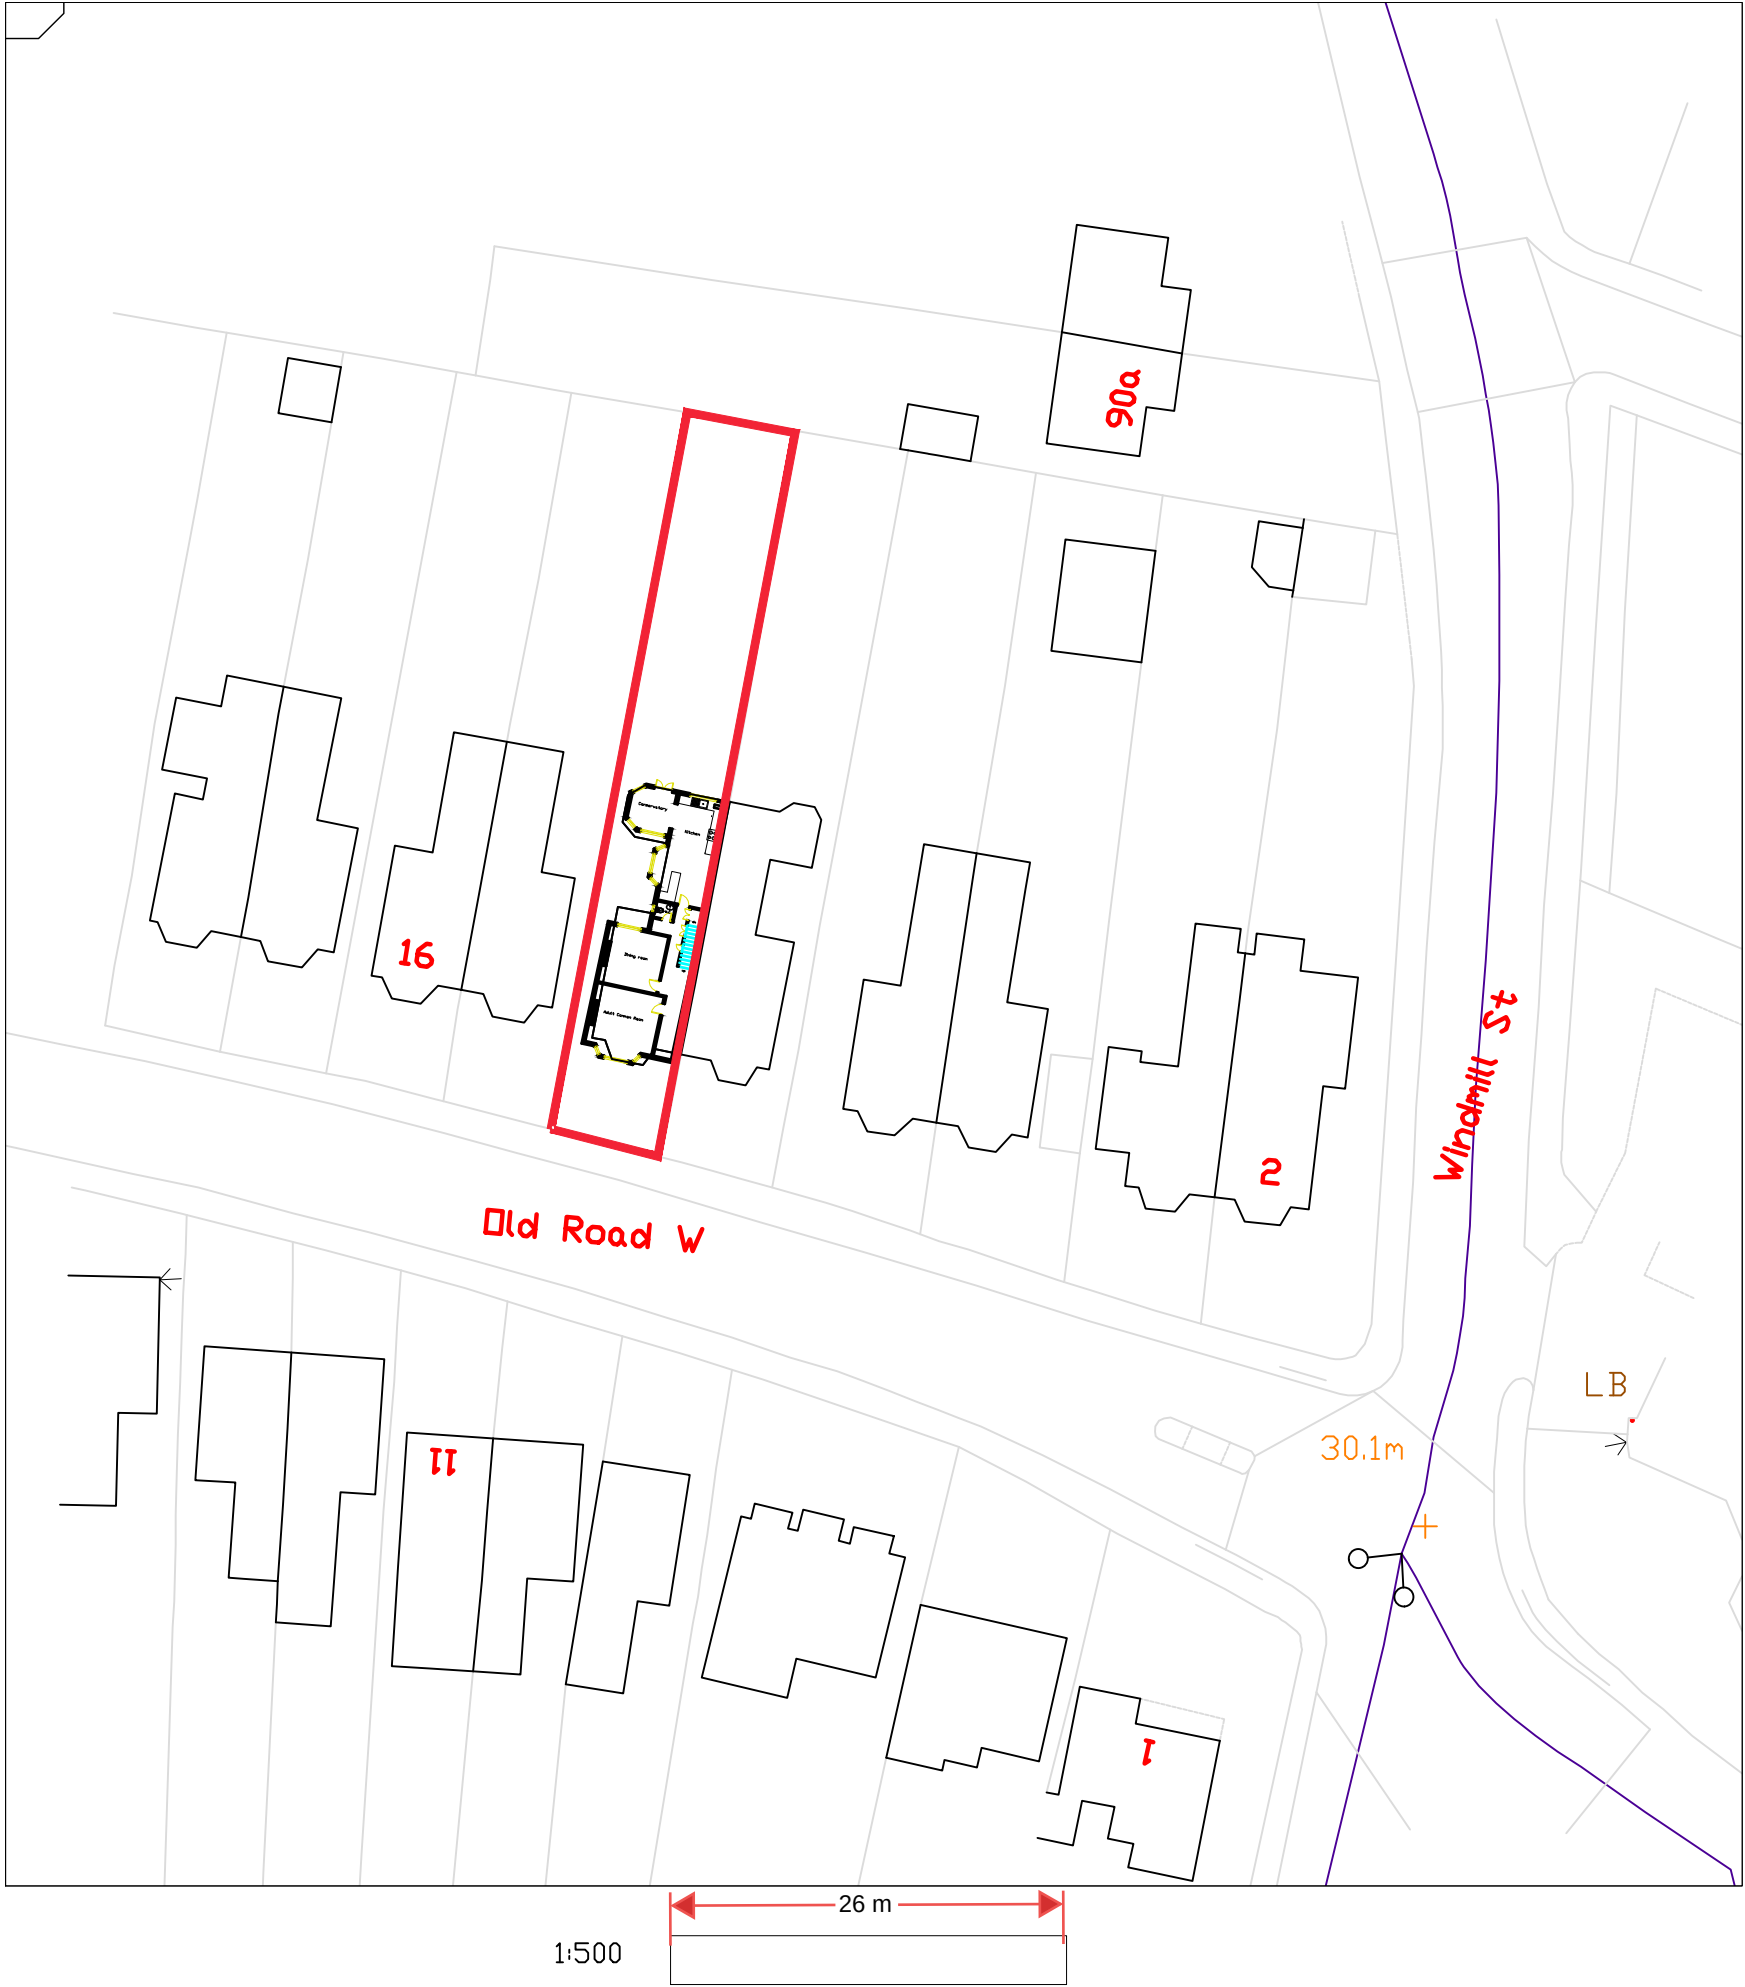


MDM Planning Ltd.
Unit 6 Grosvenor Way
London
E5 9ND
T. 0203 935 3434
M. 07824628403
E. mdmplanning71@gmail.com

Project Detail
LDC for proposed use
of dwelling as a
dwellinghouse providing
care
Property Address:
12 Old Road W
Gravesend
DA11 0LJ

Title	
Location And site plan	
Date	Done by
23-Dec-25	M.D.M
Revision	Drawing No.
RV- 00	PLOS

Scale 1:500/1:1250 (A3)