

MDM Planning Ltd.
Unit 6 Grosvenor Way
London
E5 9ND

T: 0203 935 3434
M: 07824628403
E: davidmotzen@gmail.com

PROJECT DETAILS

LDC for proposed use of dwelling as a dwellinghouse providing care

PROPERTY ADDRESS

12 Old Road W
Gravesend
DA11 0LJ

DRAWING TITLE

Existing Floor Plans

REVISION

DRAWING NO.

PL01


SCALE

1:100


0 3.01 metres

0 3.01 m2

Existing Ground Floor Plan

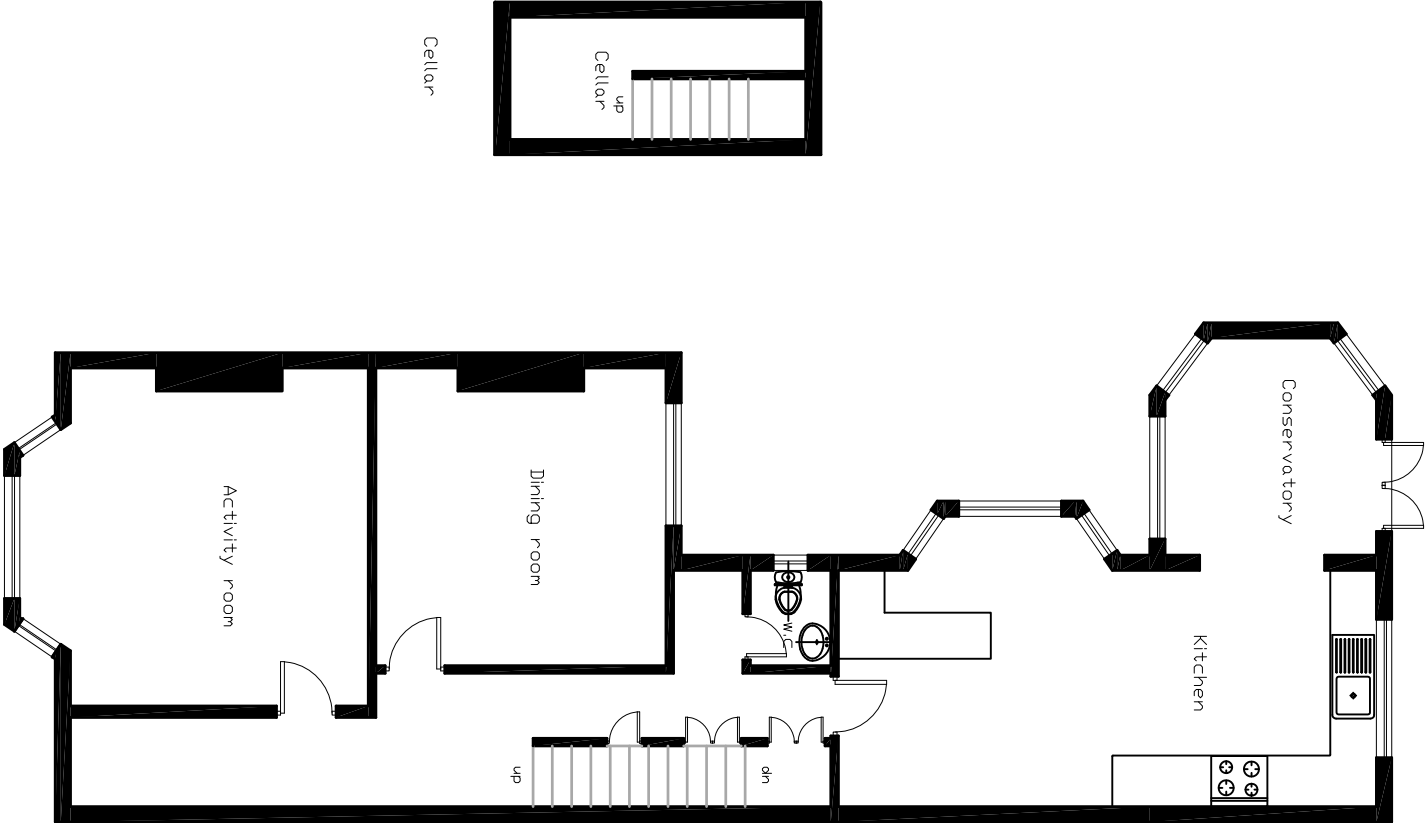

Existing First Floor Plan

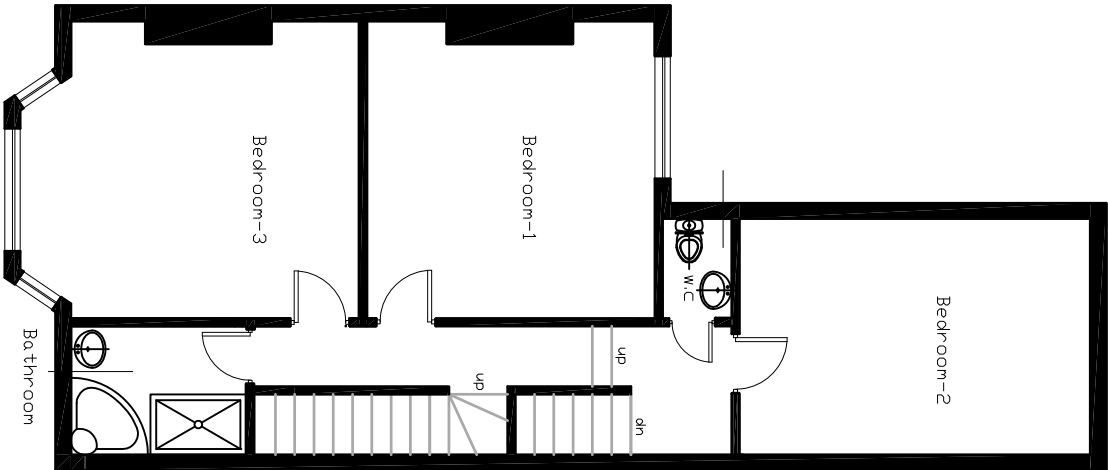

Existing Second Floor Plan

