

MDM Planning Ltd.
Unit 6 Grosvenor Way
London
E5 9ND

T: 0203 935 3434
M: 07824628403
E: davidmotzen@gmail.com

PROJECT DETAILS

for proposed use of
dwelling as a
dwellinghouse providing
care


PROPERTY ADDRESS

12 Old Road W
Gravesend
DA11 0LJ

DRAWING TITLE

Proposed Floor Plans

REVISION	DRAWING NO.
-----	PL02
SCALE	
1:100	
[Diagram showing scale bar from 0 to 3 metres]	

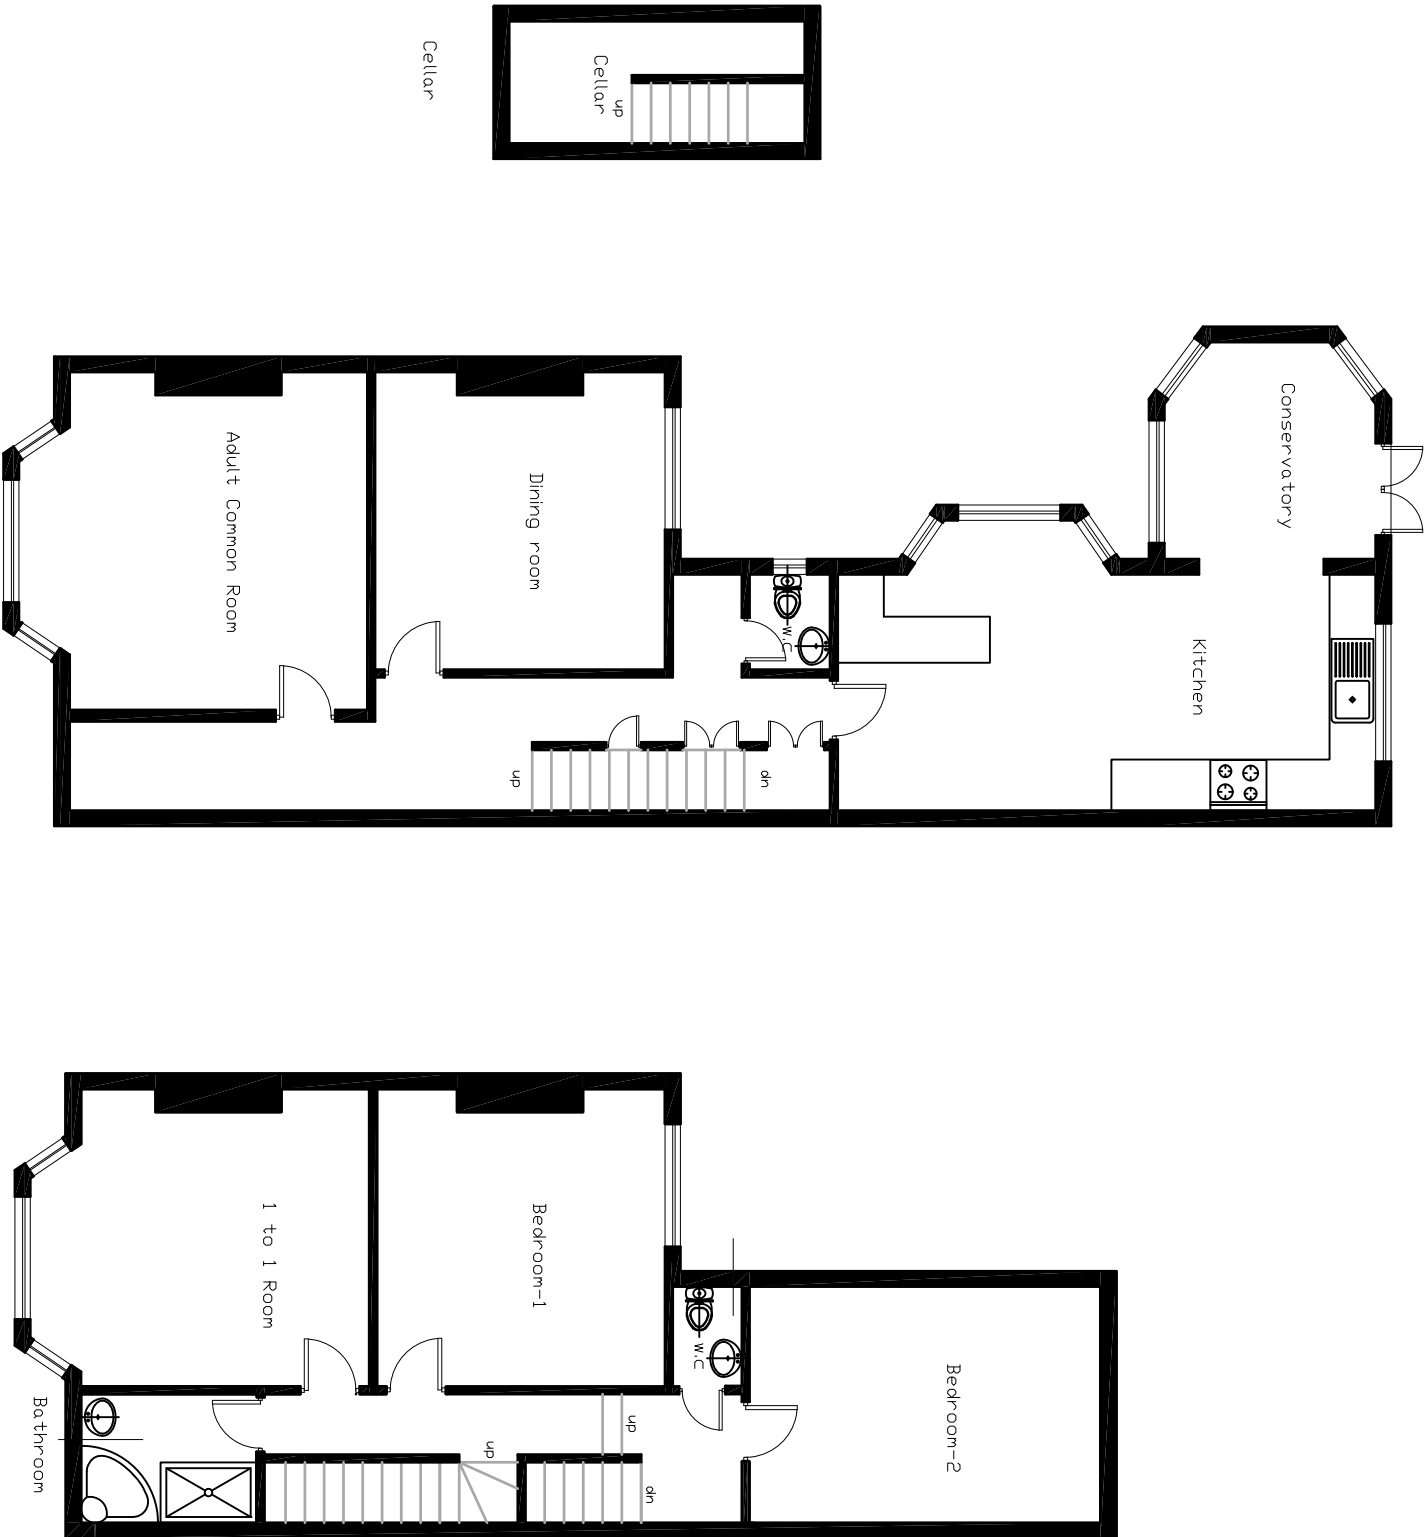

Proposed Ground Floor Plan

Proposed First Floor Plan

Proposed Second Floor Plan