



PROPOSED ALTERATIONS [AMENDED]
2 WARREN VIEW, SHORNE DA12 3ET
PLANS AS PROPOSED [REF 20221287]
P THOMAS ARCHITECTURAL PROJECTS FEB 2023.

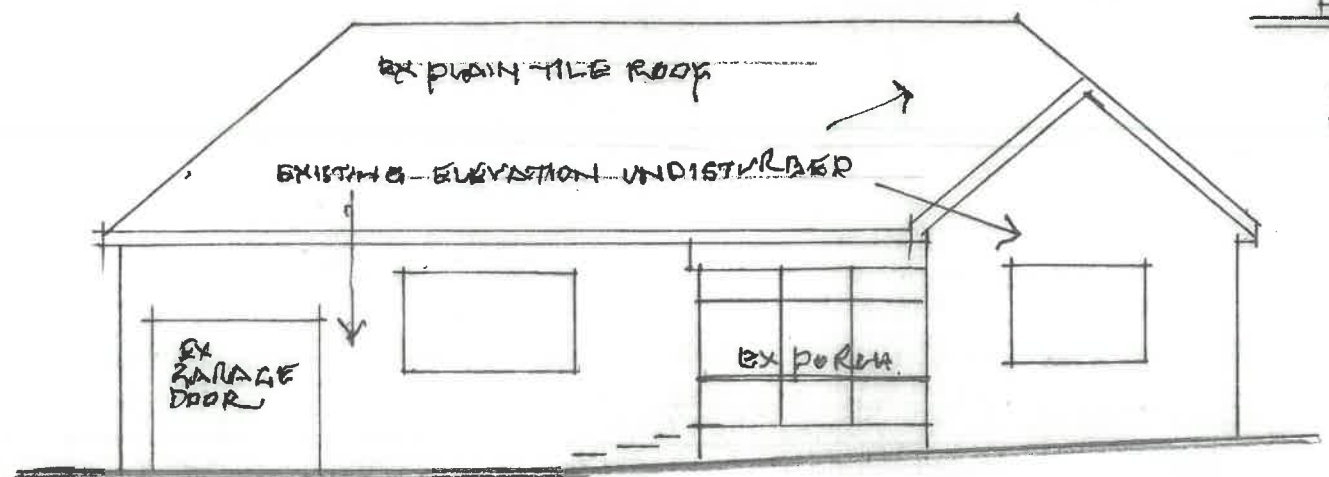


WEST FRONT ELEV UNDISTURBED
EX AWNING

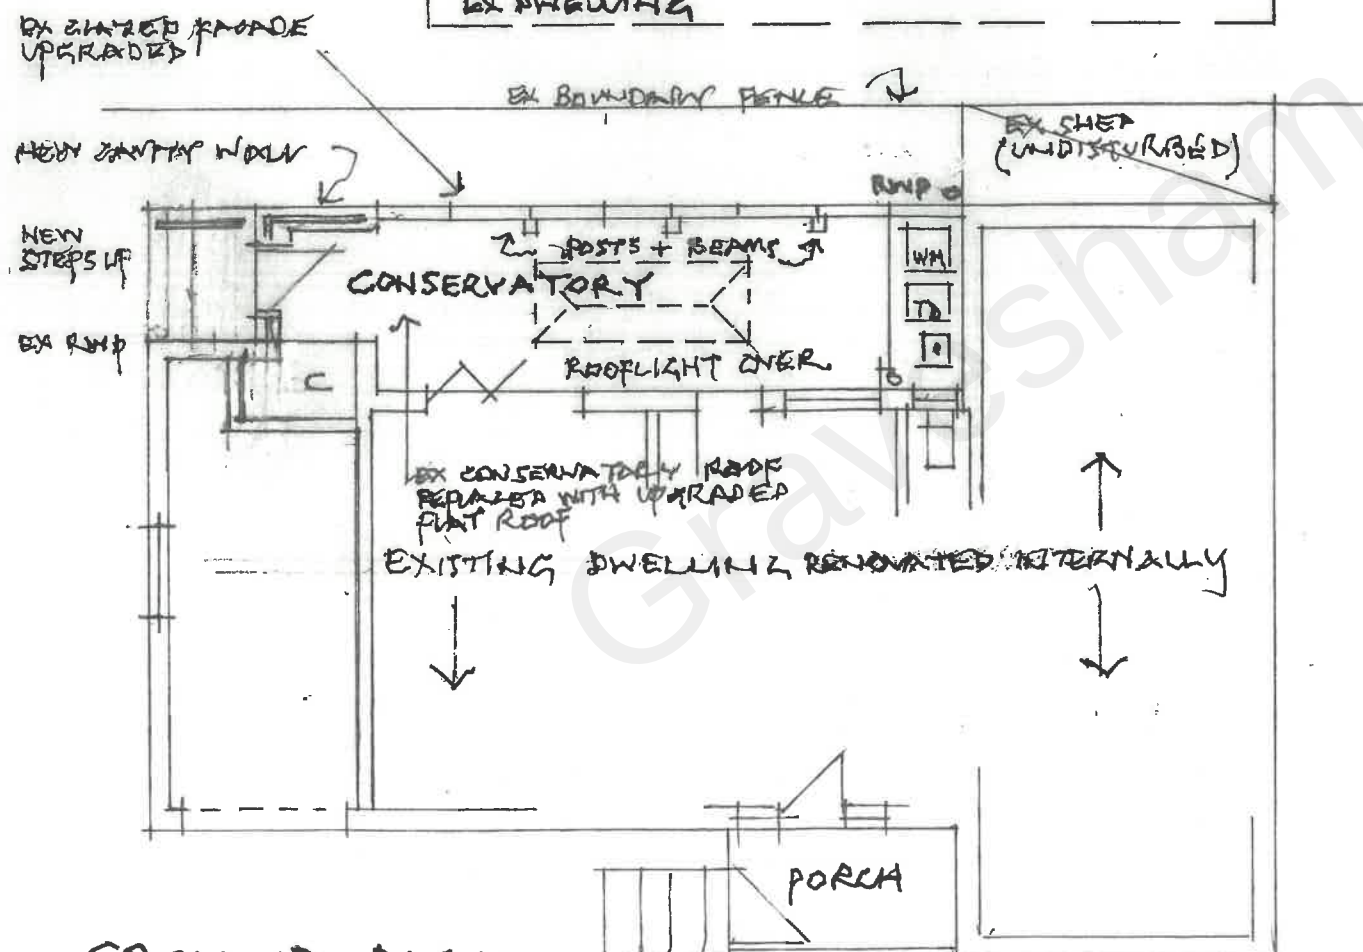


GROUND PLAN 10 1 2 3 4 5 6M SCALE 1:100




SOUTH ELEVATION
UNDISTURBED.

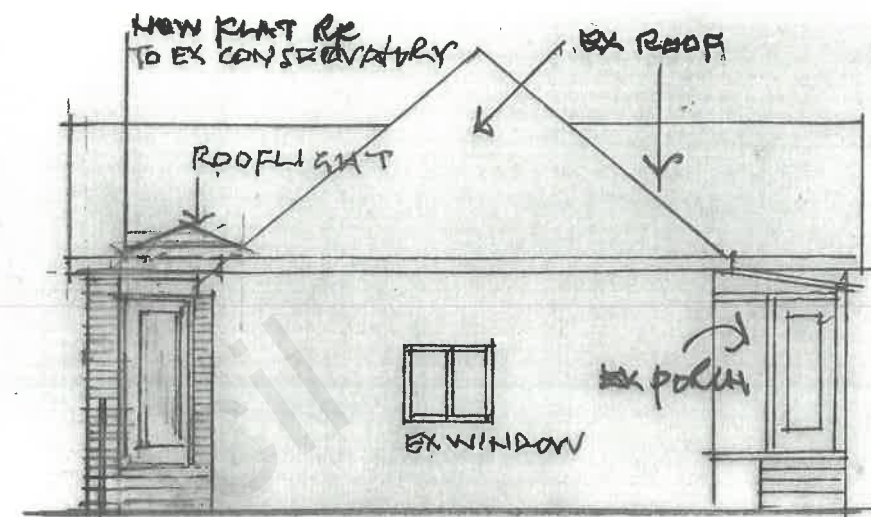

NORTH ELEV AS PROPOSED

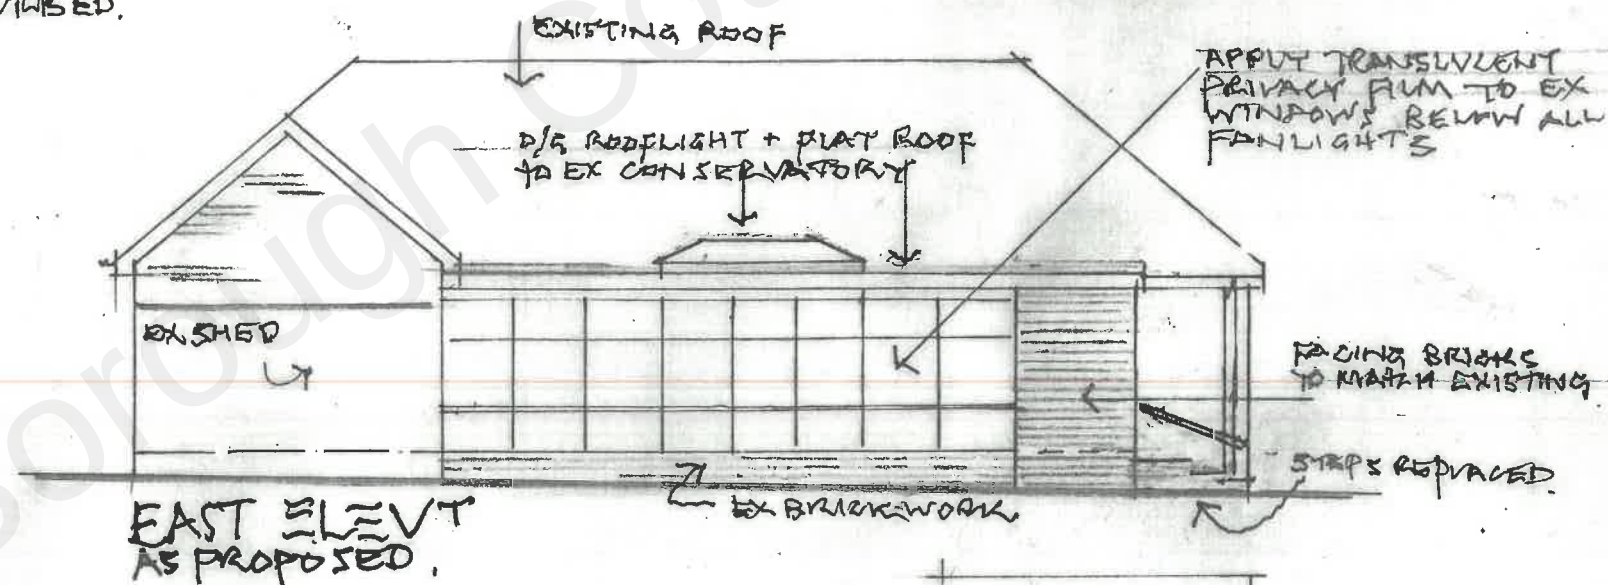

EAST ELEV AS PROPOSED

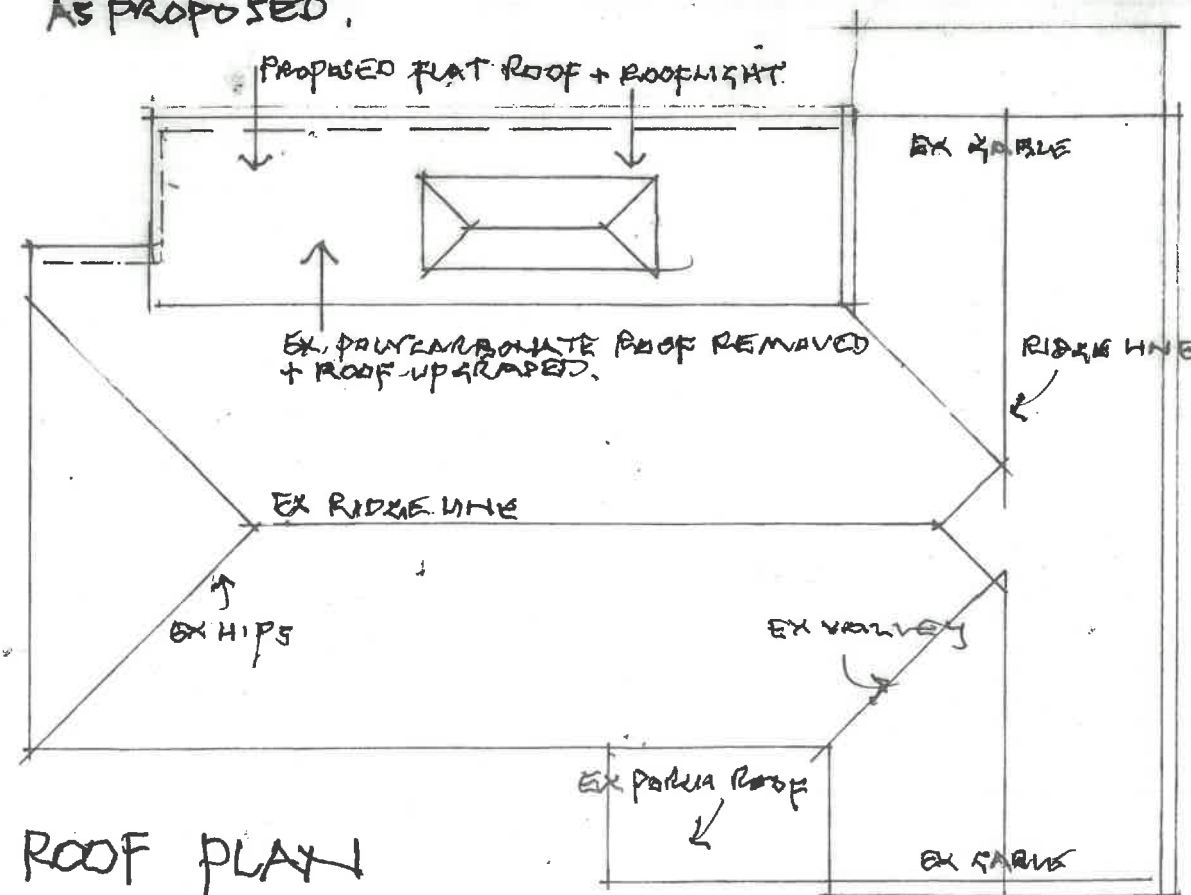

ROOF PLAN