




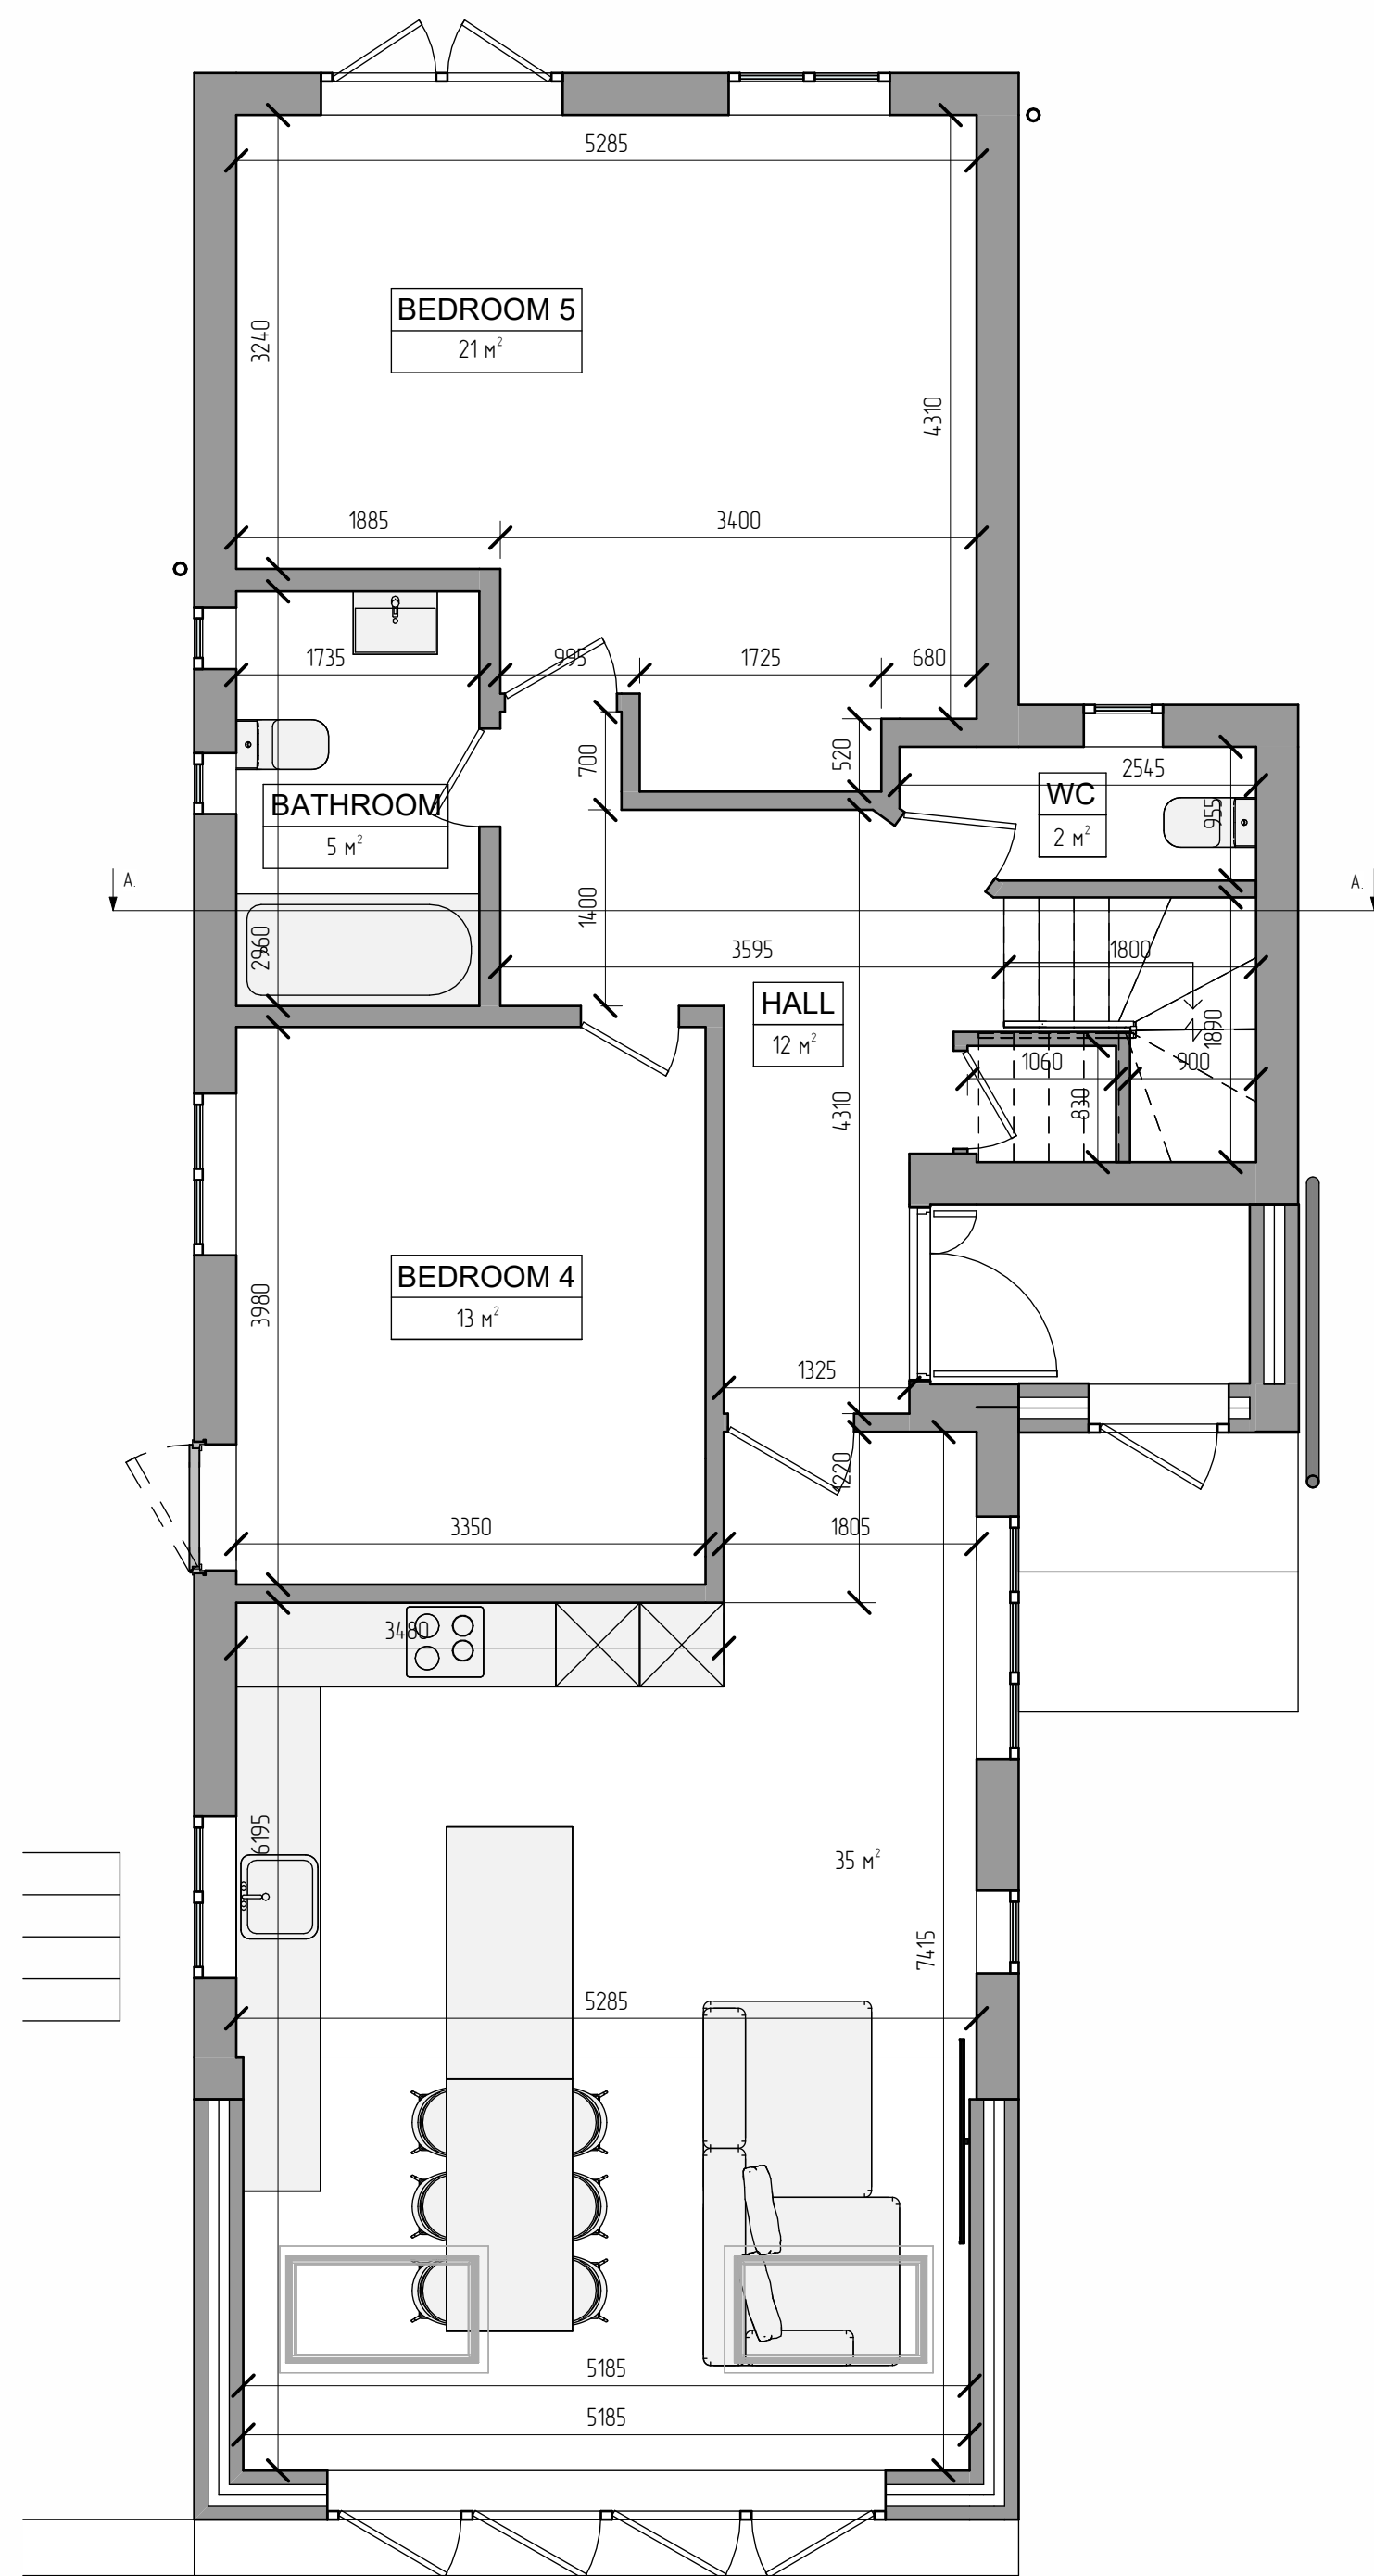


GROUND FLOOR PLAN AS PROPOSED  
(SCALE 1:50@A1)

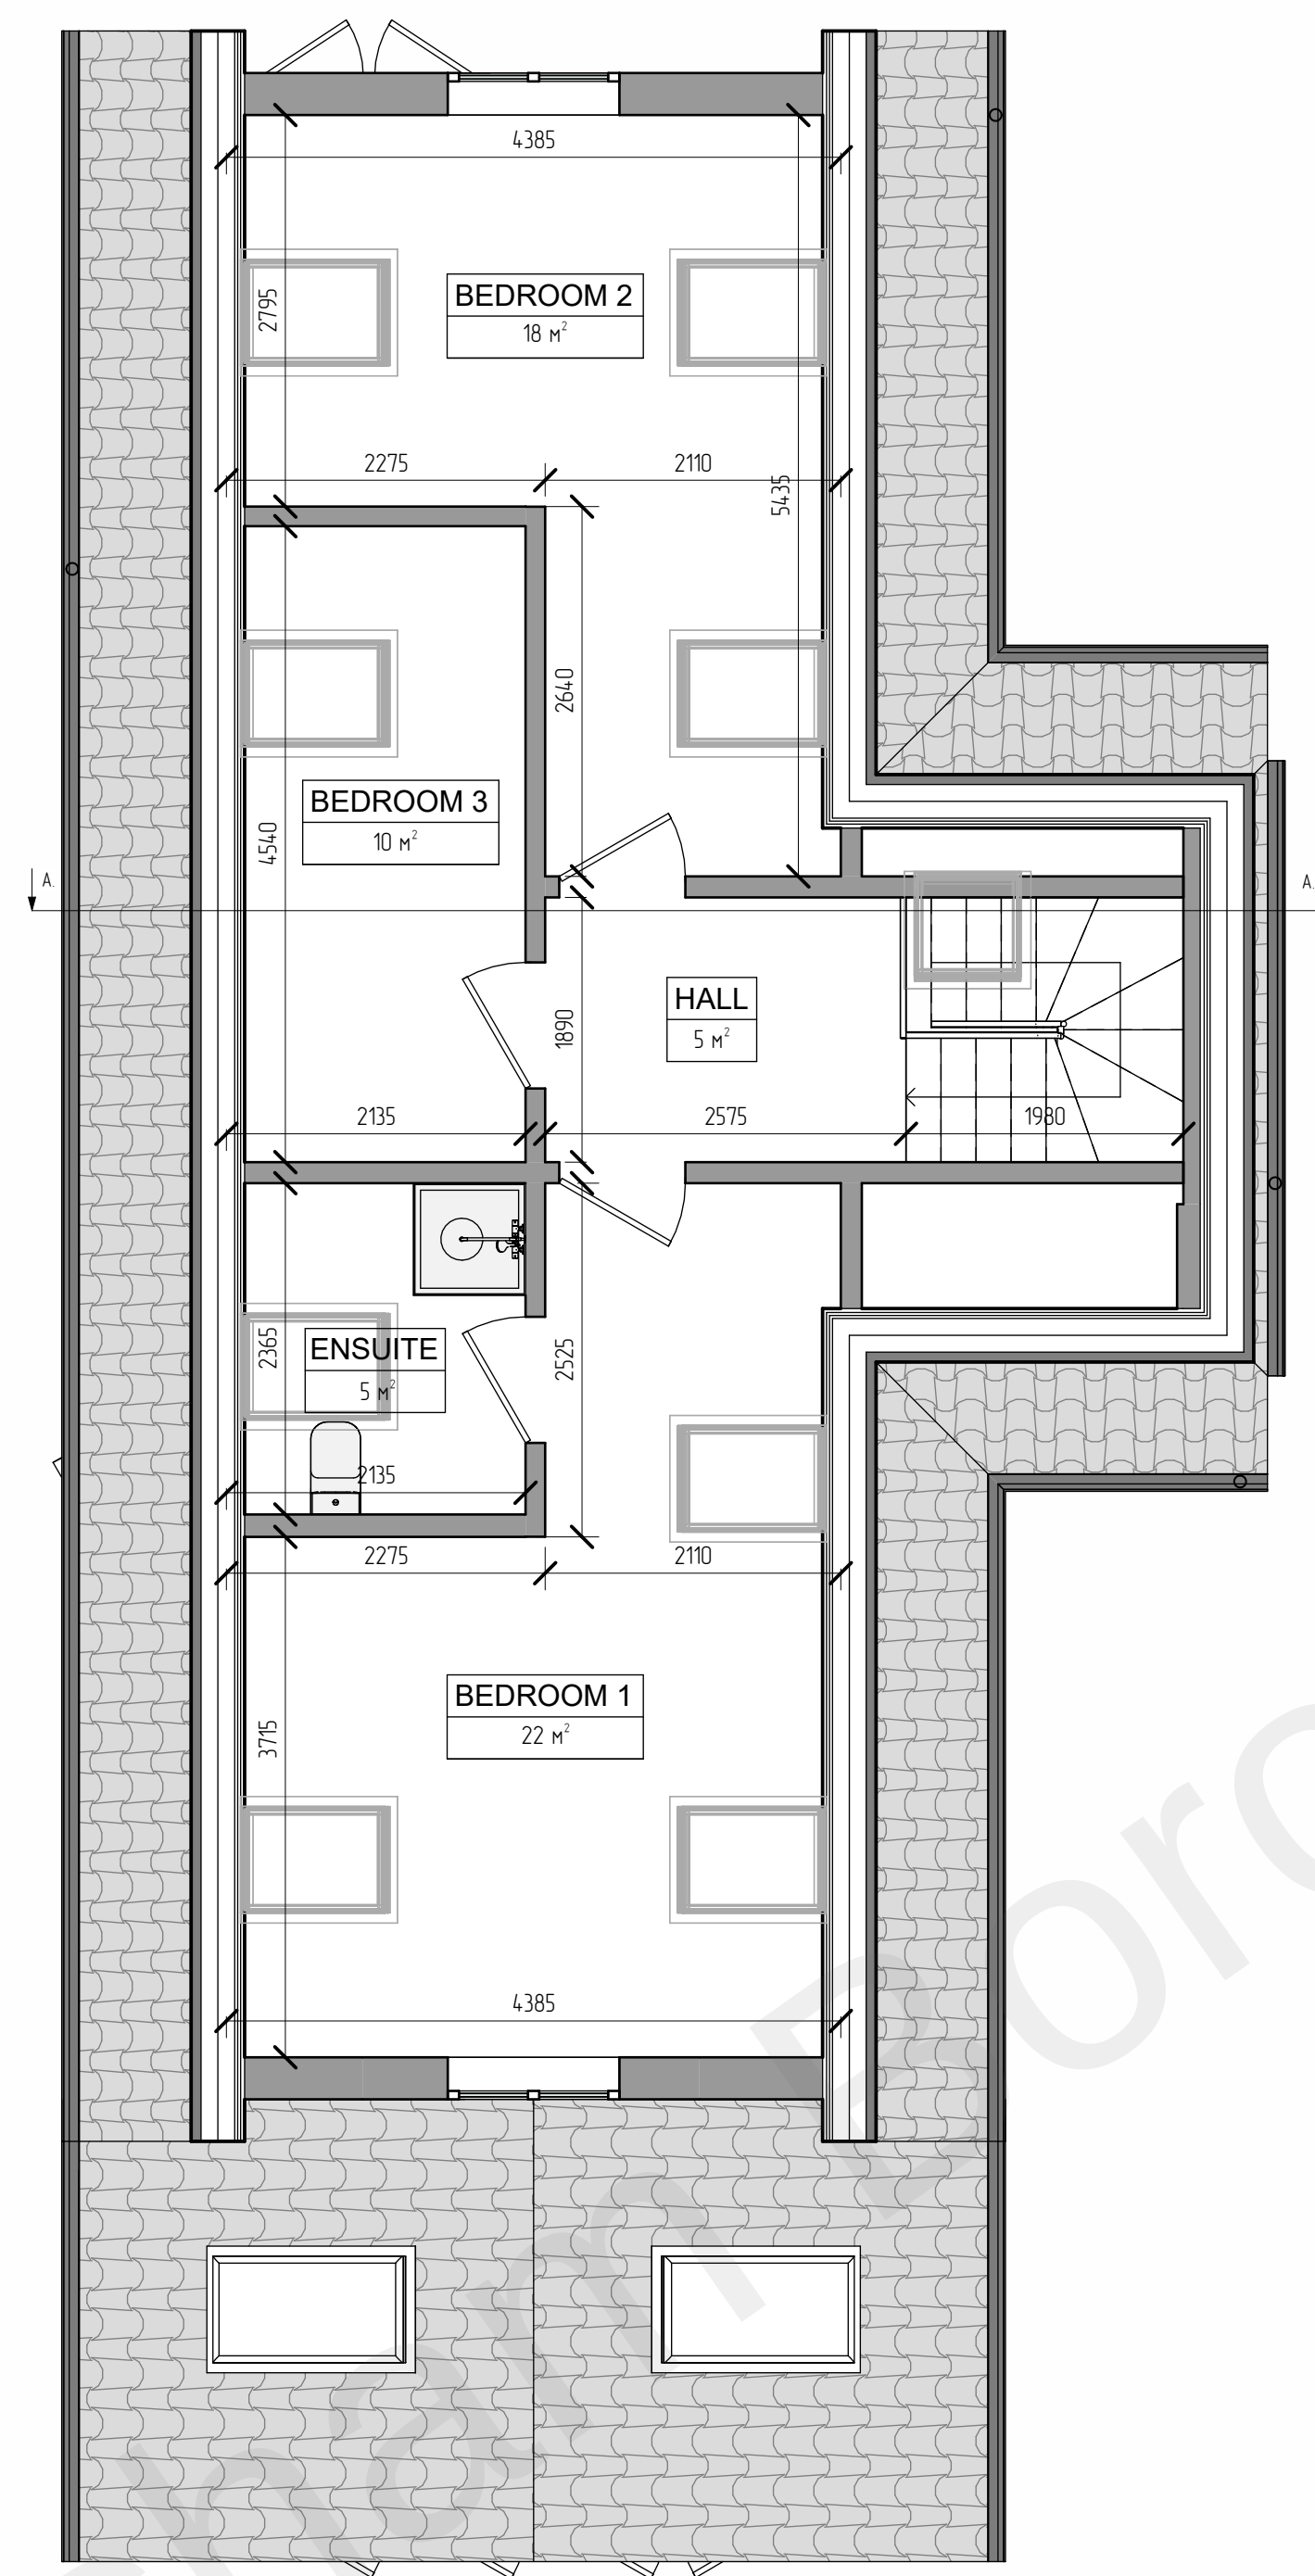


MANSARD FLOOR PLAN AS PROPOSED  
(SCALE 1:50@A1)

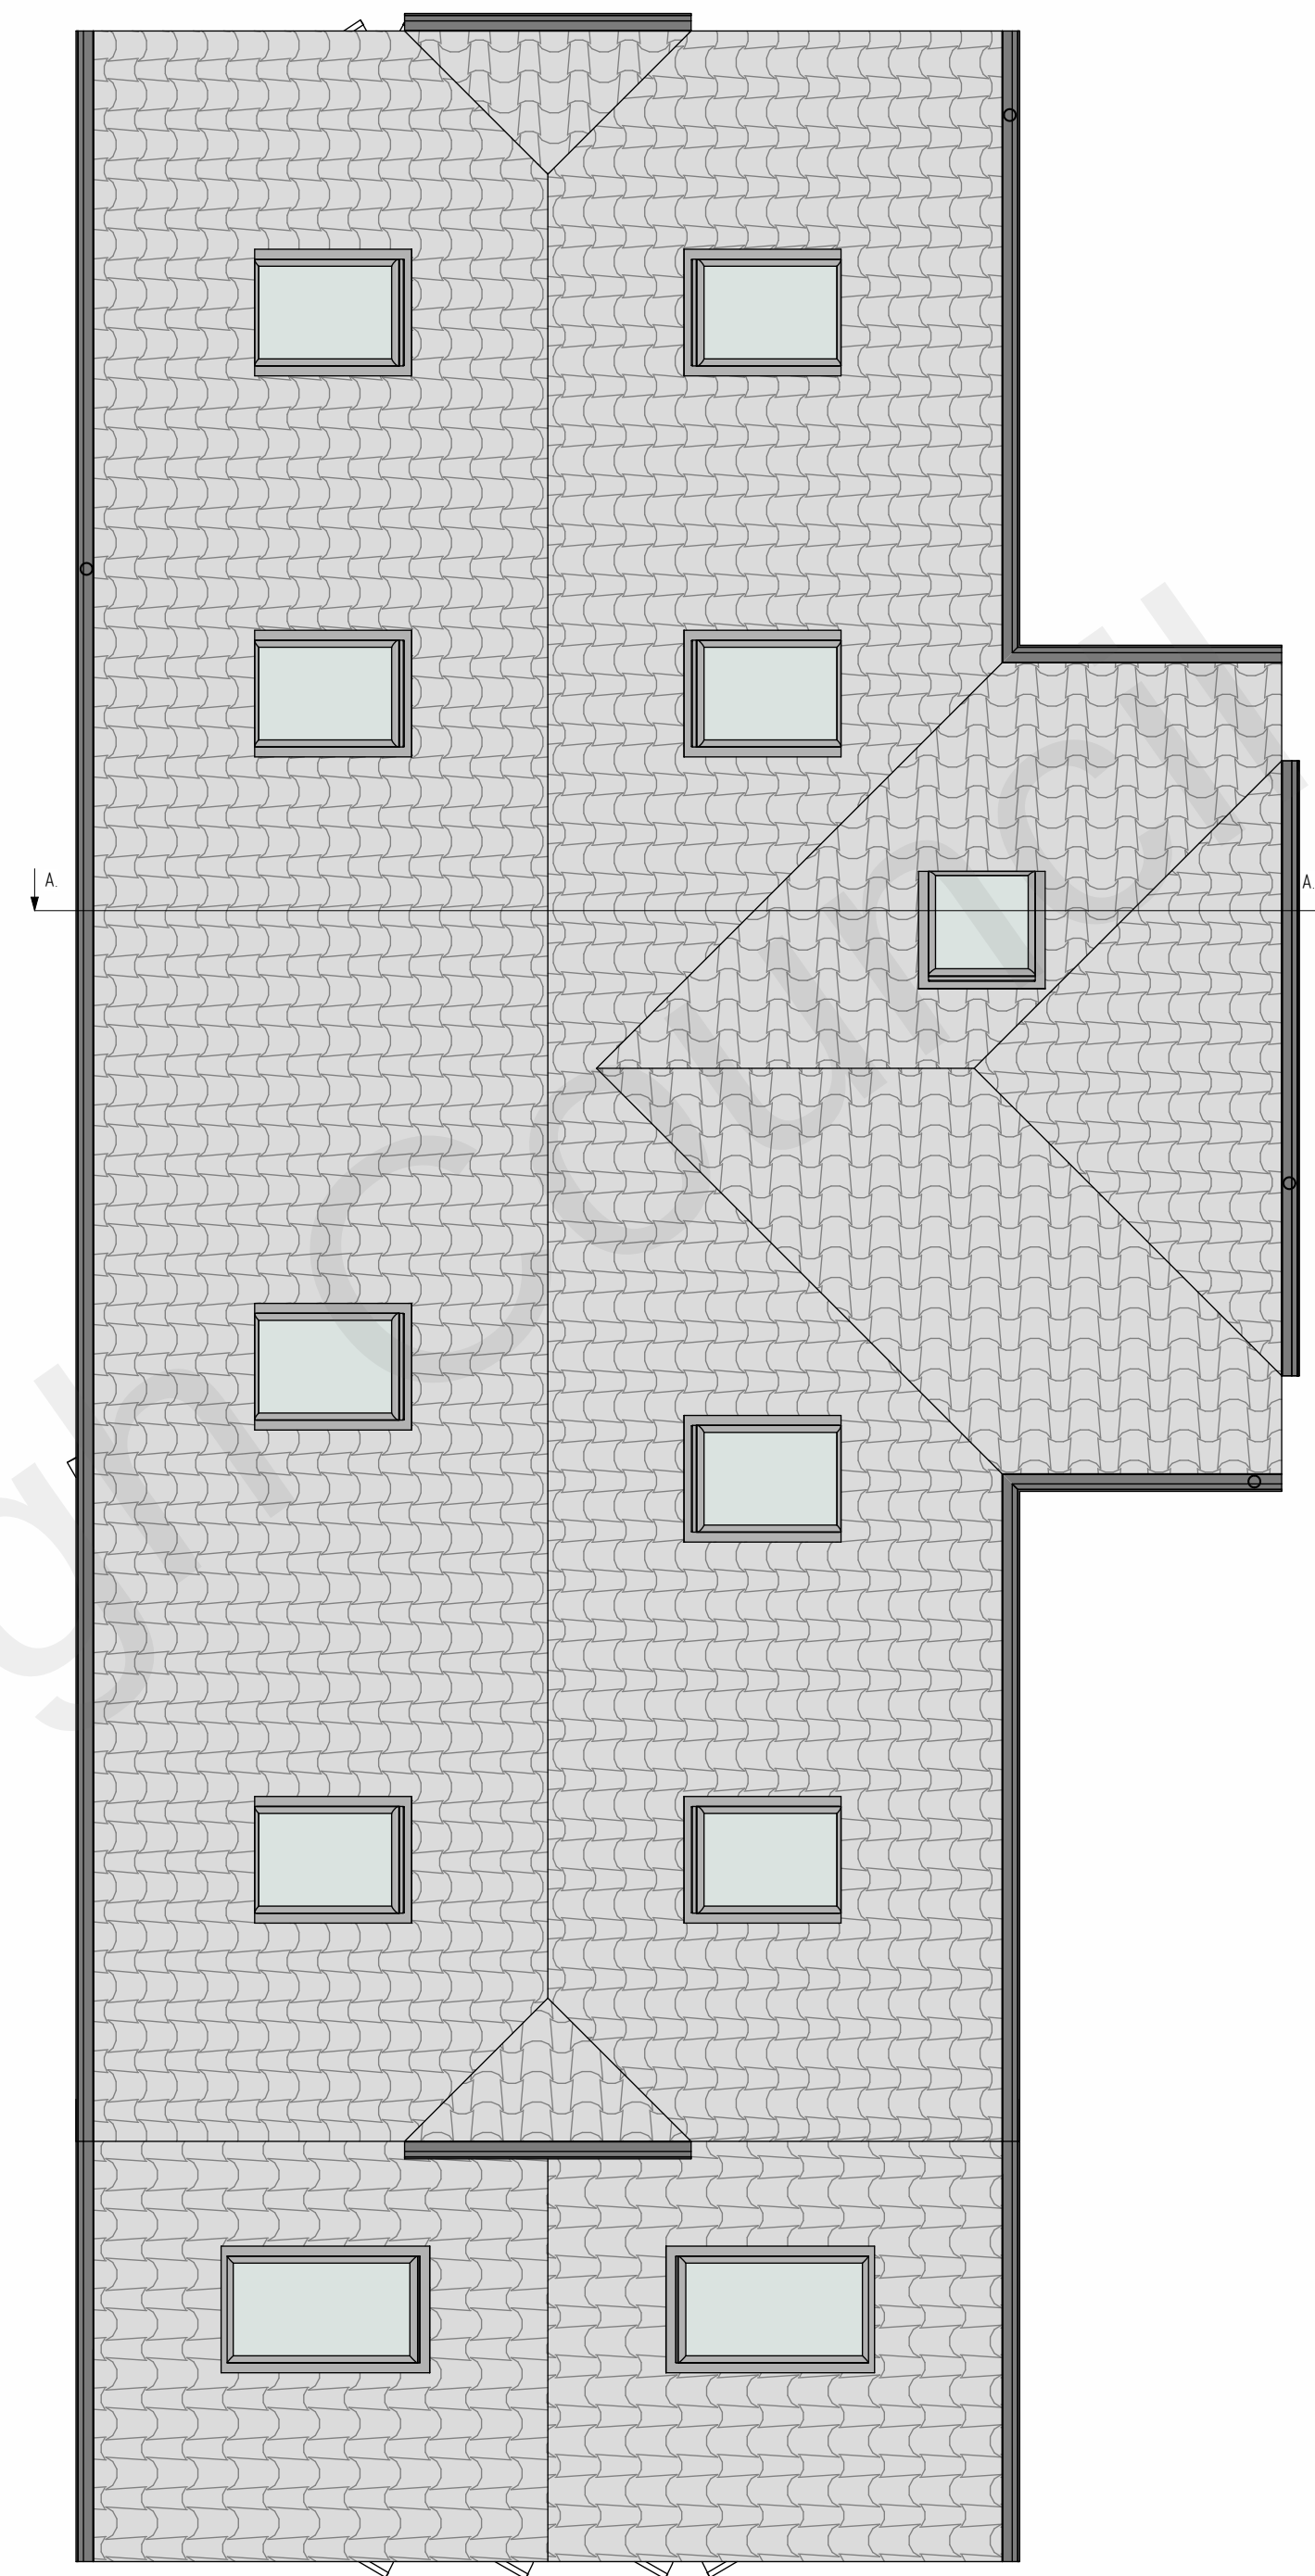

ROOF PLAN AS PROPOSED  
(SCALE 1:50@A1)

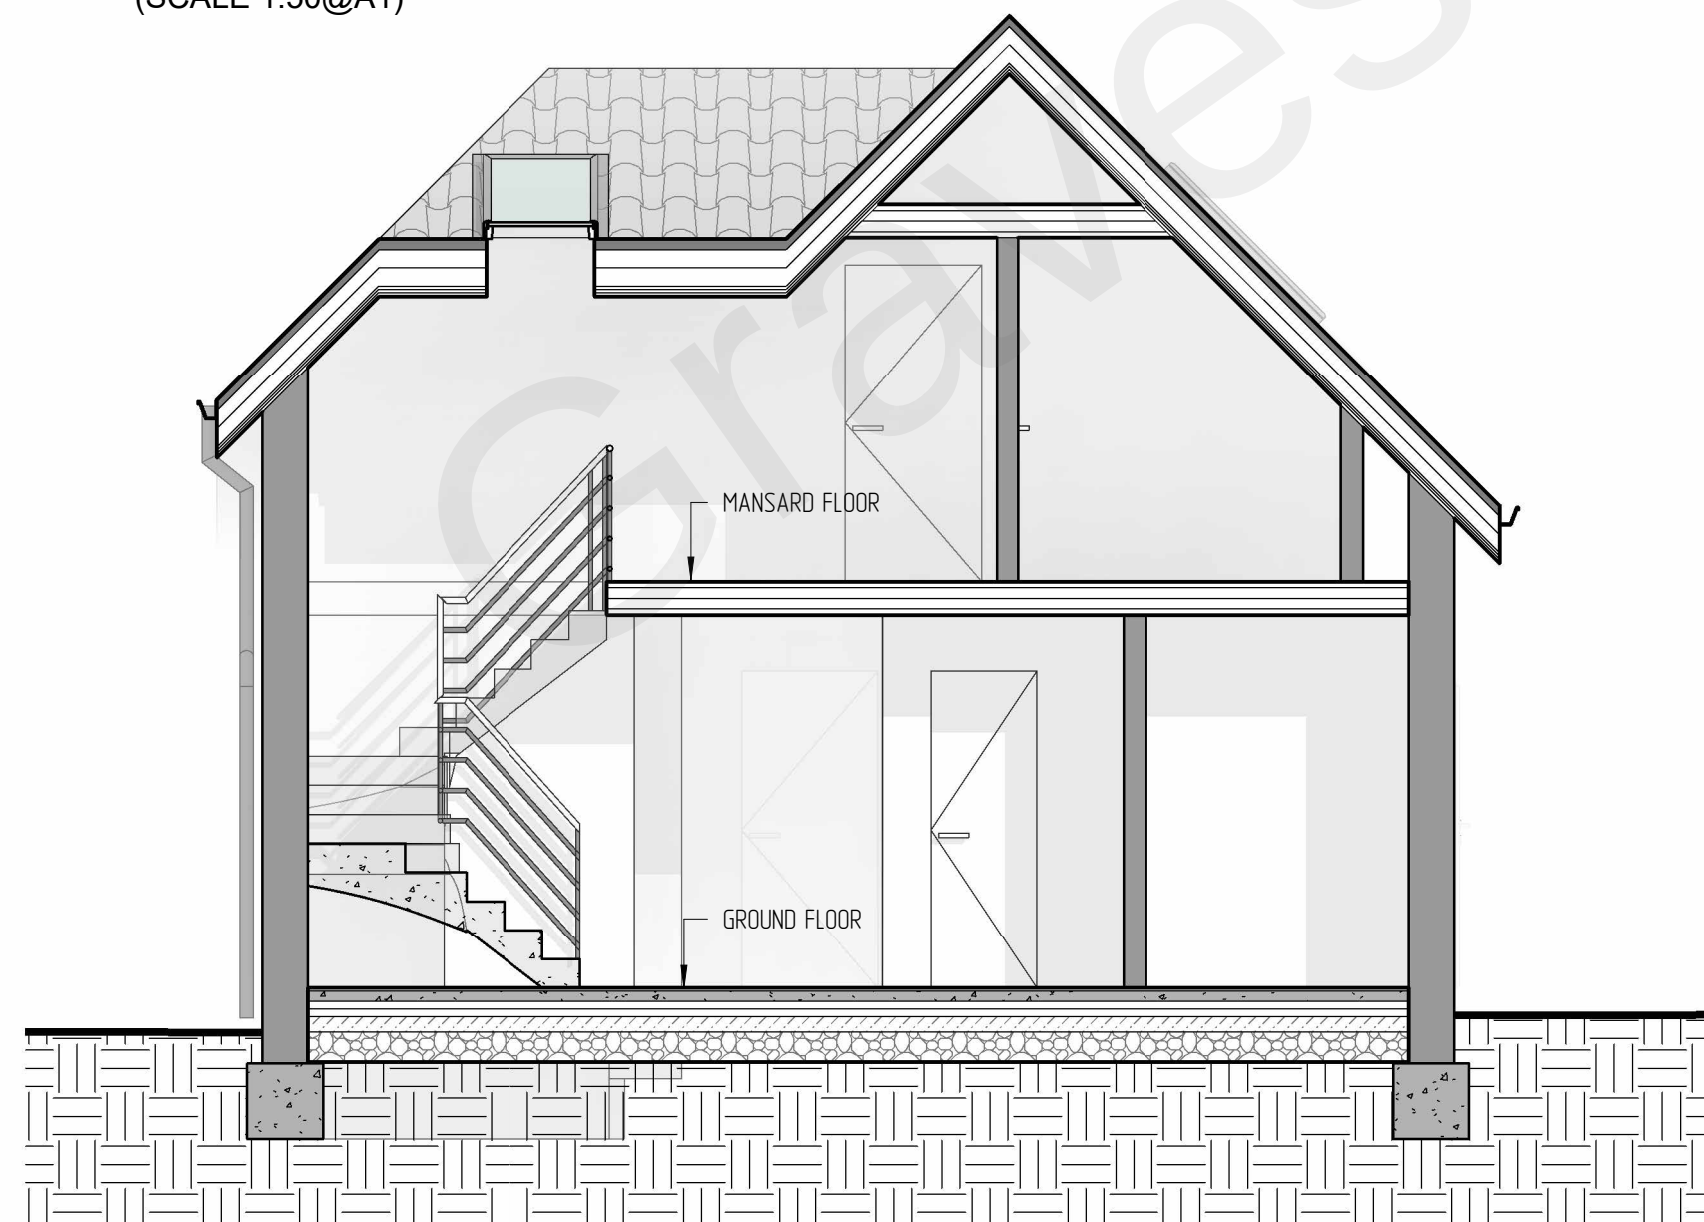

SECTION A-A AS PROPOSED  
(SCALE 1:50@A1)

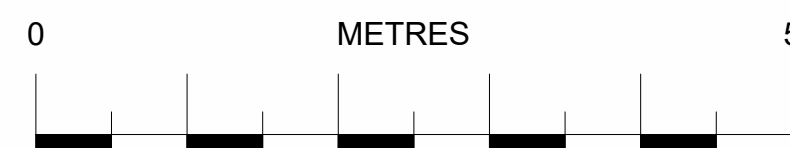

SCALE: 1:50 @ A1

THIS DRAWING IS THE PROPERTY OF  
AR. DESIGN  
AND MUST NOT BE COPIED OR REPRODUCED  
EXCEPT  
WITH THEIR EXPRESS PERMISSION, NOR MAY  
THE DESIGN  
OR ANY INFORMATION SHOWN THEREON  
BE DISCLOSED TO ANY THIRD PARTY.  
WE WILL NOT BE RESPONSIBLE FOR OTHER  
CONTRACTUAL  
DIMENSIONS.  
© THIS DRAWING IS COPYRIGHT

|      |            |     |       |
|------|------------|-----|-------|
| REV: | AMENDMENT: | BY: | DATE: |
|------|------------|-----|-------|

TITLE:  
  
GROUND, FIRST, MANSARD FLOOR PLANS,  
SECTION A-A, 3D VIEWS AS PROPOSED

SITE ADDRESS:  
  
Greenwood, carters hill lane, meopham, DA130UG

JOB No.20022 CLIENT: NERIJUS & SANDRA BRAZYS

SCALE: 1:50 @ A1 DWG SHEET: A03

REV: -

DRAWN BY: AR DATE: 10/02/2023

APPROVED BY: \*\*\* DATE: \*\*/\*\*/\*\*\*\*

ARCHITECTURE,  
PLANNING &  
ENGINEERING

EMAIL:  
AR.DESIGNCONSTRUCTION@  
GMAIL.COM  
Tel: 074 2955-9396

