


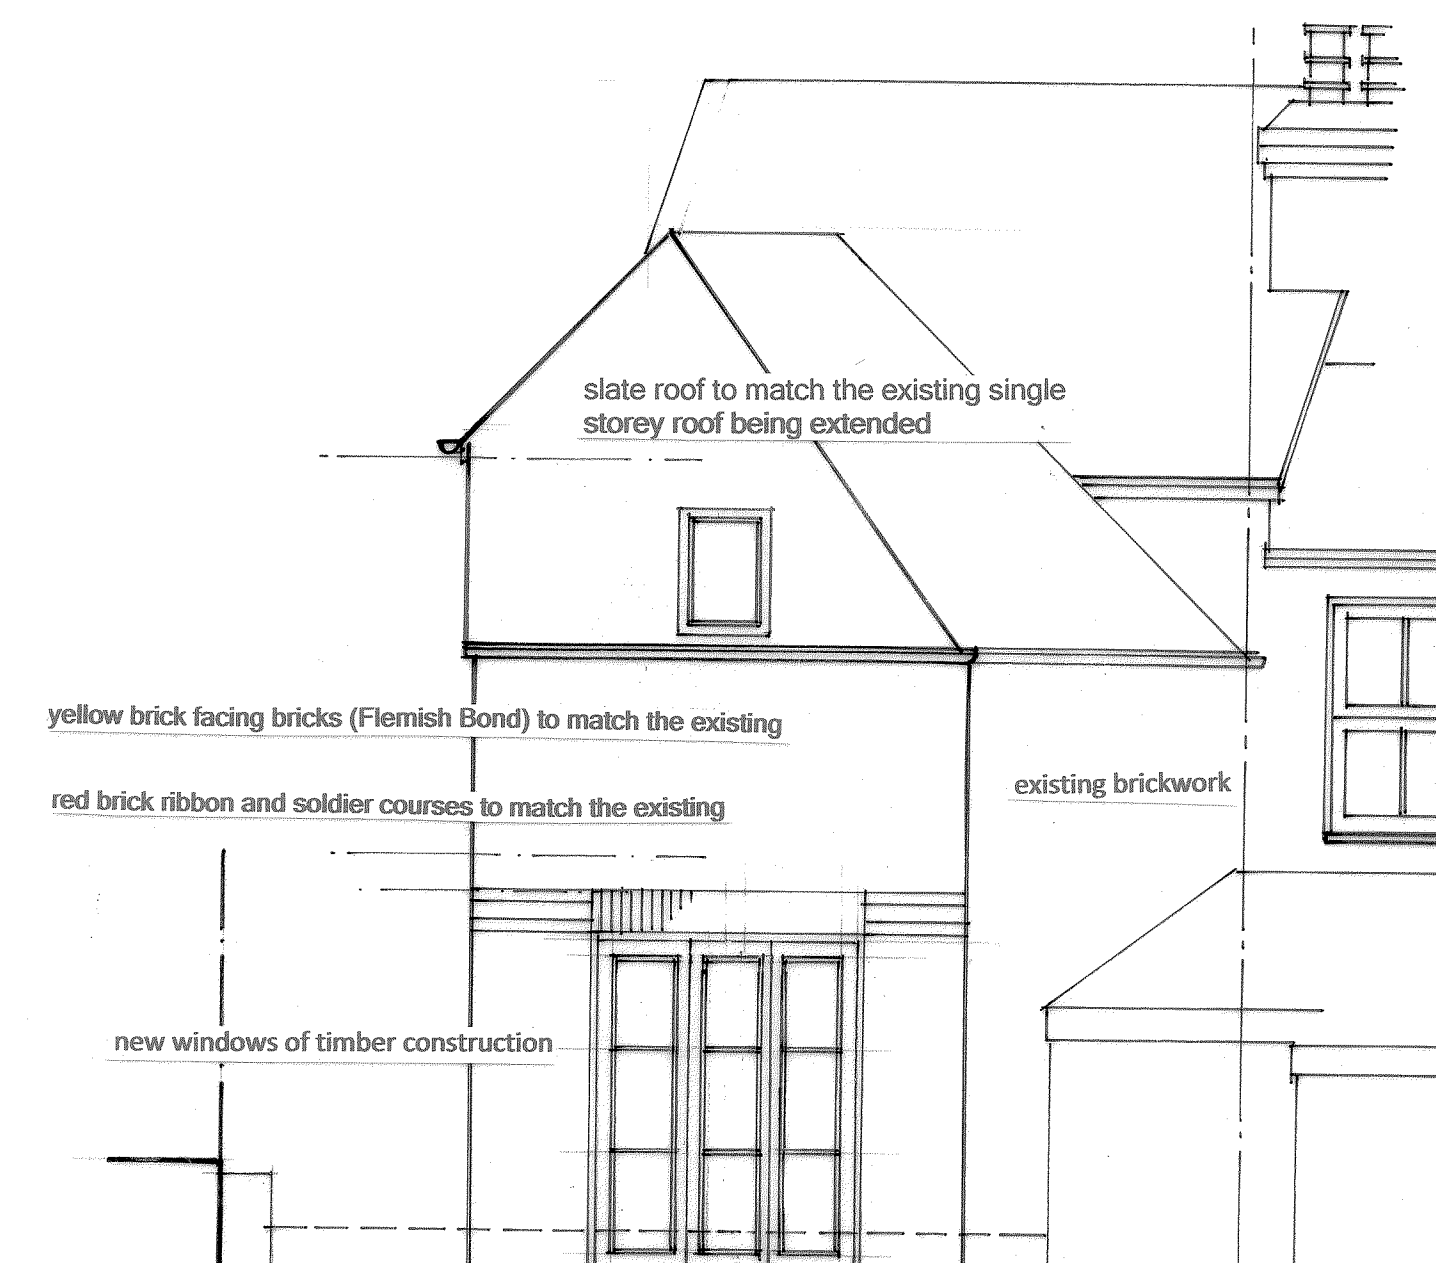





SIDE ELEVATION d-d (west)




FRONT ELEVATION a-a (north)



REAR ELEVATION b-b (south)

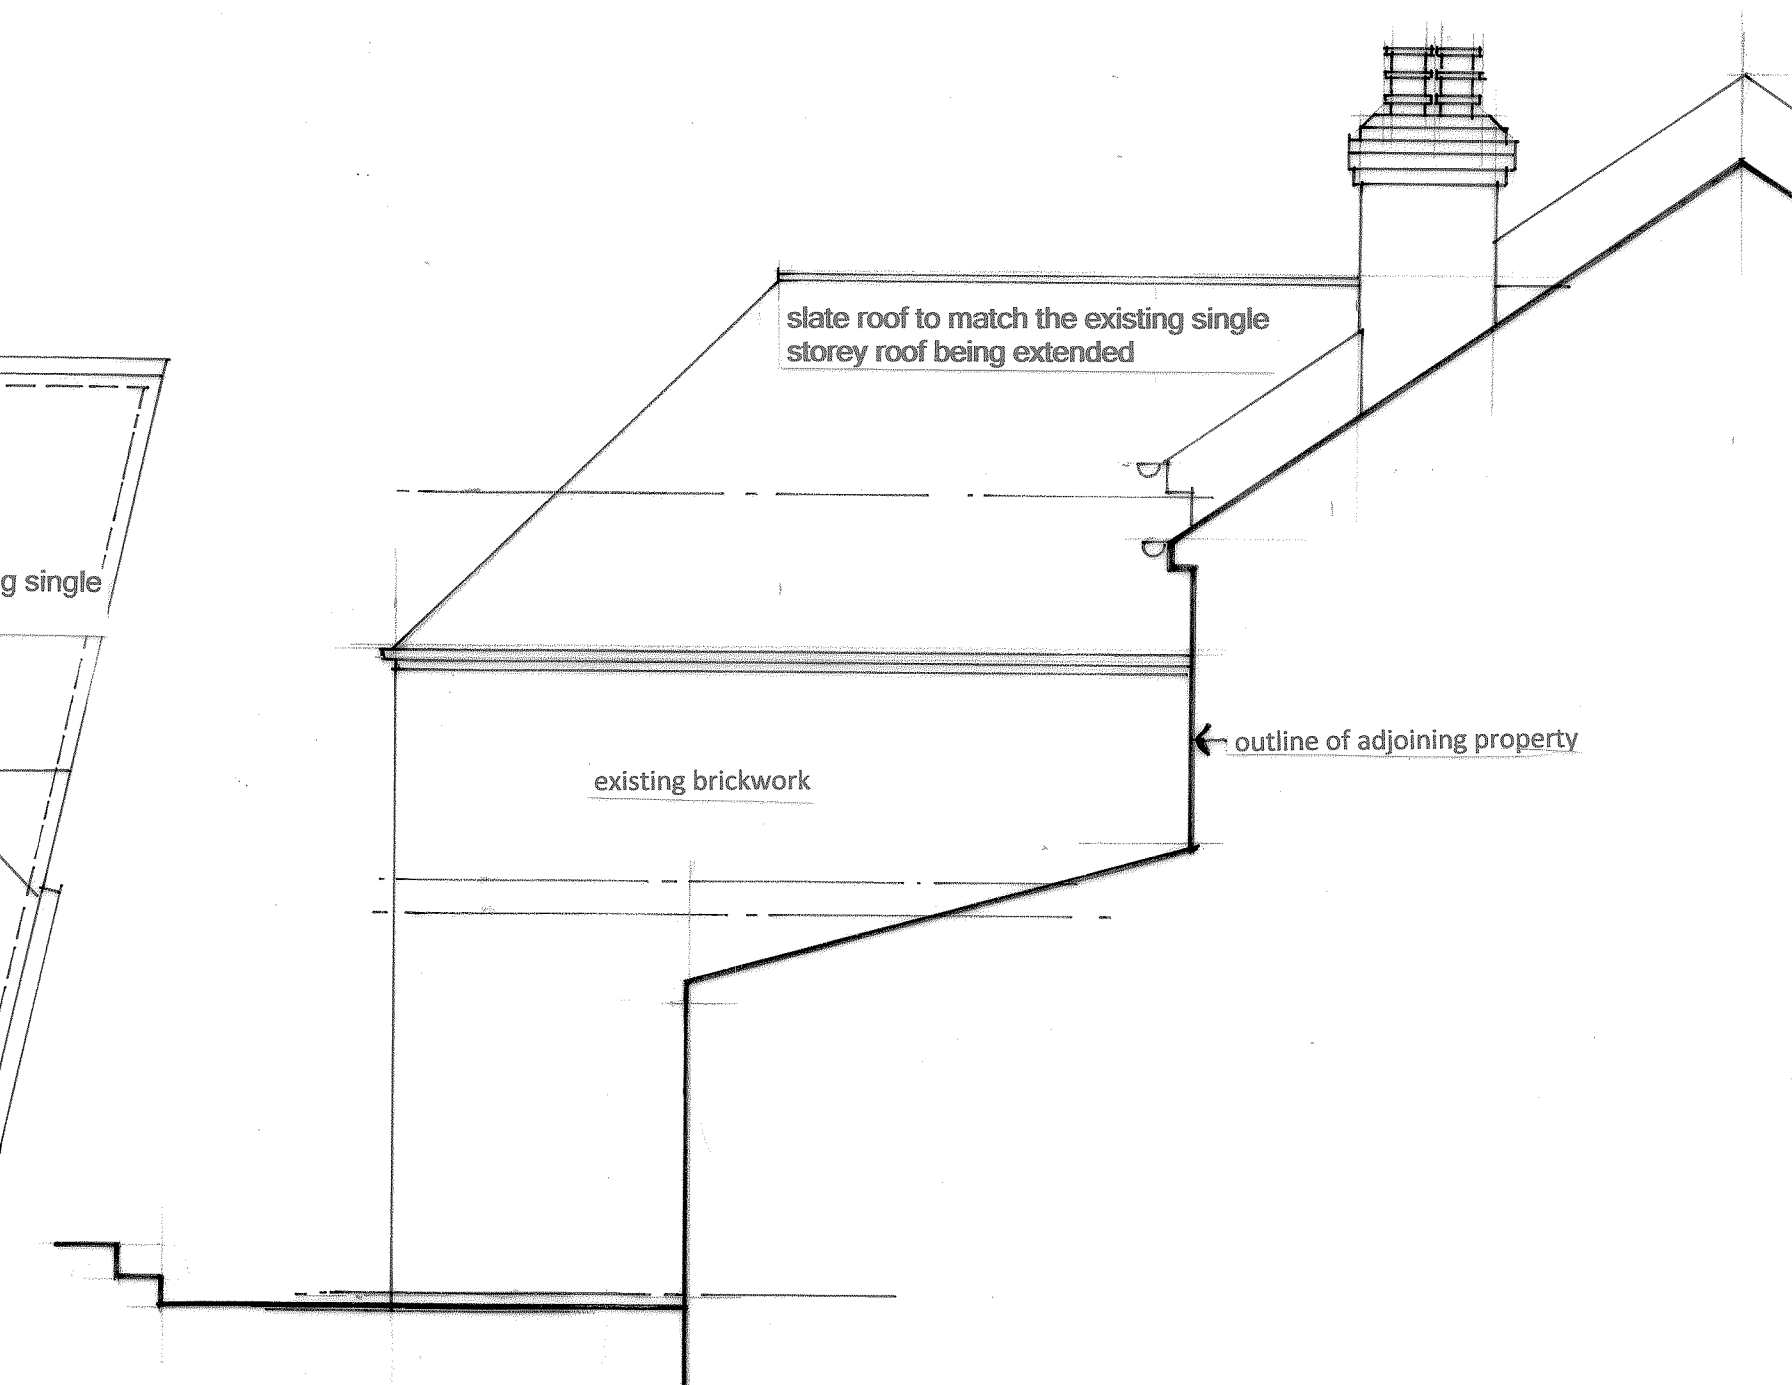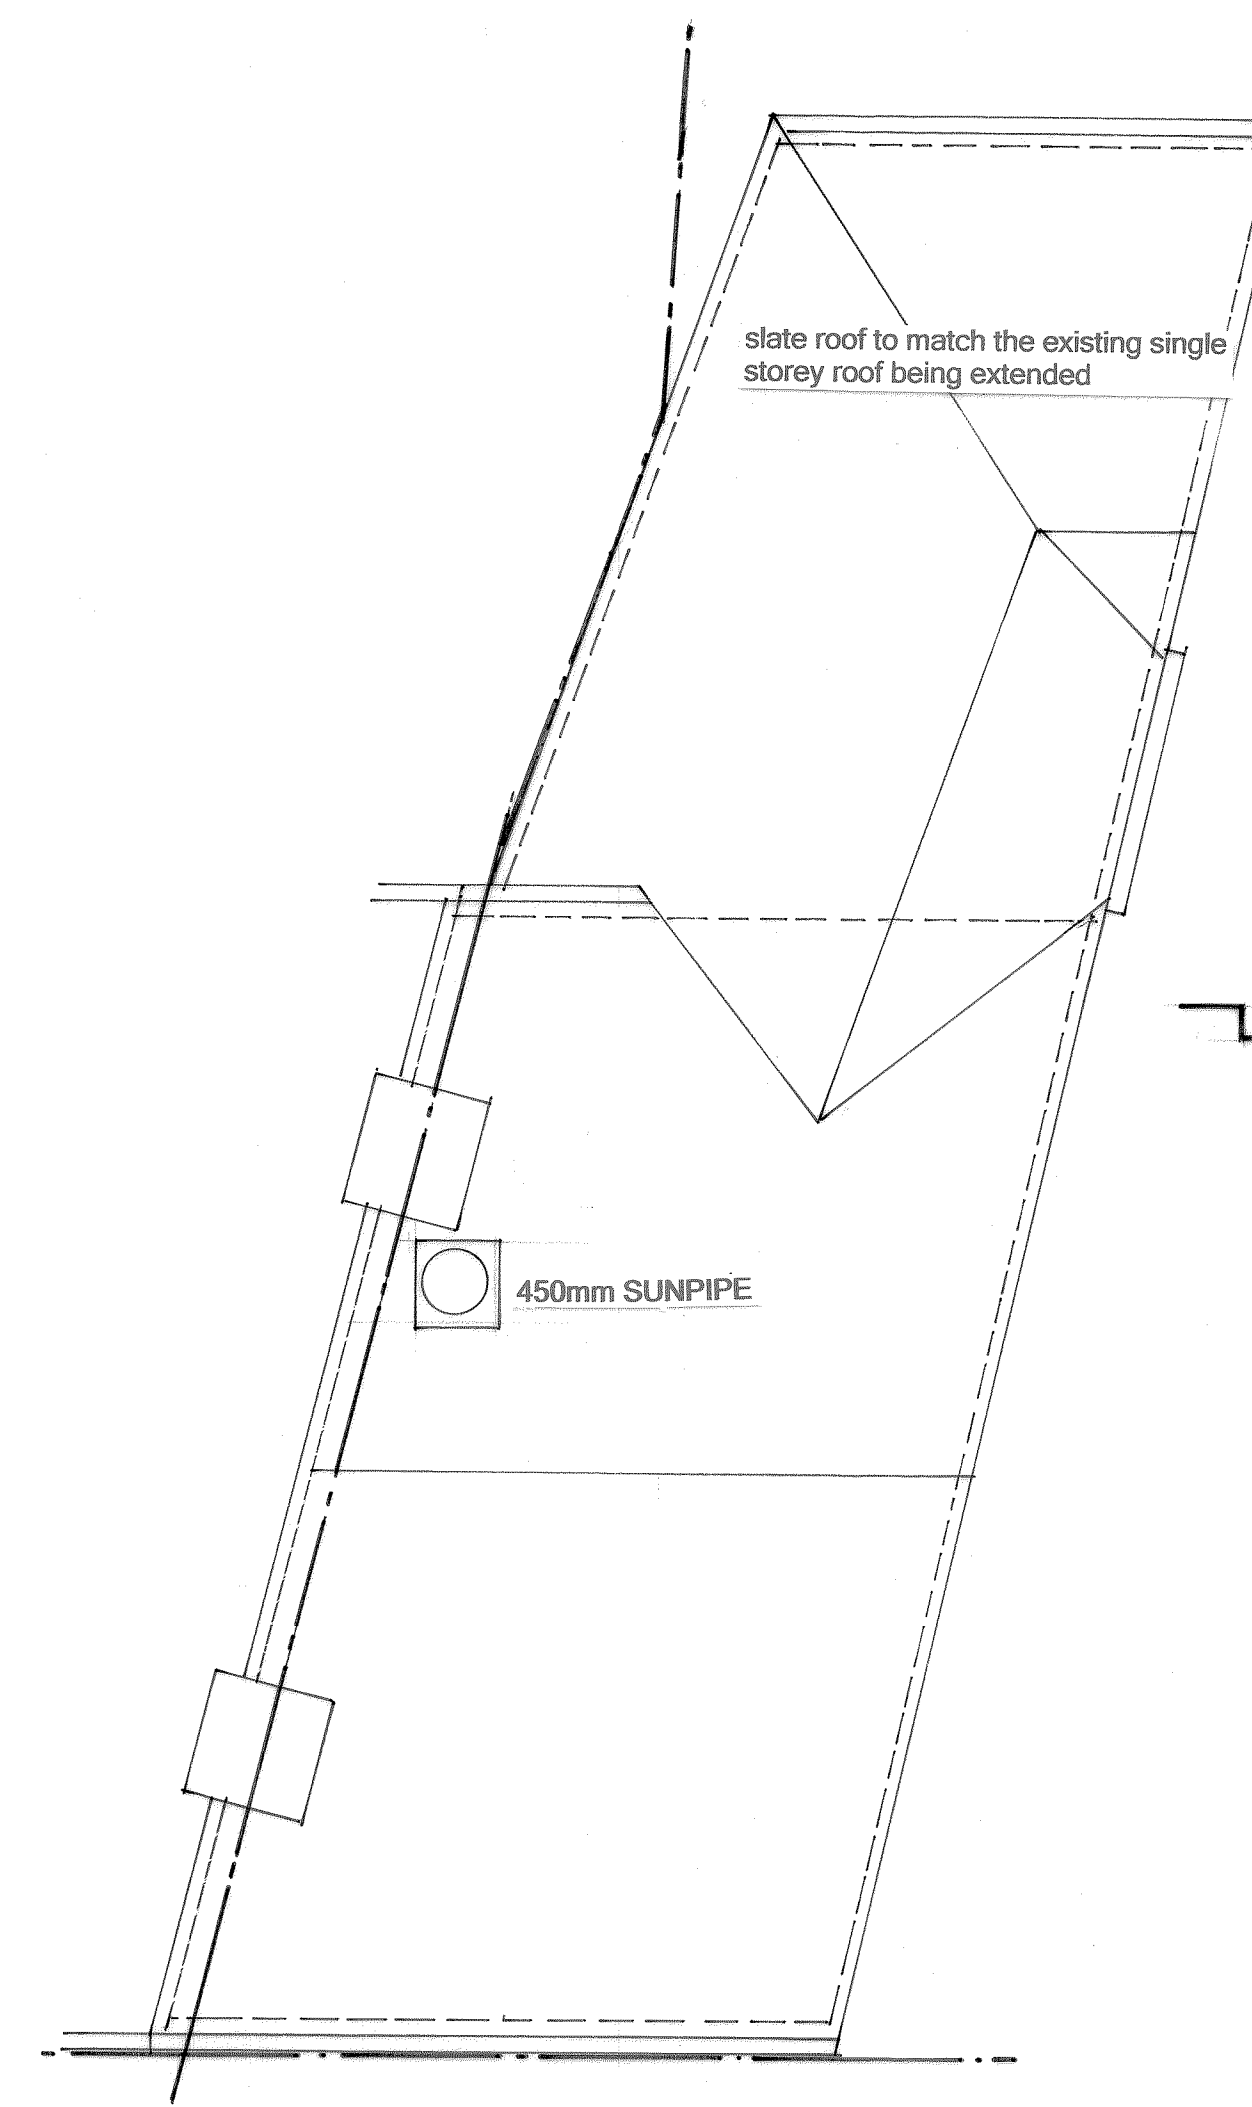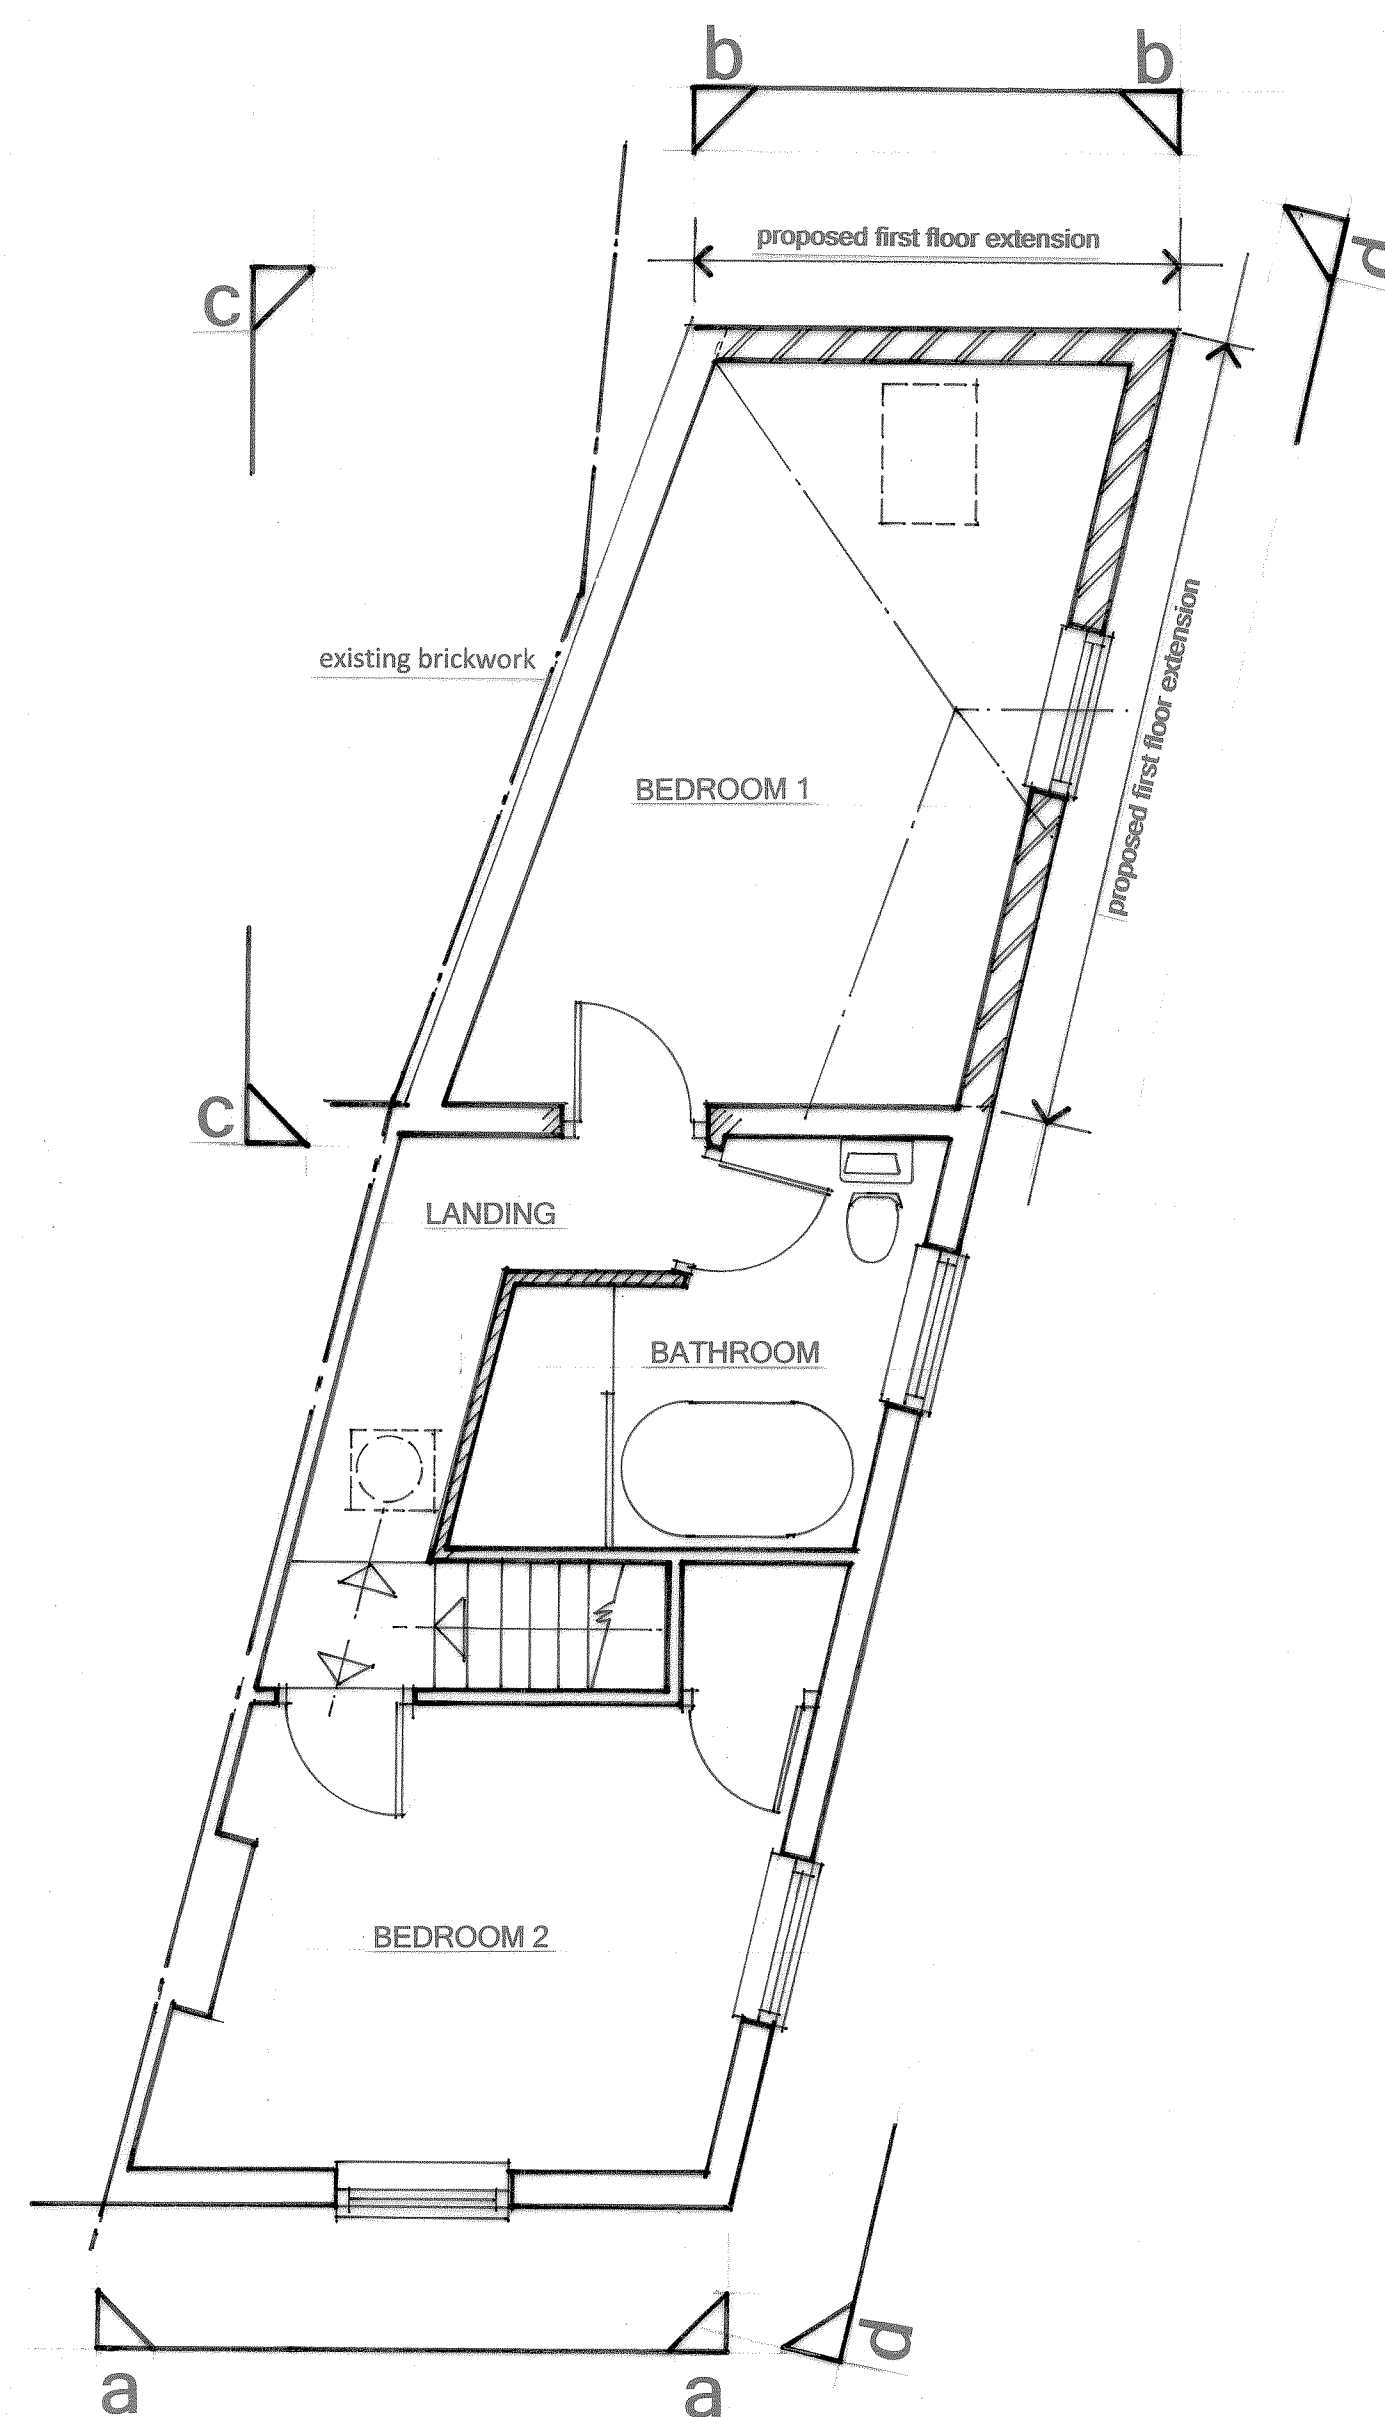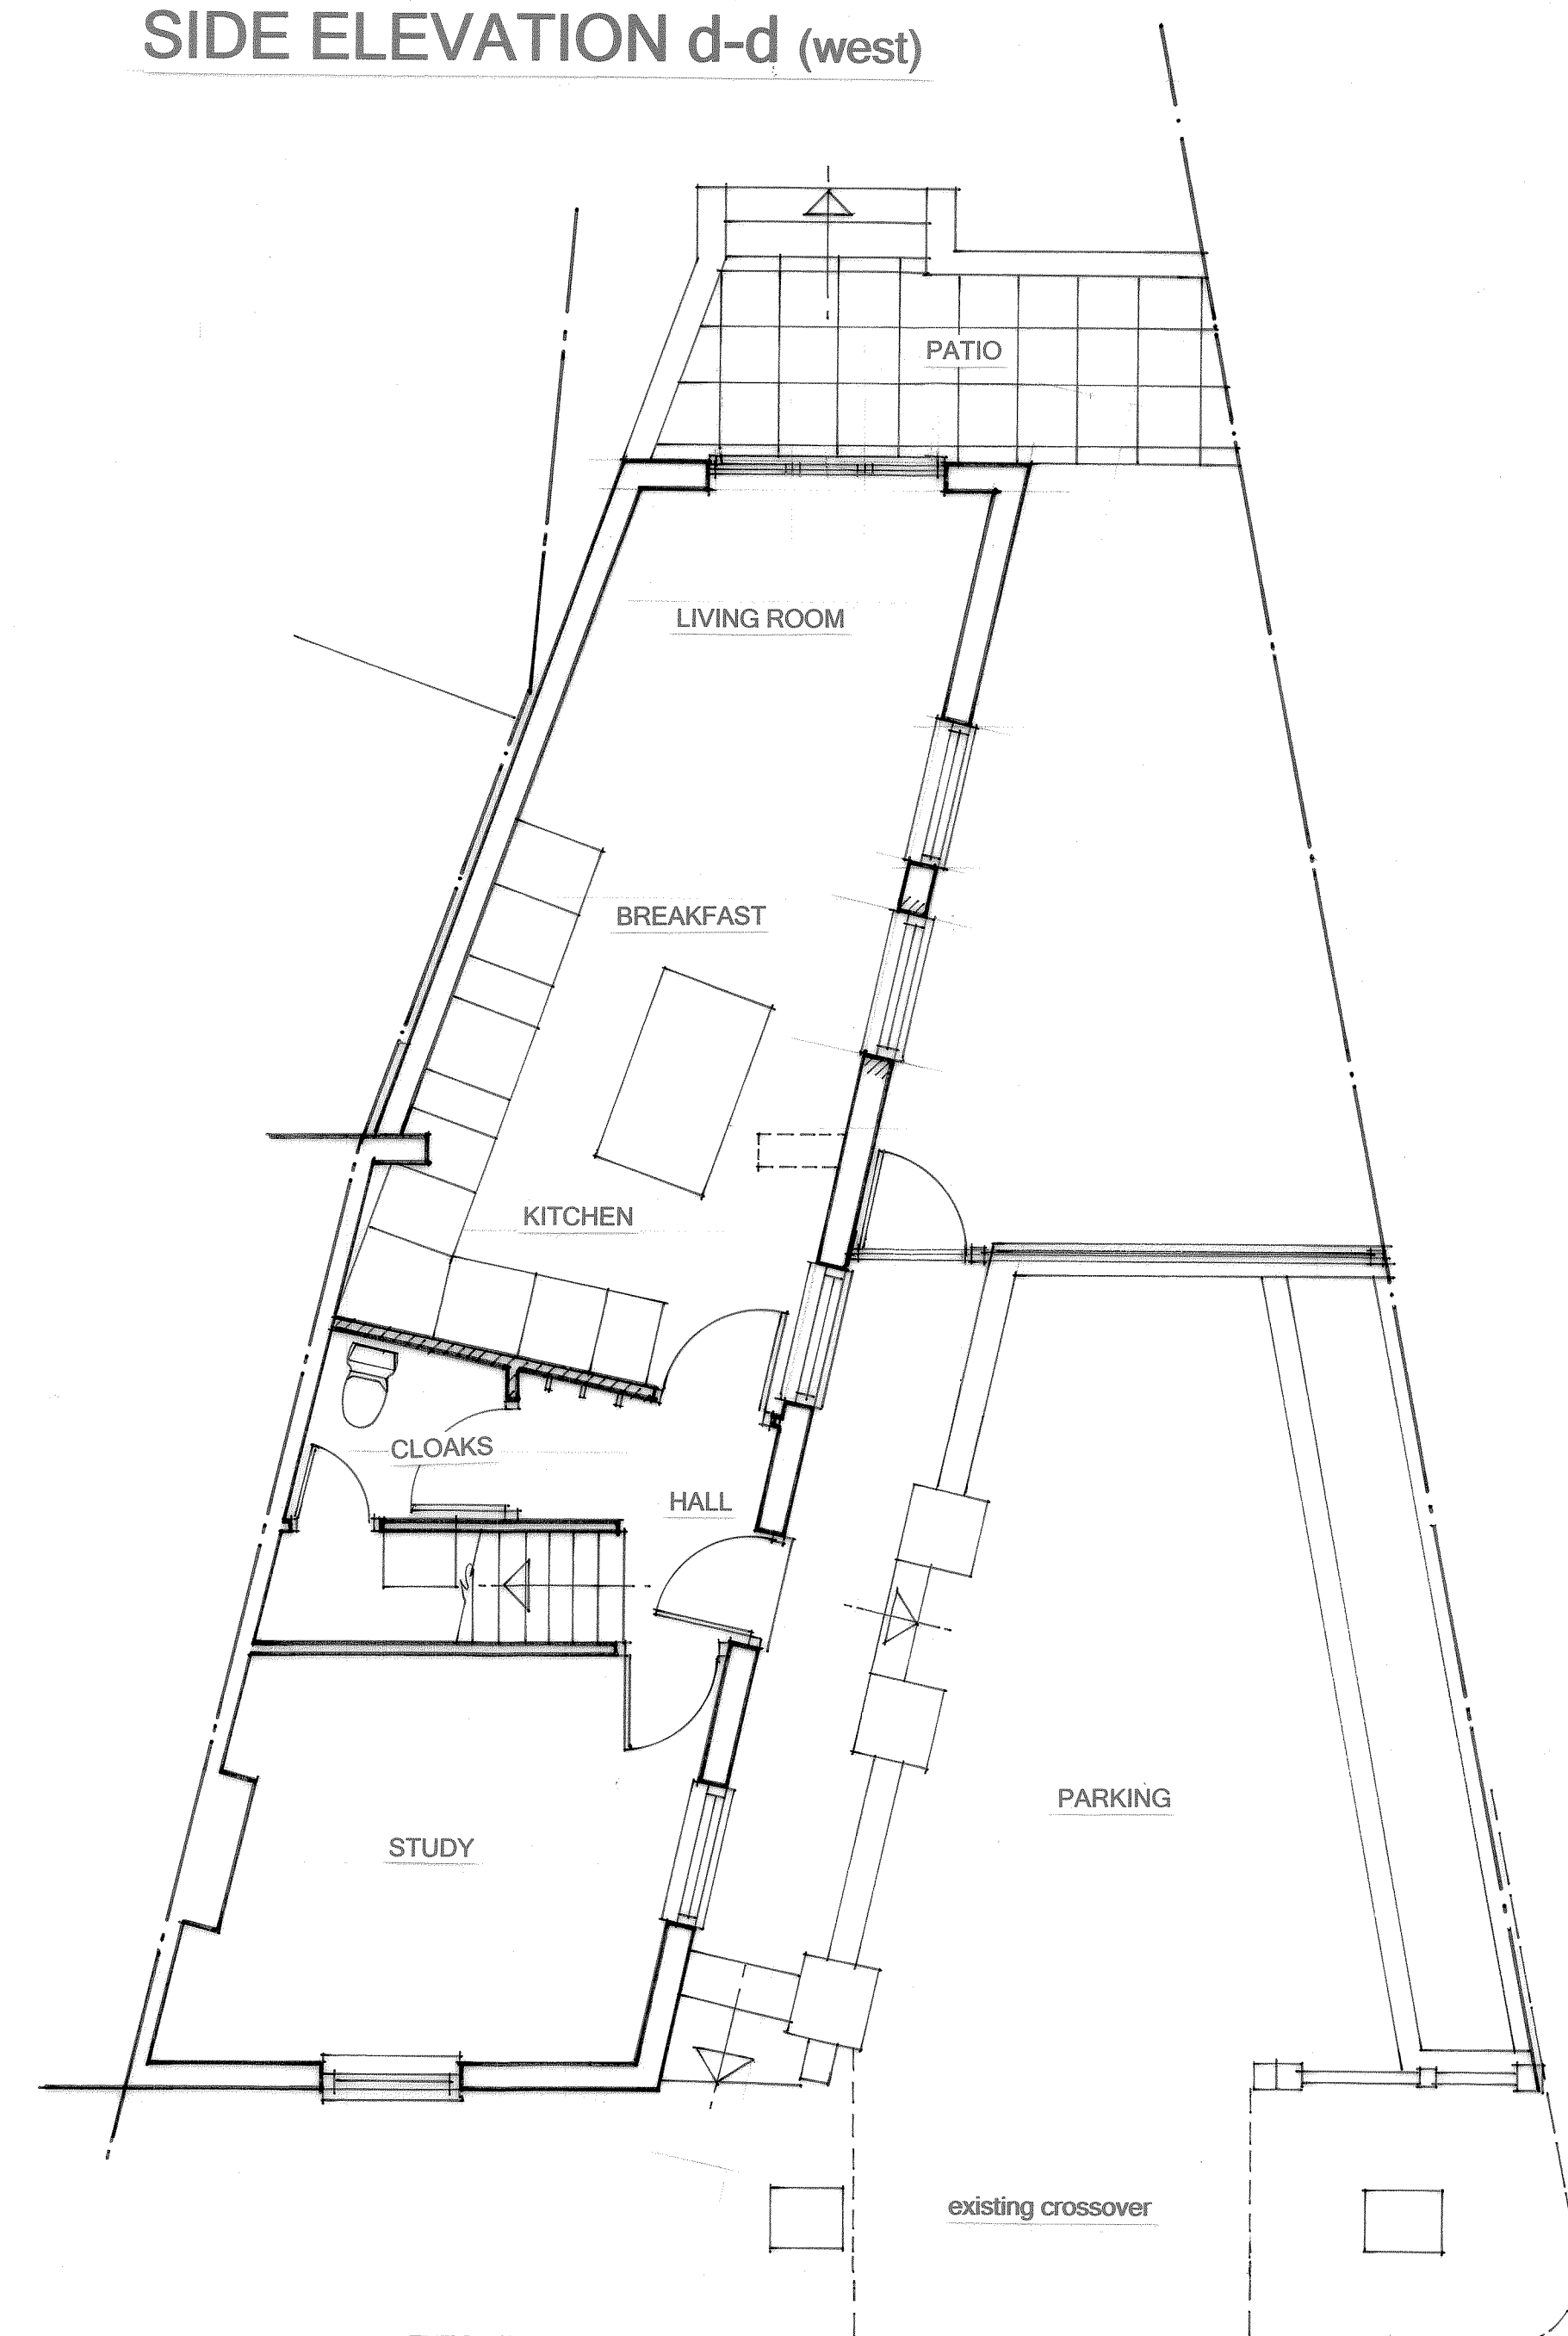

SIDE ELEVATION c-c (east)

 

AXIS AXIS ARCHITECTURAL 21B CRAYFORD HIGH STREET CRAYFORD, KENT DA1 4HH tel: 01322 524748 email: axisarchitectural@hotmail.co.uk		
Address 53 SOUTH HILL ROAD GRAVESEND KENT DA12 1JX		
Drawing Title PROPOSED PLANS and ELEVATIONS		
Job Title PROPOSED FIRST FLOOR REAR EXTENSION TOGETHER WITH INTERNAL ALTERATIONS		
drawn by MJD Job No VL/ 601	date JULY 2024 Drawing No /A	scale 1.50 @ A1