



HERMITAGE ROAD


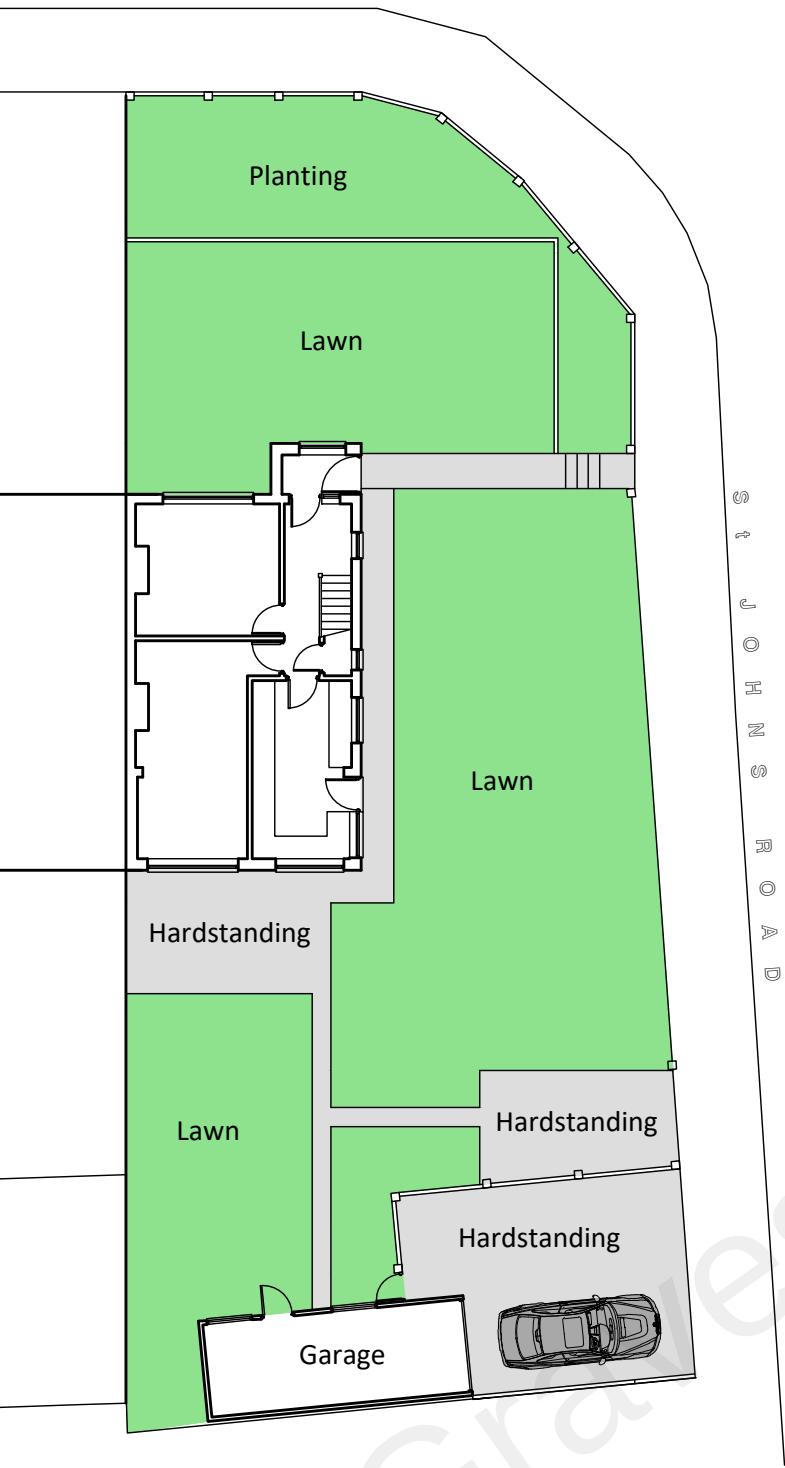


Site Plan
As Existing
Scale 1:200

HERMITAGE ROAD

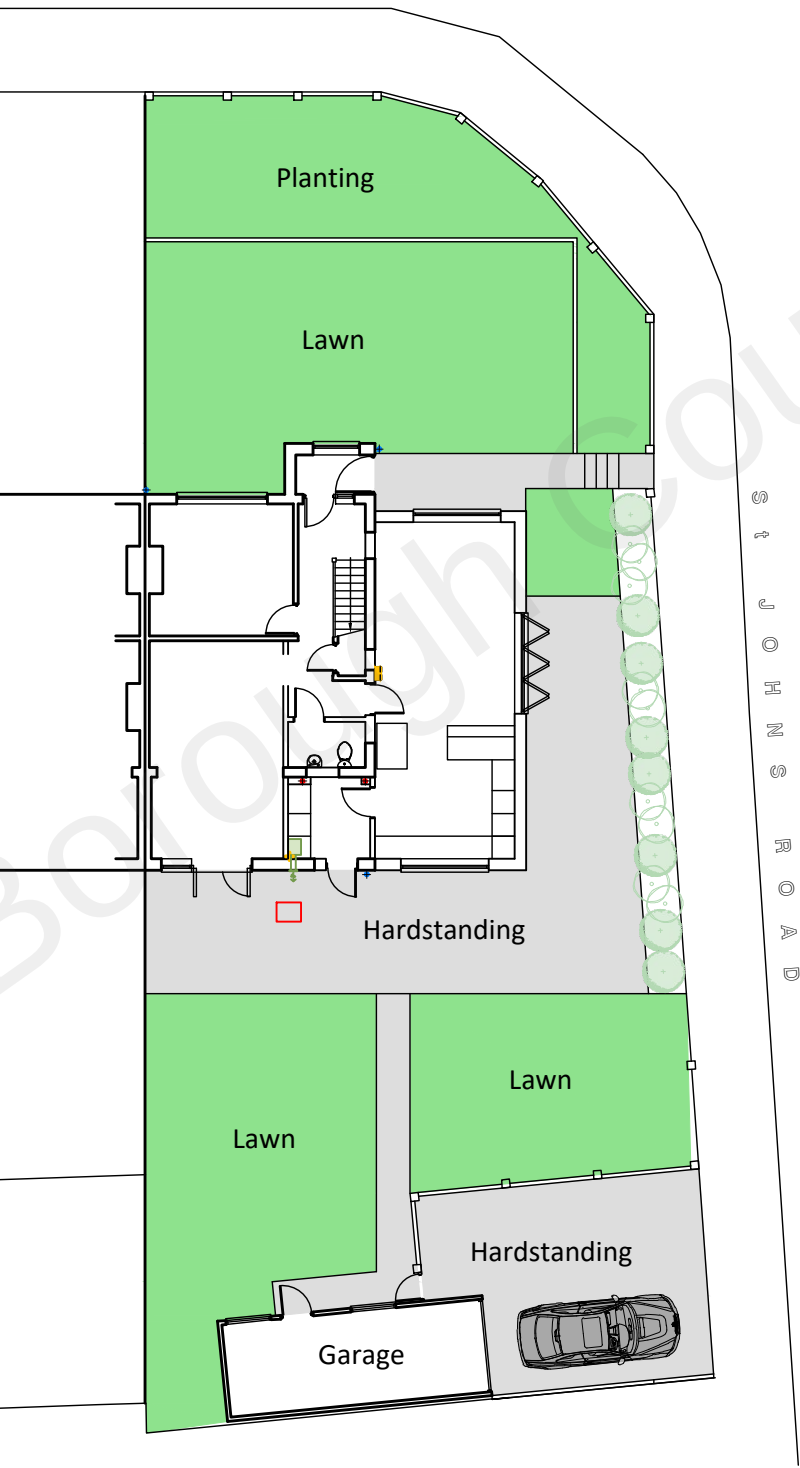

Site Plan
As Proposed
Scale 1:200

 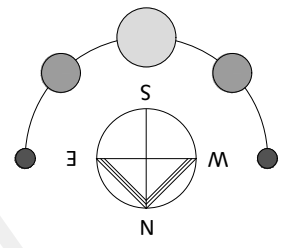

F O R A P P R O V A L

CLIENT Mr D Turner	PROJECT 19 Hermitage Rd Higham Rochester ME3 7DD	DRAWN SP	DATE Aug 2022	SCALE 1:200	DWG SIZE A3
WORK STAGE Planning	DRAWING Block Plans - As Existing & As Proposed	DRAWING NO. SP-493-P-202	REVISION.		