


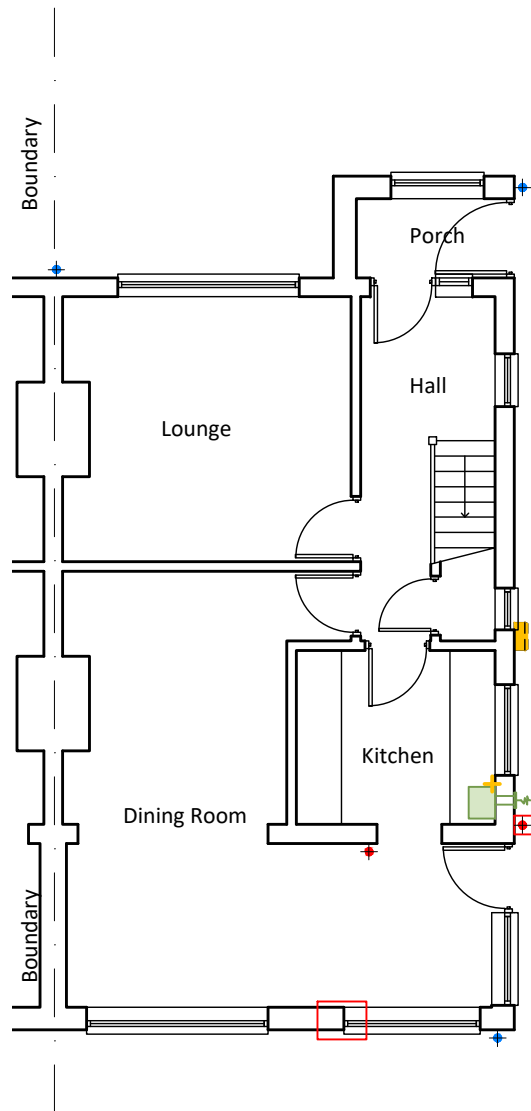


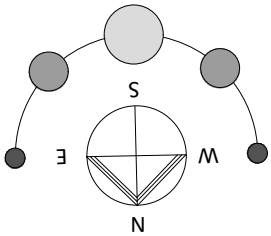

Ground Floor Plan
As Existing Scale 1:100

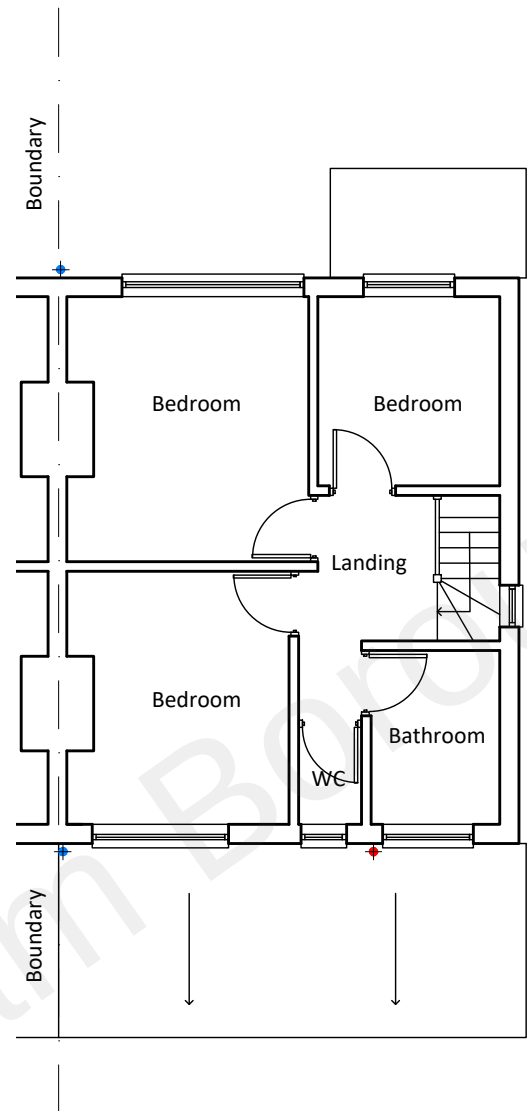


First Floor Plan
As Existing Scale 1:100

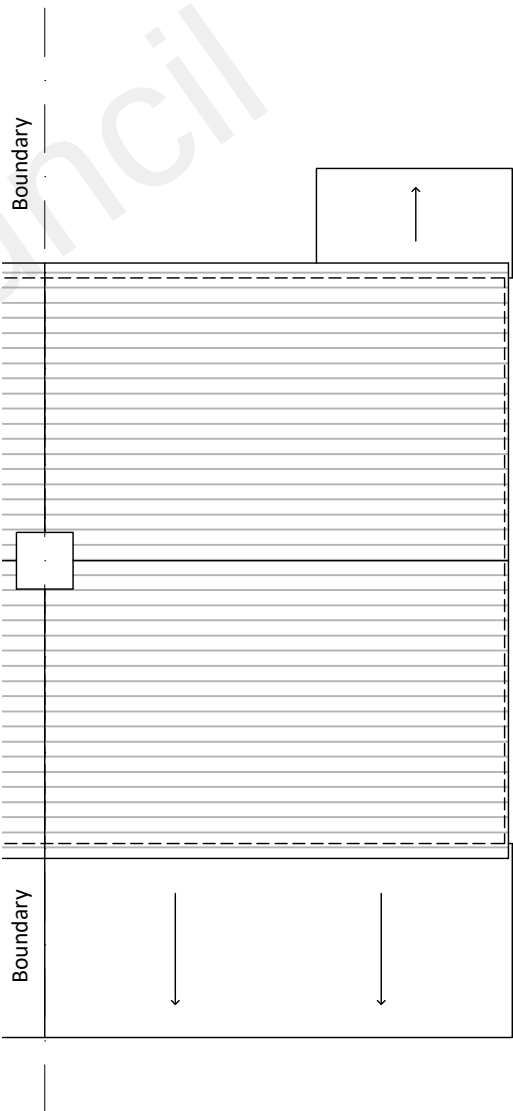

Roof Plan
As Existing Scale 1:100

F O R A P P R O V A L

 

CLIENT Mr D Turner	PROJECT 19 Hermitage Rd Higham Rochester ME3 7DD	DRAWN SP	DATE Aug 2022	SCALE 1:100	DWG SIZE A3
WORK STAGE Planning	DRAWING Plans - As Existing	DRAWING NO. SP-493-P-101	REVISION.		