


KEY TO MATERIALS


- ① Concrete interlocking tiles
- ② Facing brickwork
- ③ White uPVC double glazed window / door

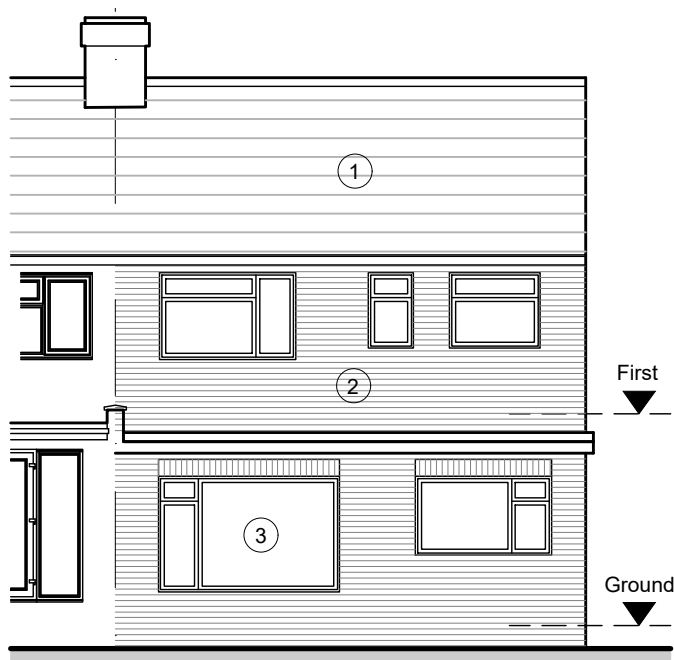

Front Elevation

As Existing


Scale 1:100

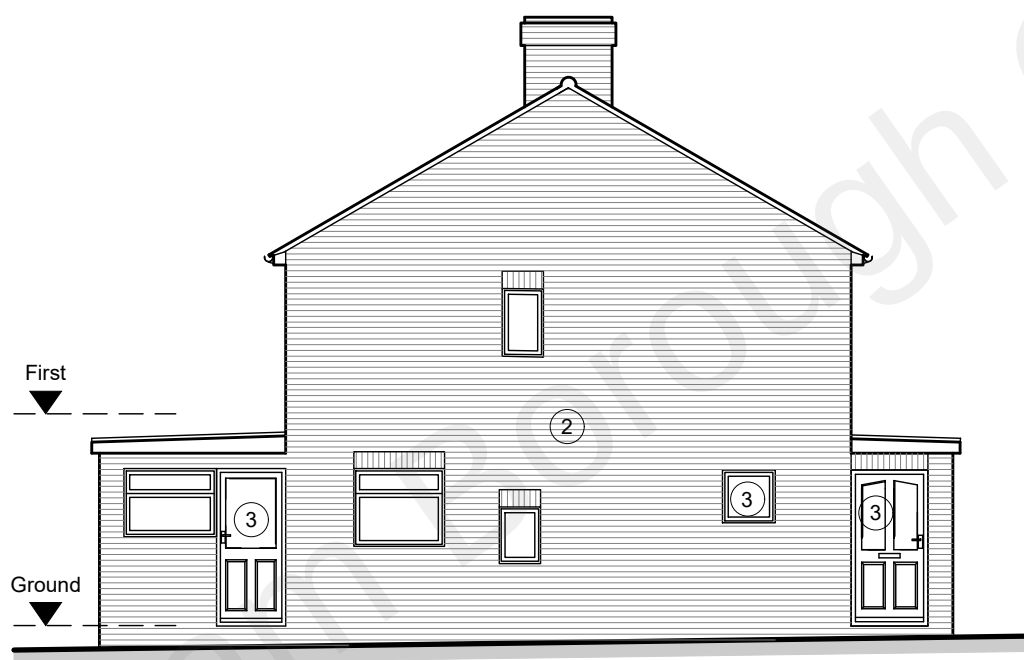

Side Elevation

As Existing

Scale 1:100

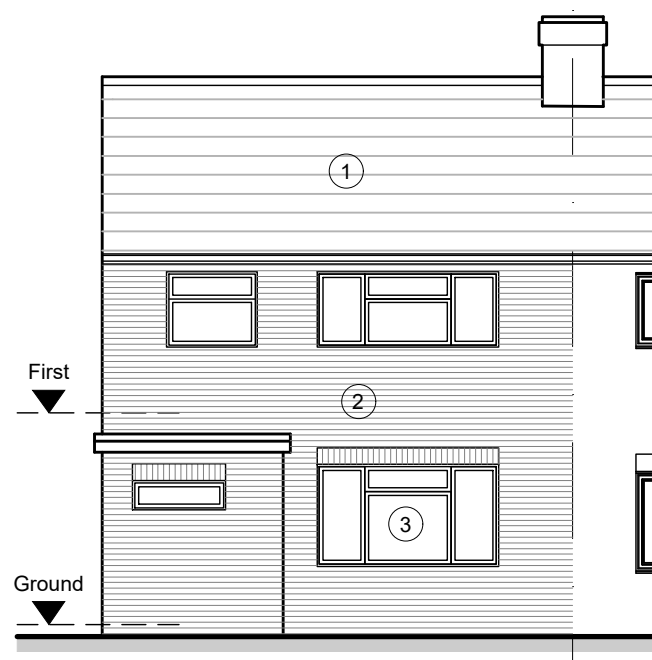

Rear Elevation

As Existing

Scale 1:100



F O R A P P R O V A L

CLIENT Mr D Turner	PROJECT 19 Hermitage Rd Higham Rochester ME3 7DD	DRAWN SP	DATE Aug 2022	SCALE 1:100	DWG SIZE A3
WORK STAGE Planning	DRAWING Elevations - As Existing	DRAWING NO. SP-493-P-102	REVISION.		