

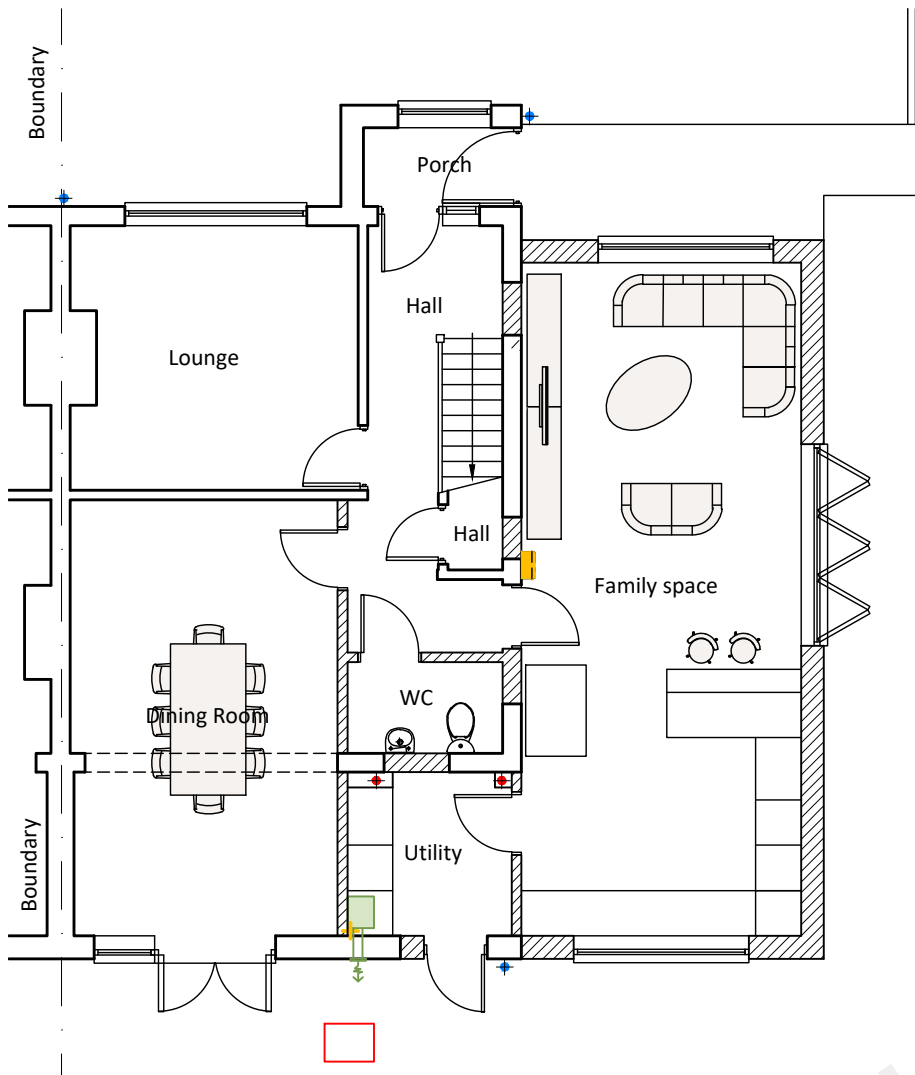


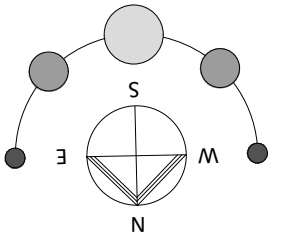

Ground Floor Plan

As Proposed


Scale 1:100

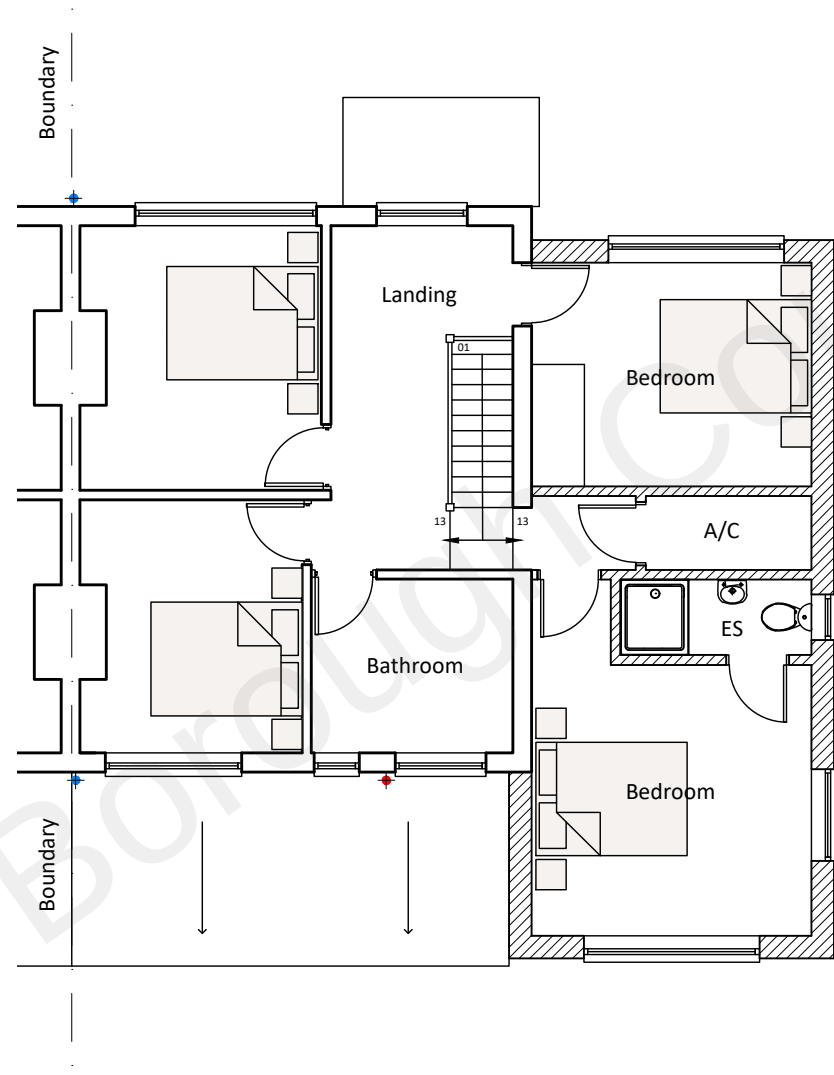

First Floor Plan

As Proposed

Scale 1:100

 

CLIENT Mr D Turner	PROJECT 19 Hermitage Rd Higham Rochester ME3 7DD	DRAWN SP	DATE Aug 2022	SCALE 1:100	DWG SIZE A3
WORK STAGE Planning	DRAWING Plans - As Proposed	DRAWING NO. SP-493-P-200	REVISION.		