



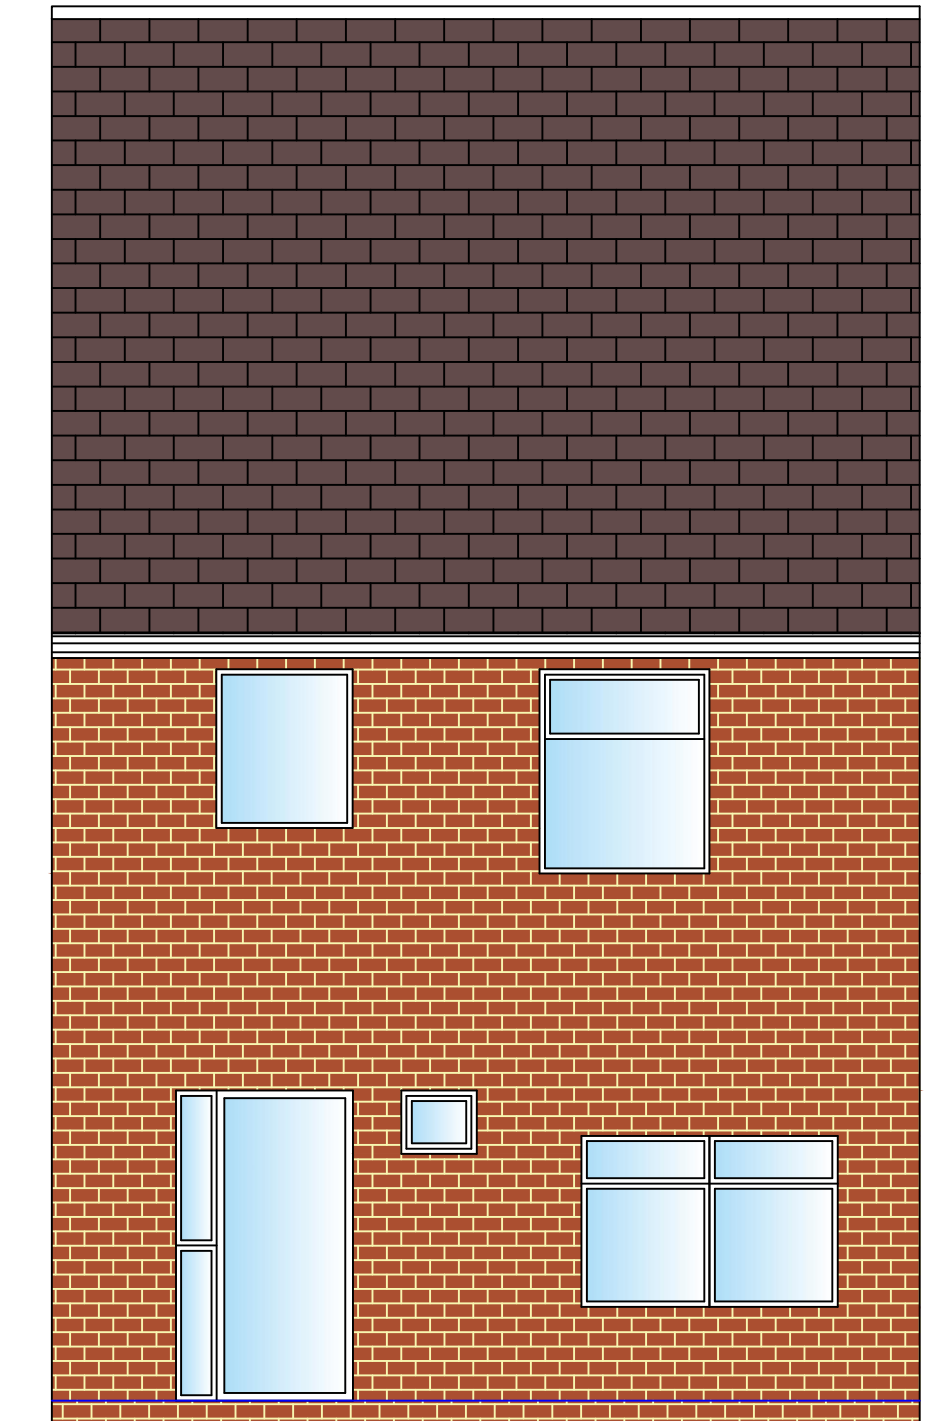

EXISTING FRONT ELEVATION

PROPOSED FRONT ELEVATION

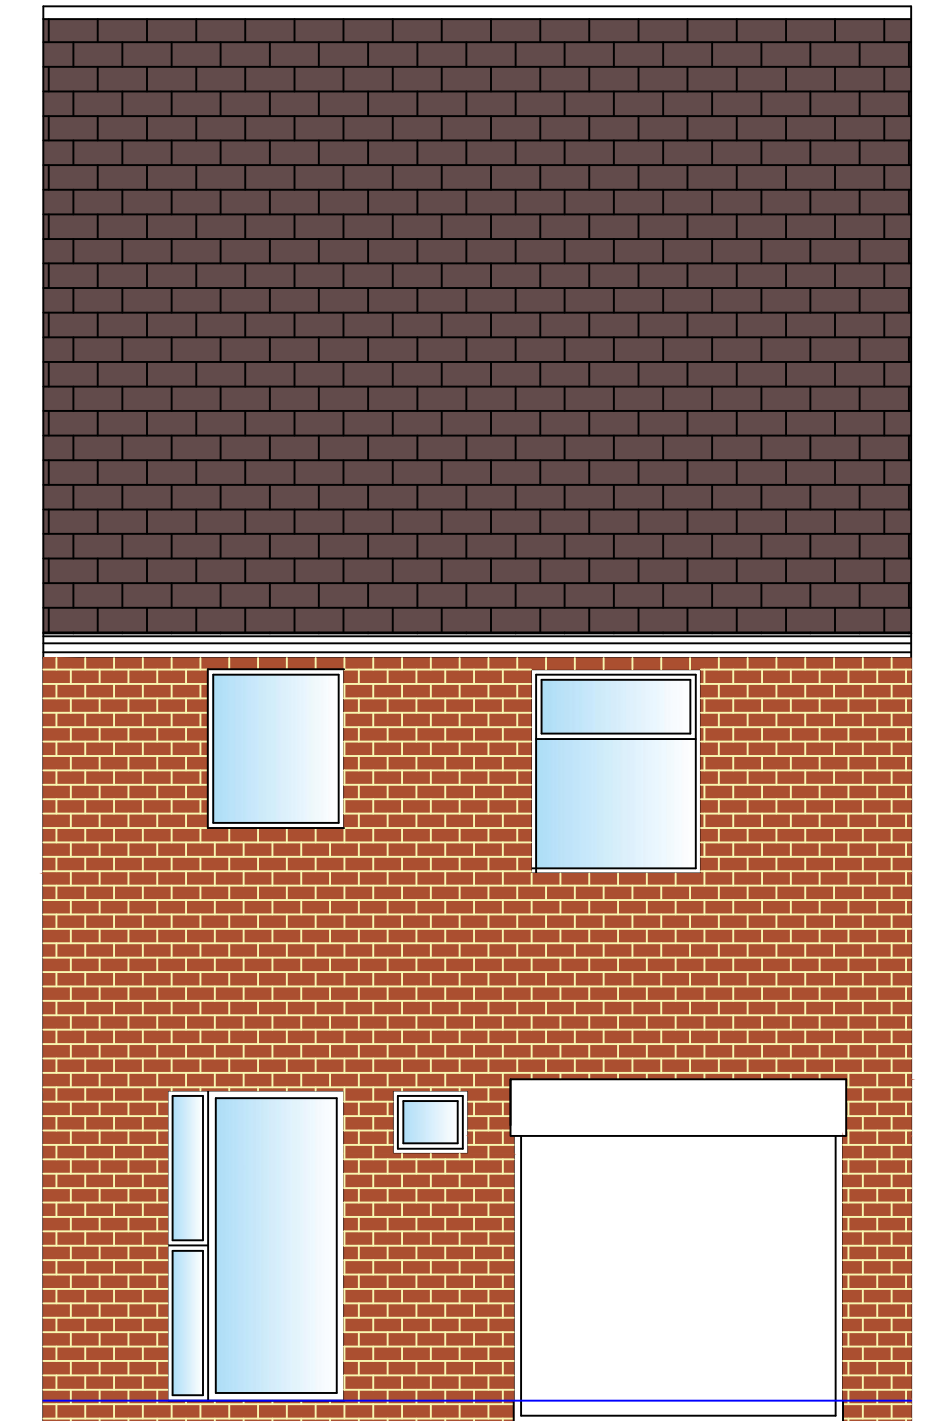

12 Swift Avenue, Finberry,
Ashford, Kent, TN25 7GD.
07872 995076.
thelofftdesignstudio@outlook.com

Name: MR BHADARE

Address:
10 CAMBRIAN GROVE, GRAVESEND, DA11 0PU

Project: GARAGE CONVERSION

Date:
08/03/2023

Drawn By:
SC

Plan No:
1542 A -05

A horizontal scale bar with a black border. It has four major tick marks labeled '0', '1m', '2m', and '3m' from left to right. Below the bar, the text 'SCALE BAR 1:50' is centered.