



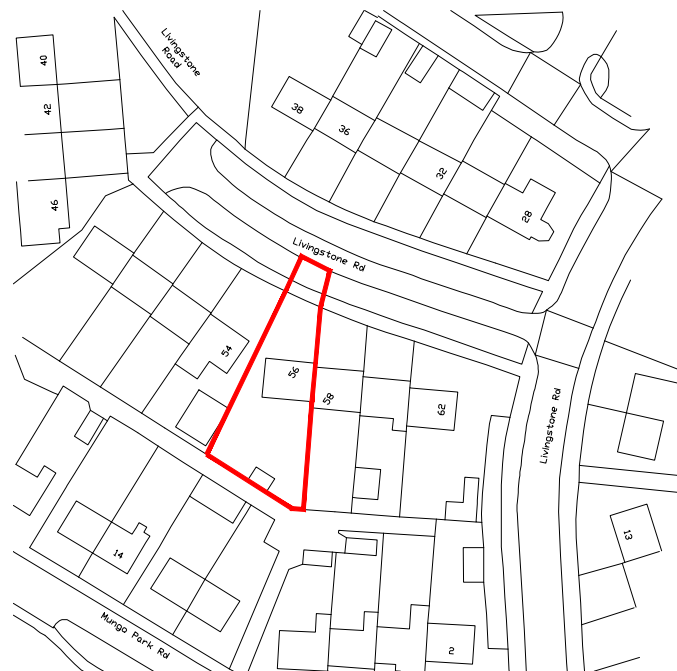


Proposed Location Plan
1:1250 @ A3

The red line is to identify the property based on Ordnance Survey data only. It is not intended to identify physical or ownership boundaries.

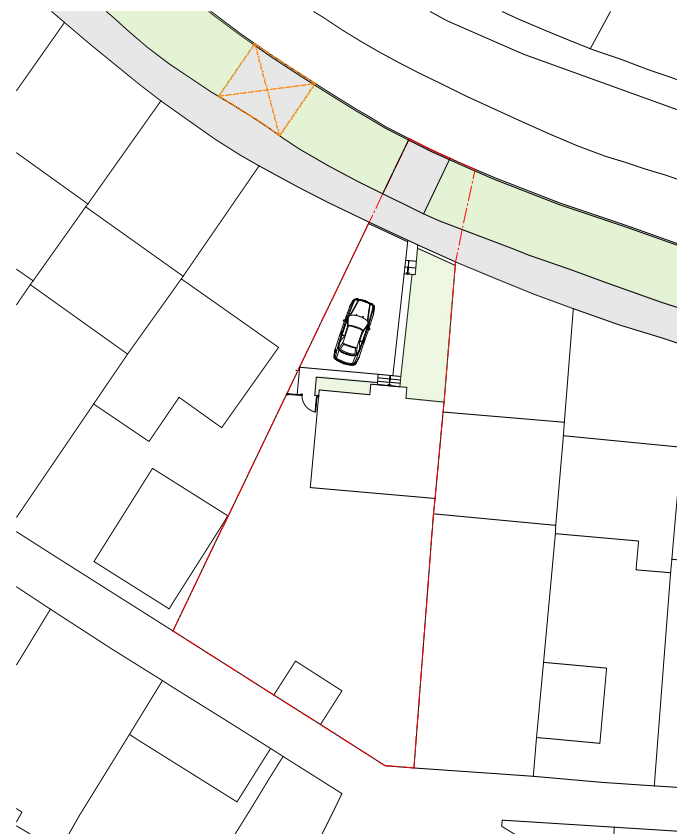


Proposed Block Plan
1:500 @ A3

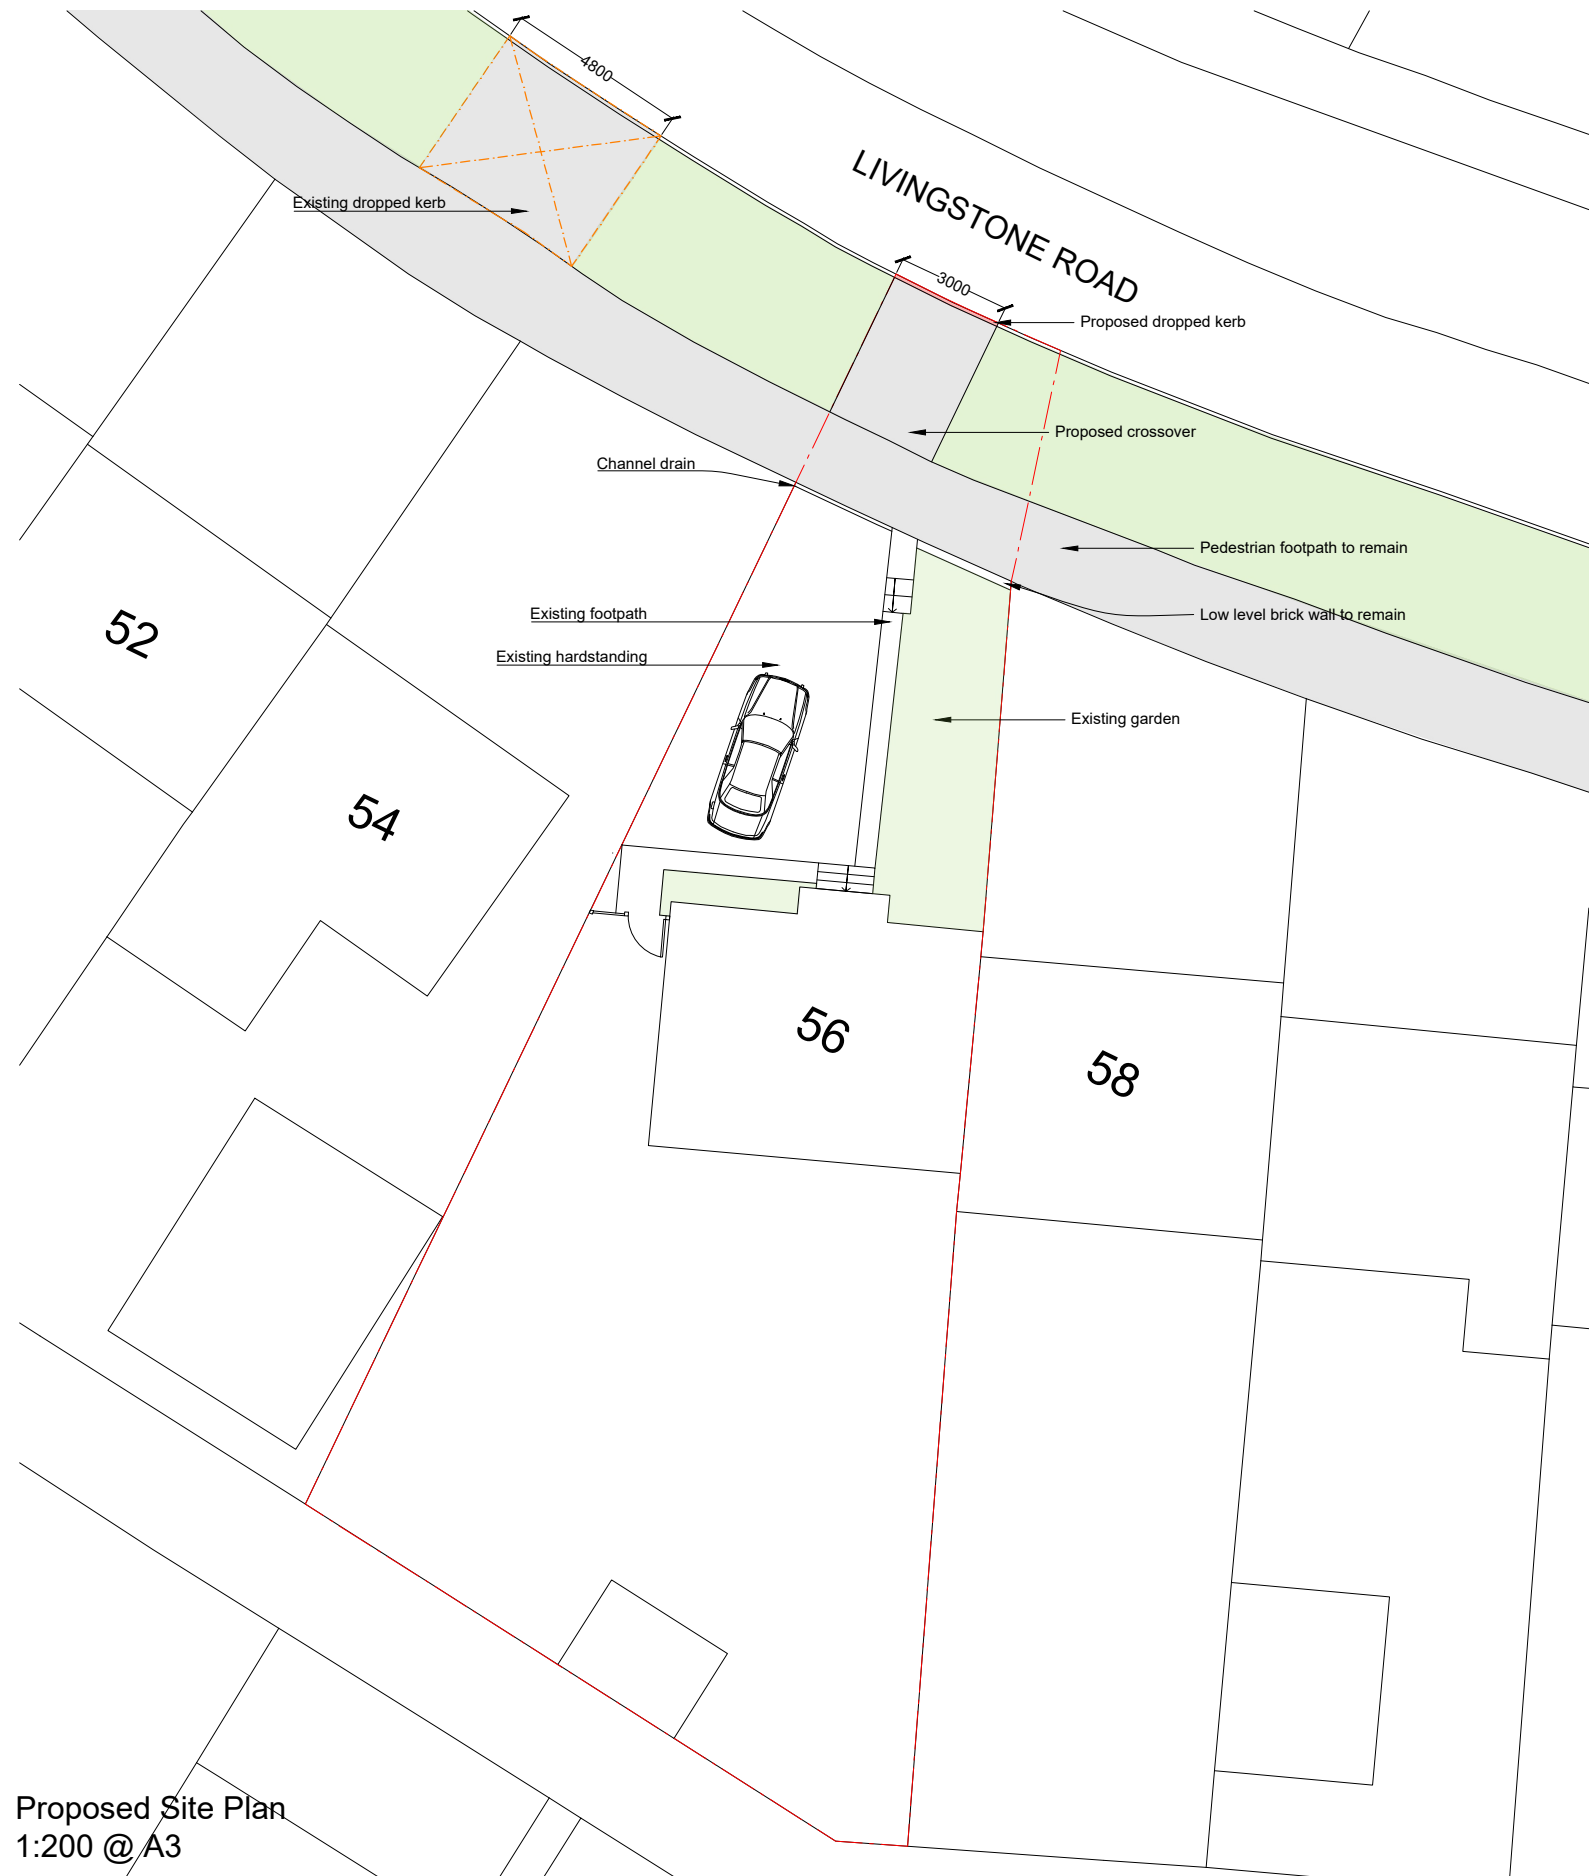

Proposed Site Plan
1:200 @ A3

NOTES:

- This drawing is for early stage design and planning applications only, and therefore should NOT be used for construction.

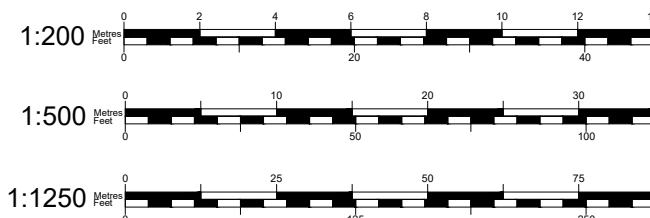

Revisions:
- 23.12.23 FIRST ISSUE

LOCATION 56 Livingstone Rd Gravesend DA12 5DZ	CLIENT Svetoslav & Borislav Krastev			DRAWING TITLE Proposed Location Plan and Site Plan	DRAWING No 002 @ A3
	SCALE Various @ A3	STATUS Proposed	CHECKED BY YS		
JOB DESCRIPTION Dropped kerb/vehicle crossover application				REV	