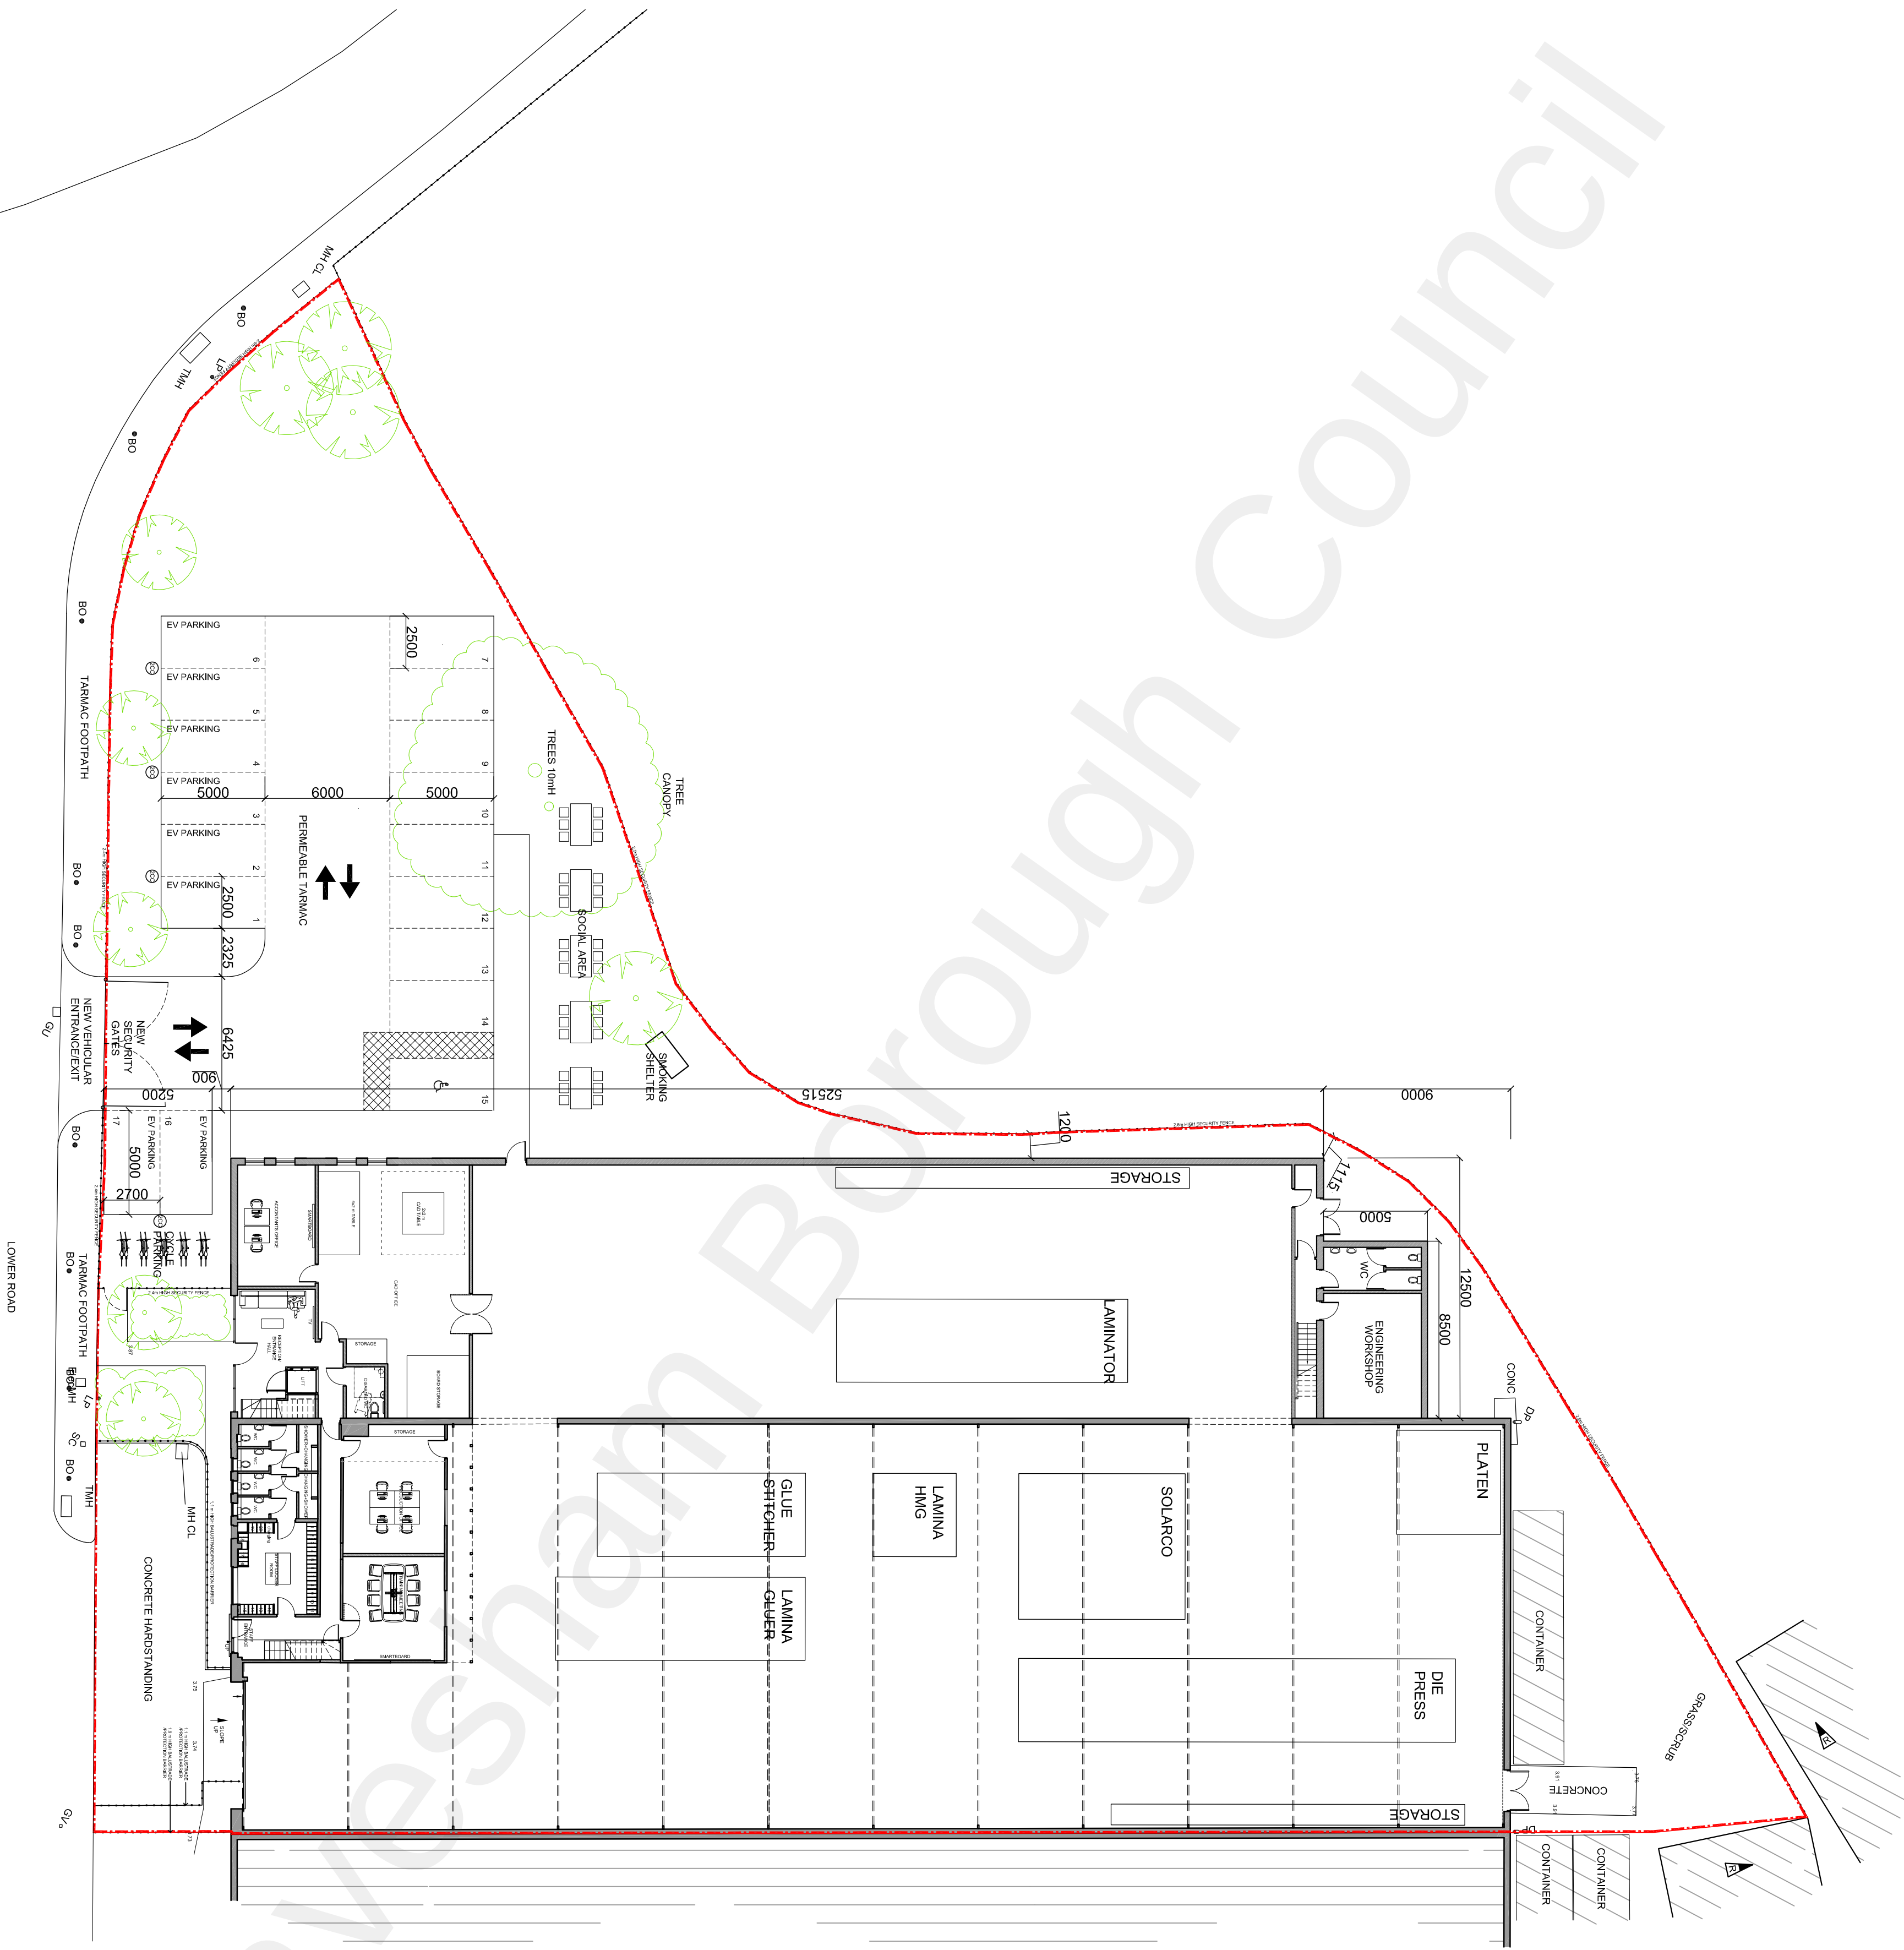
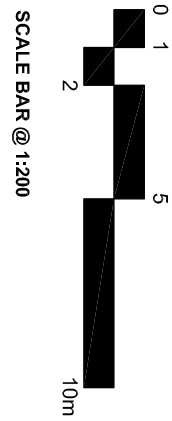


- REVISIONS
- C 18.01.23 Left hand side entrance gate removed & car parking layout revised.
 - B 17.01.23 Lorry parking & wider gates removed and car parking spaces increased in size.
 - A 20.10.22 Fire escape from 1st floor added to rear of extension.

PLANNING

201 GREENWICH HIGH ROAD T: 020 8858 8788
LONDON E10 0NS
bbr@bruntonbooyer.com
bbr
THE BRUNTON BOOYER
PARTNERSHIP
CHARTERED ARCHITECTS

UNIT J1, NORTHFLEET
INDUSTRIAL ESTATE,
LOWER ROAD, DA11 9BL.
PROP. GROUND FLOOR PLAN

scale 1:200@A1 draw 4101 date 10.10.22

1079A/20 C revision