


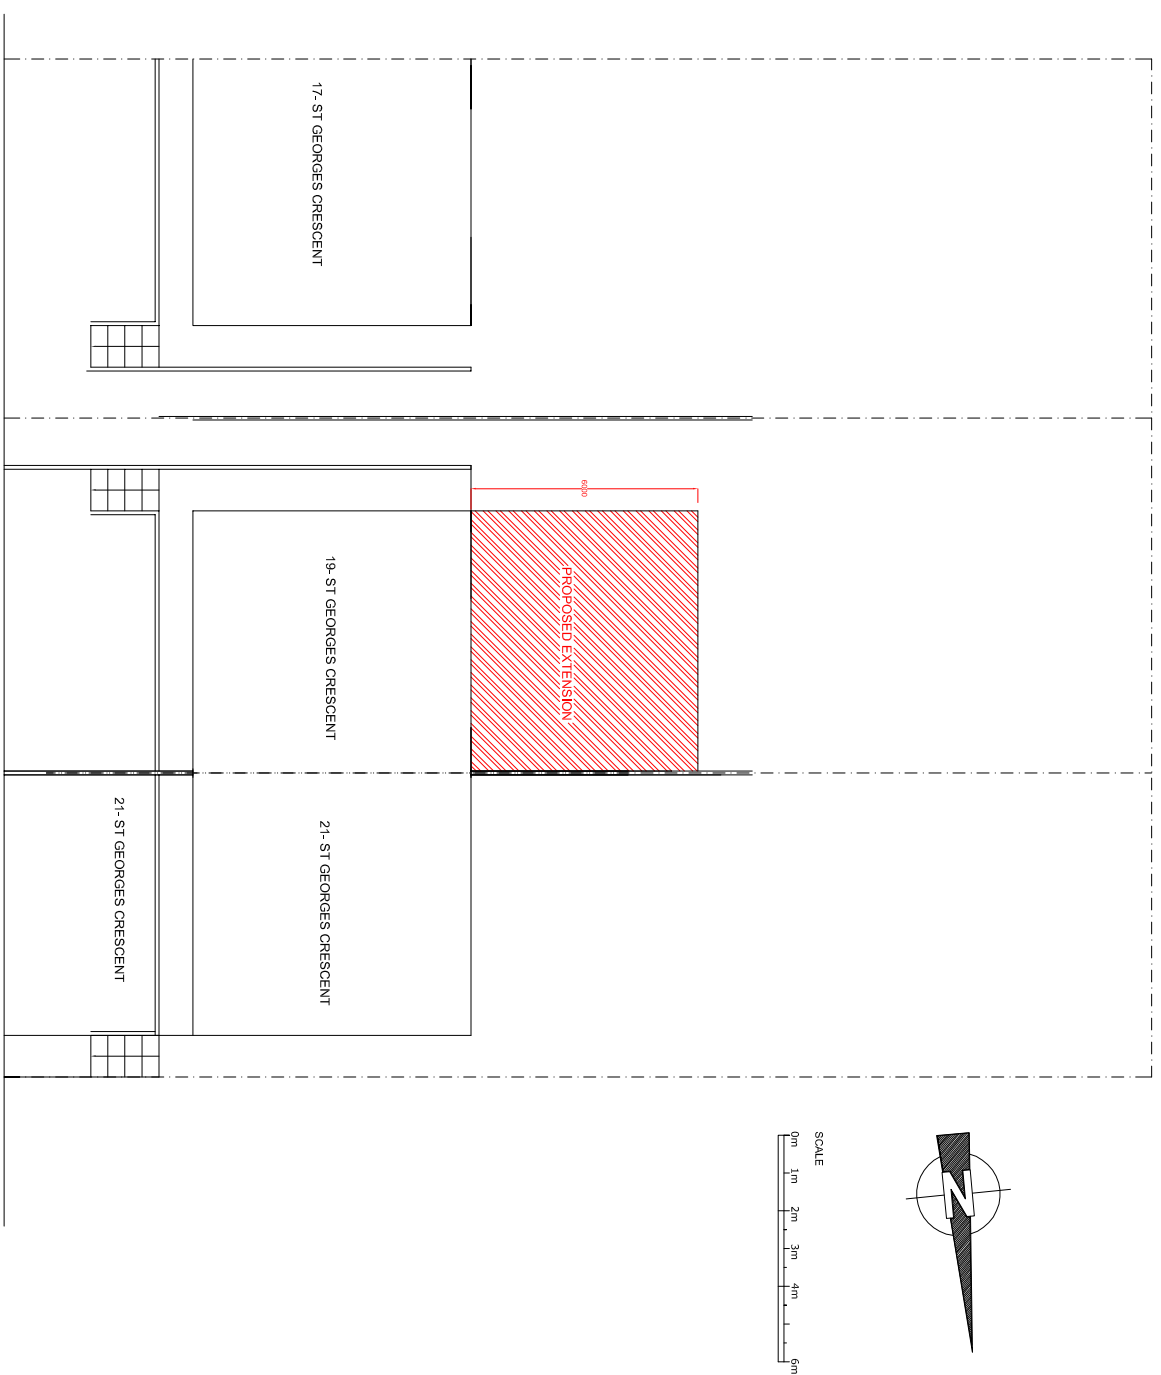

	
Suite -104 , 344-348 , High Road, Ilford Essex, IG110P Tel:017402234647 Email:futurevisions27@gmail.com	
CLIENT Mr. Saab Singh	
JOB TITLE Proposal for Prior Approval 5.3 M Rear Extension Site at 19- St Georges Crescent GravSEND , DA12 4AR	
DRAWING TITLE Proposed Site Plan	
SCALE 1:200@A2	DATE 17-03-2026
DRAWING NO. FV-2026-03-	REVISION-