




Existing Ground Floor Plan

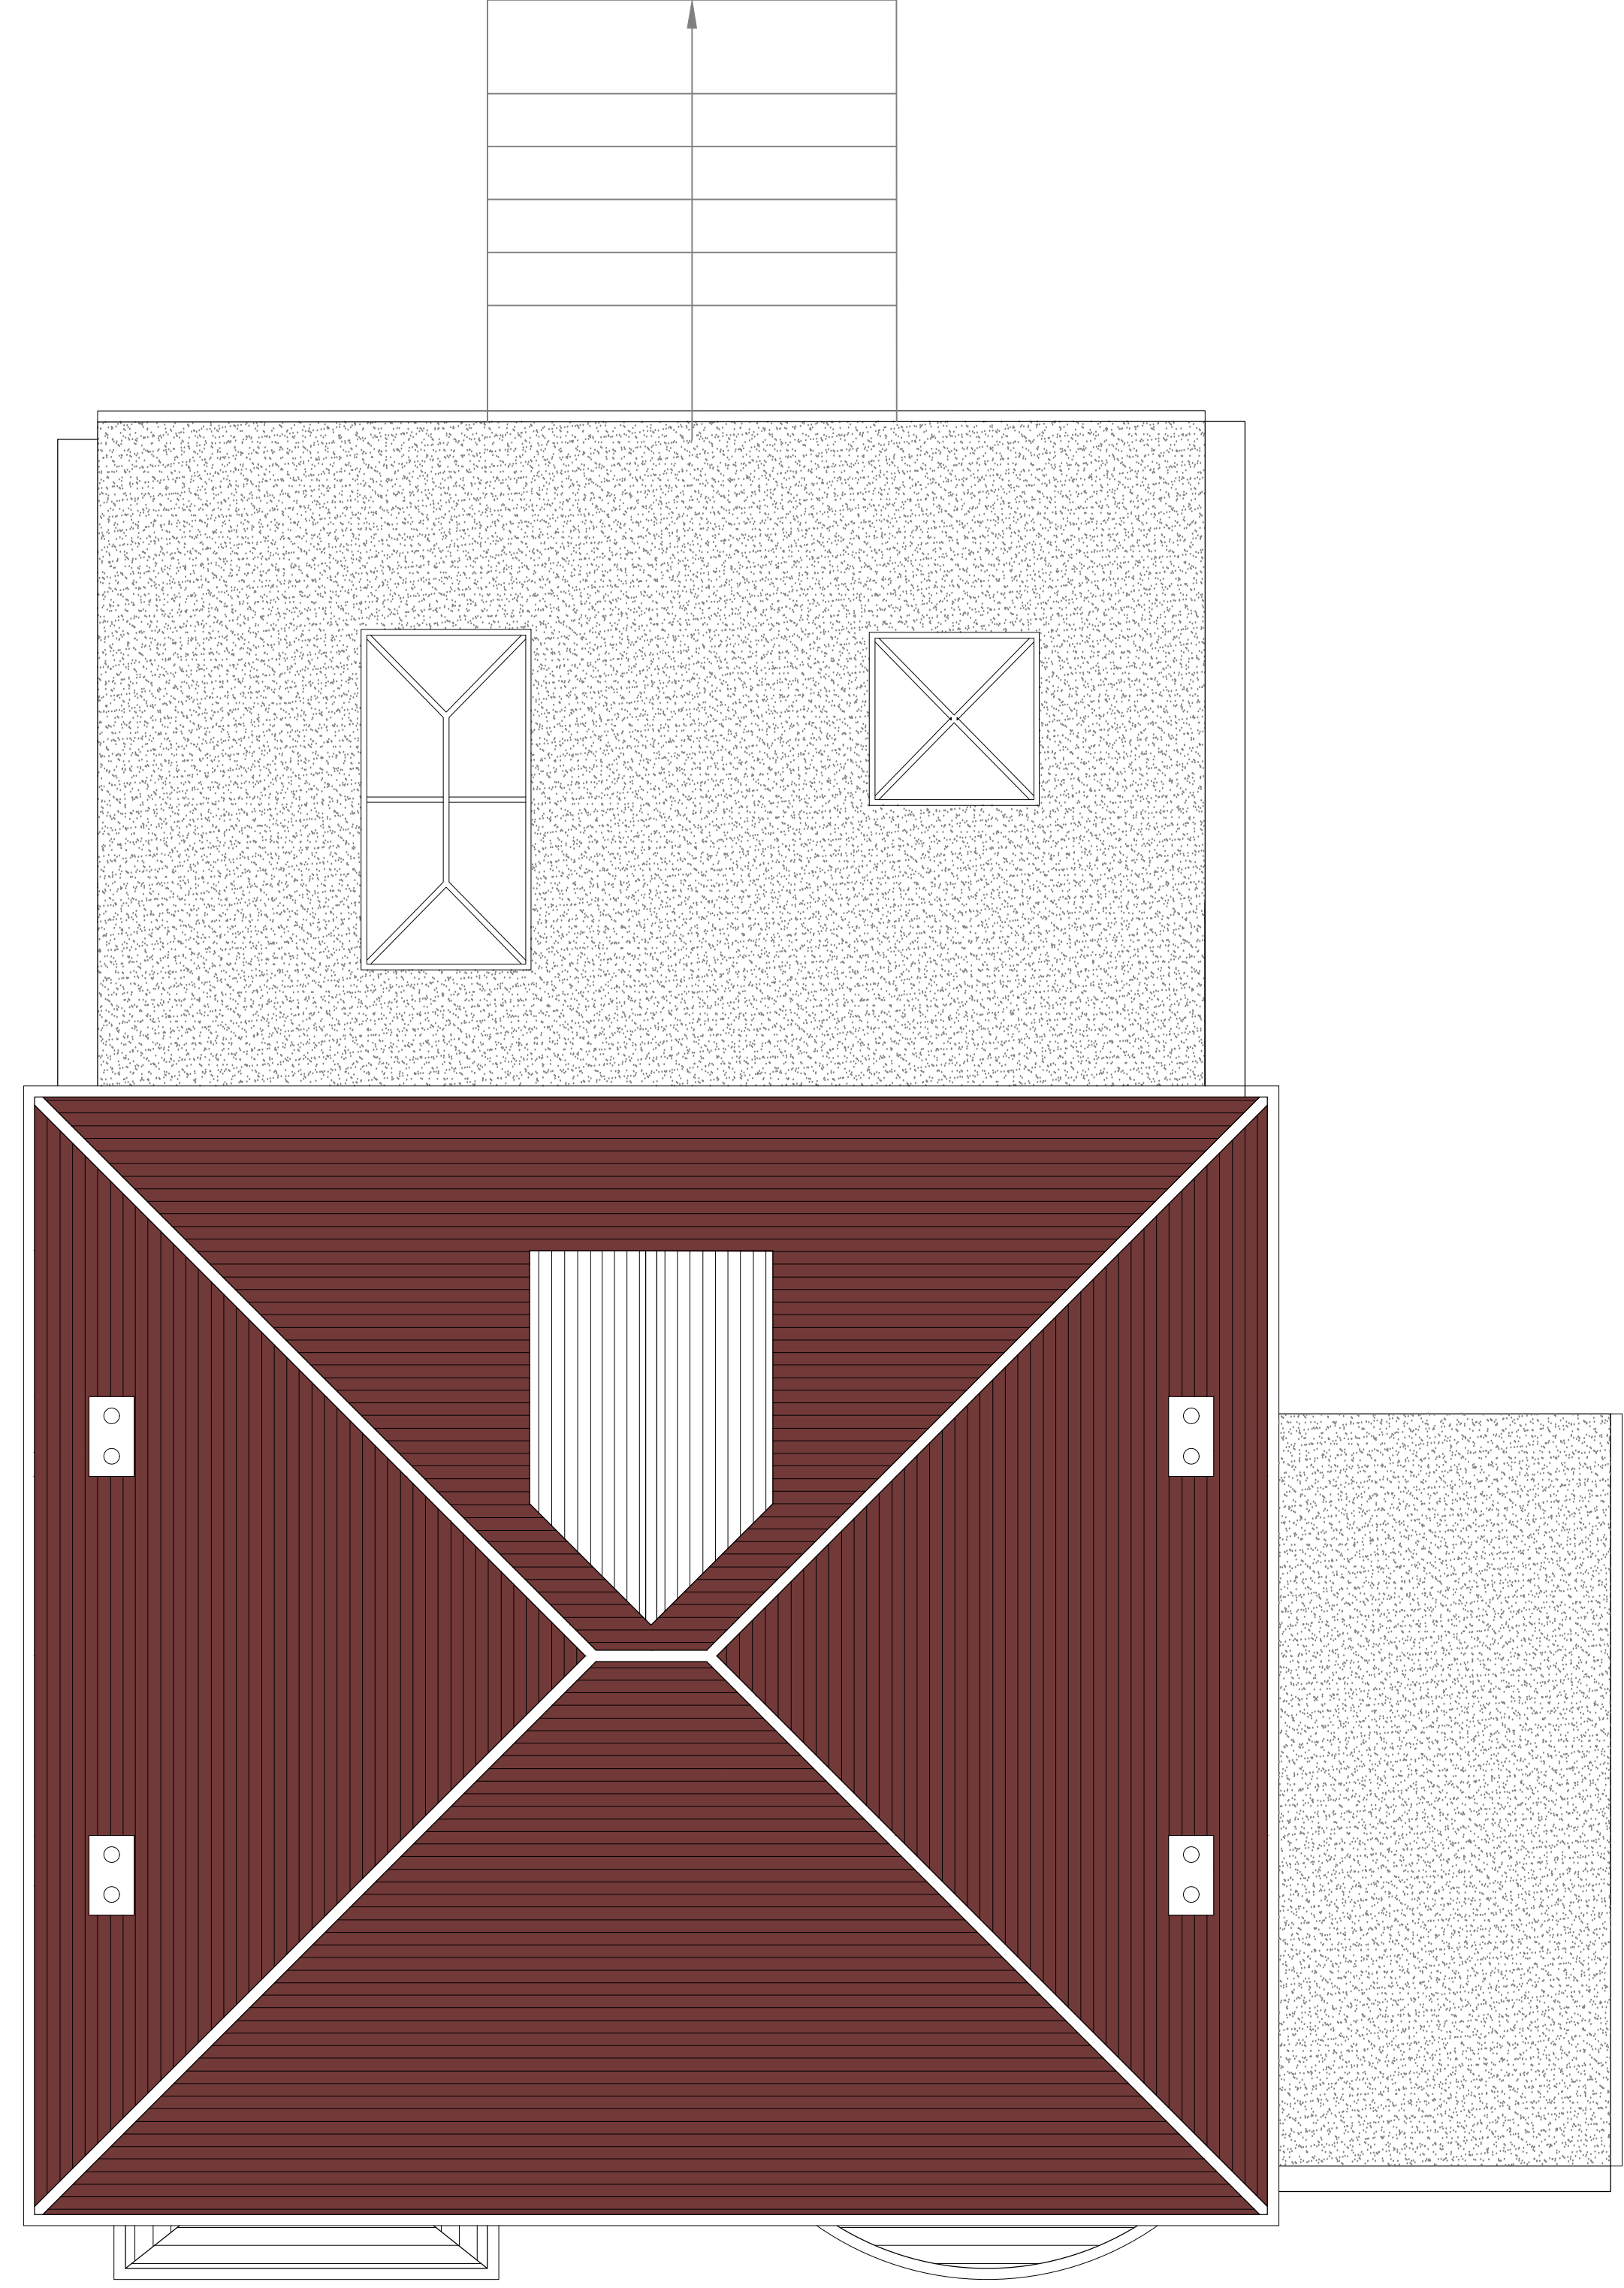

Existing Roof Plan

Retrospective
HouseHolder
Application



P1	ISSUED TO COUNCIL			
Rev		Date		
Structural Solutions  9A THE PINNACLE - 156,162 HIGH ROAD CHADWELL HEATH ROMFORD ESSEX RM46 6PN 07770572331				
Job Title 64 Whitehill Road Gravesend DA12 5PQ				
Drawing Title Existing Floor Plans				
Scale	Date			
1:50 @ A1	APR 25			
Job No.	Dwg No.		Rev	
515-1000-785	S04		P1	